


LEGEND:

 PV PANEL

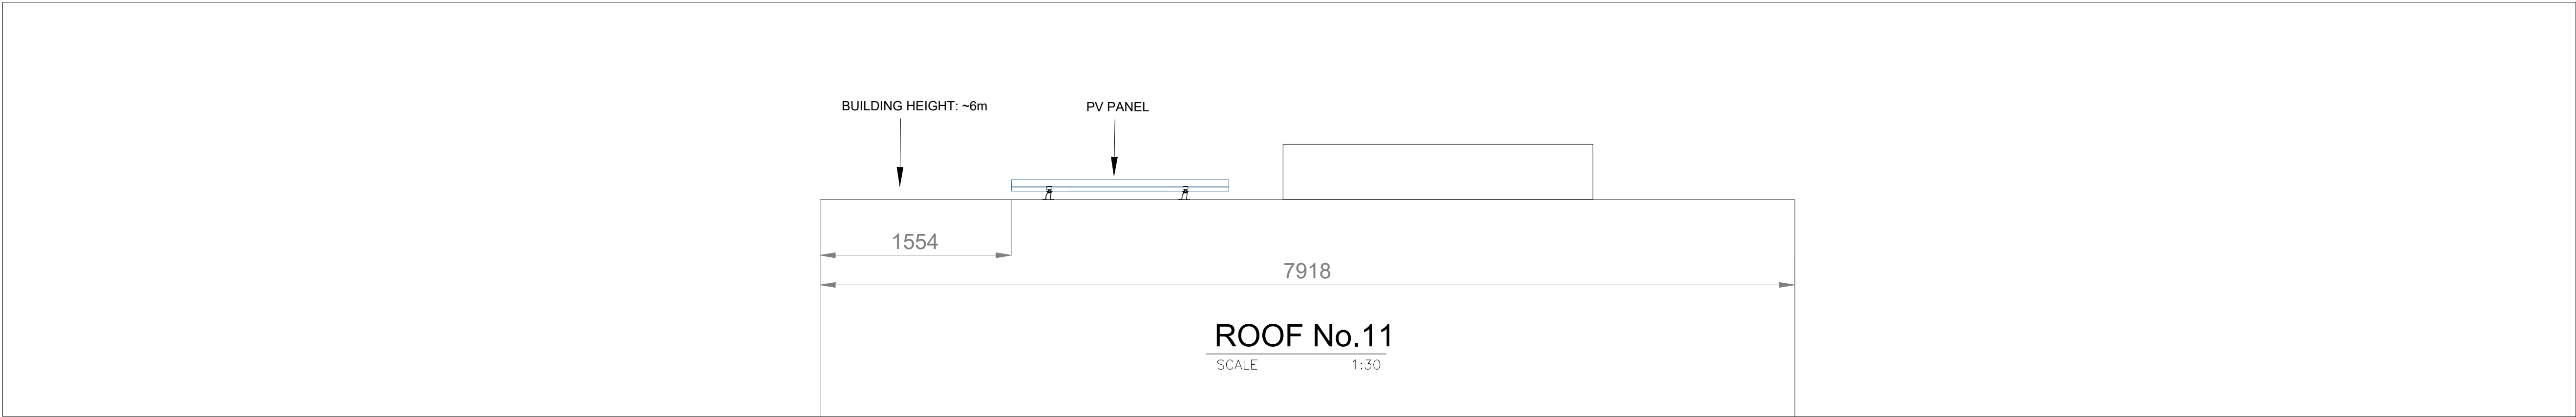

Revisions:

| Rev | Date  | Comments       | Drawn |
|-----|-------|----------------|-------|
| 00  | 11.25 | FIRST ISSUE    | CB    |
| 01  | 01.26 | GENERAL UPDATE | CB    |

Client: SALISBURY HOSPITAL  
Location: ODSTOCK ROAD 16  
SALISBURY, SP2 8BJH

Title: CENTRAL BLOCKS PHASE 2  
PV ROOF LAYOUT  
SHEET 4 OF 4

Drawn: RES Checked: AM  
Scale: 1:30@A1 Date: 29/11/25  
Drawing No: RES00343-6 Rev: 01