


PROPOSED BLOCK PLAN

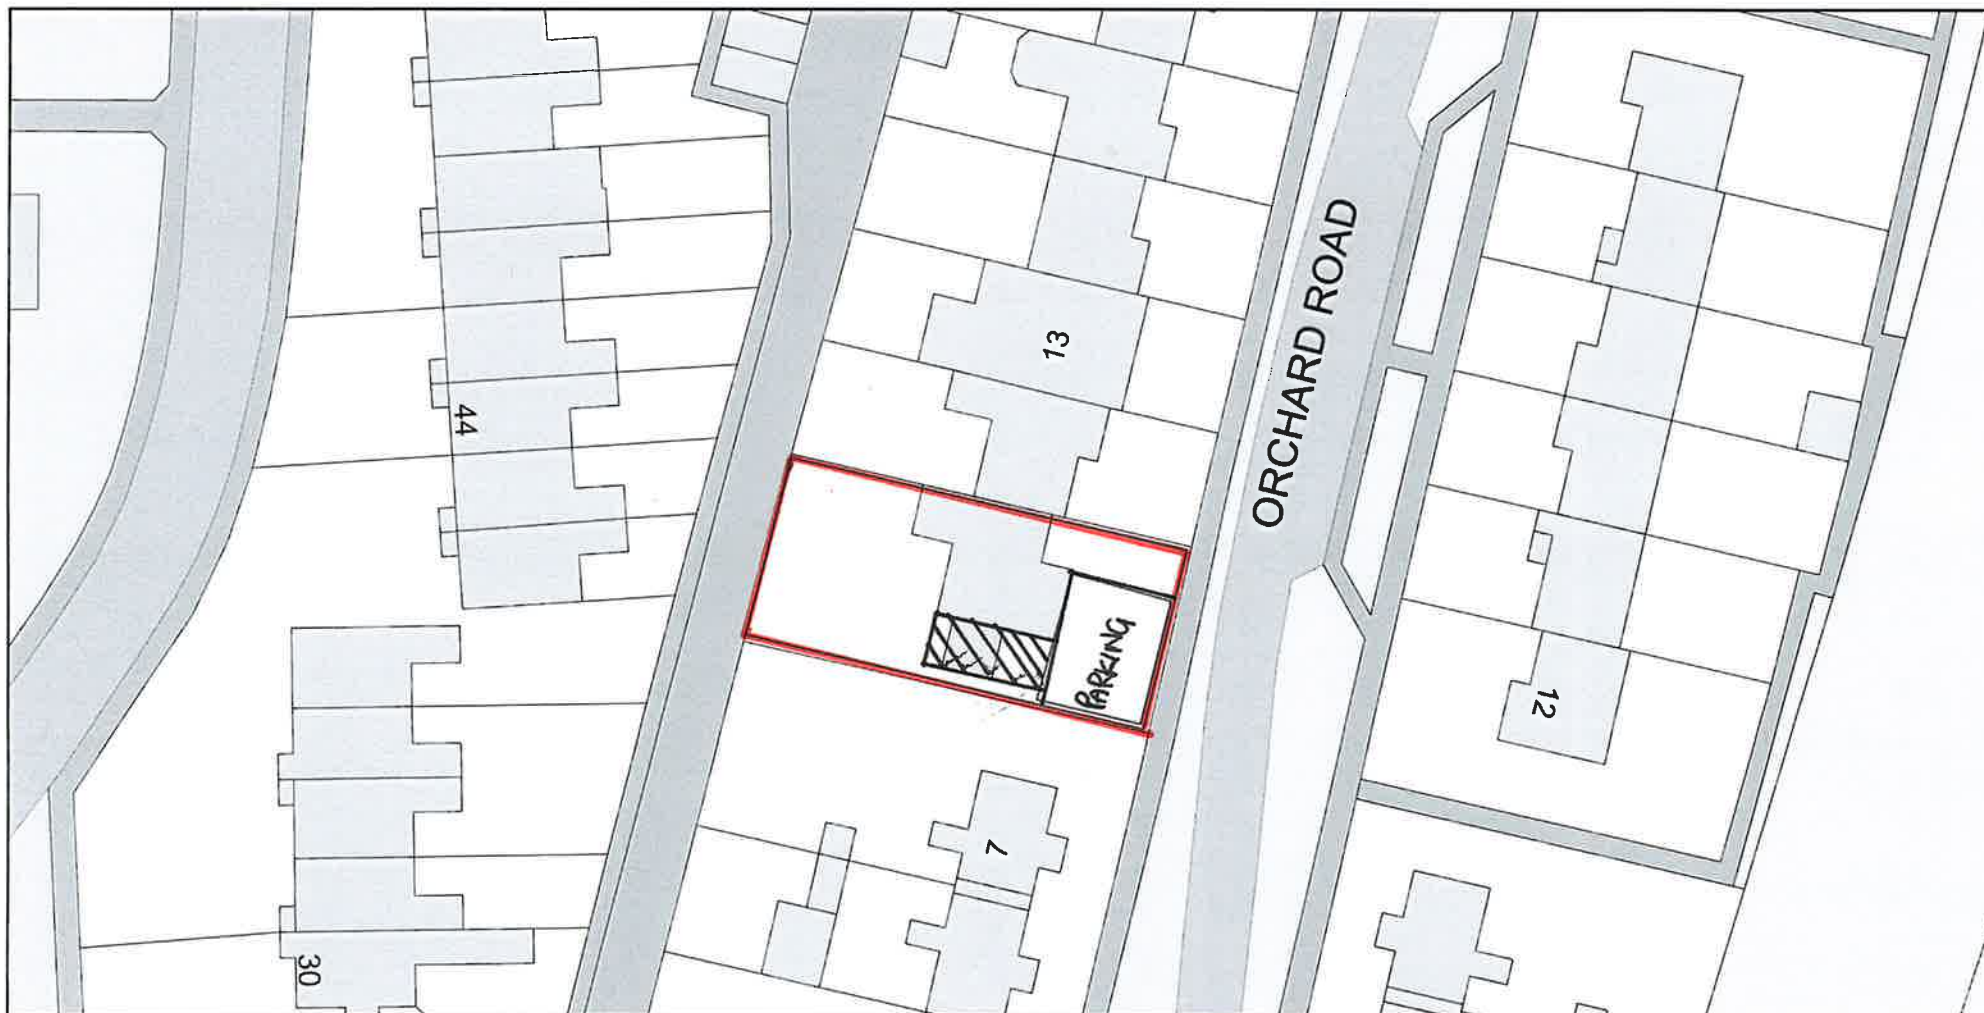

0 20
Metres



Plan Produced for: 9 orchards road corsham

Date Produced: 03 Sep 2025

Plan Reference Number: TQRQM25246190644273

Scale: 1:500 @ A4

© Crown copyright and database rights 2025 OS 100042766