


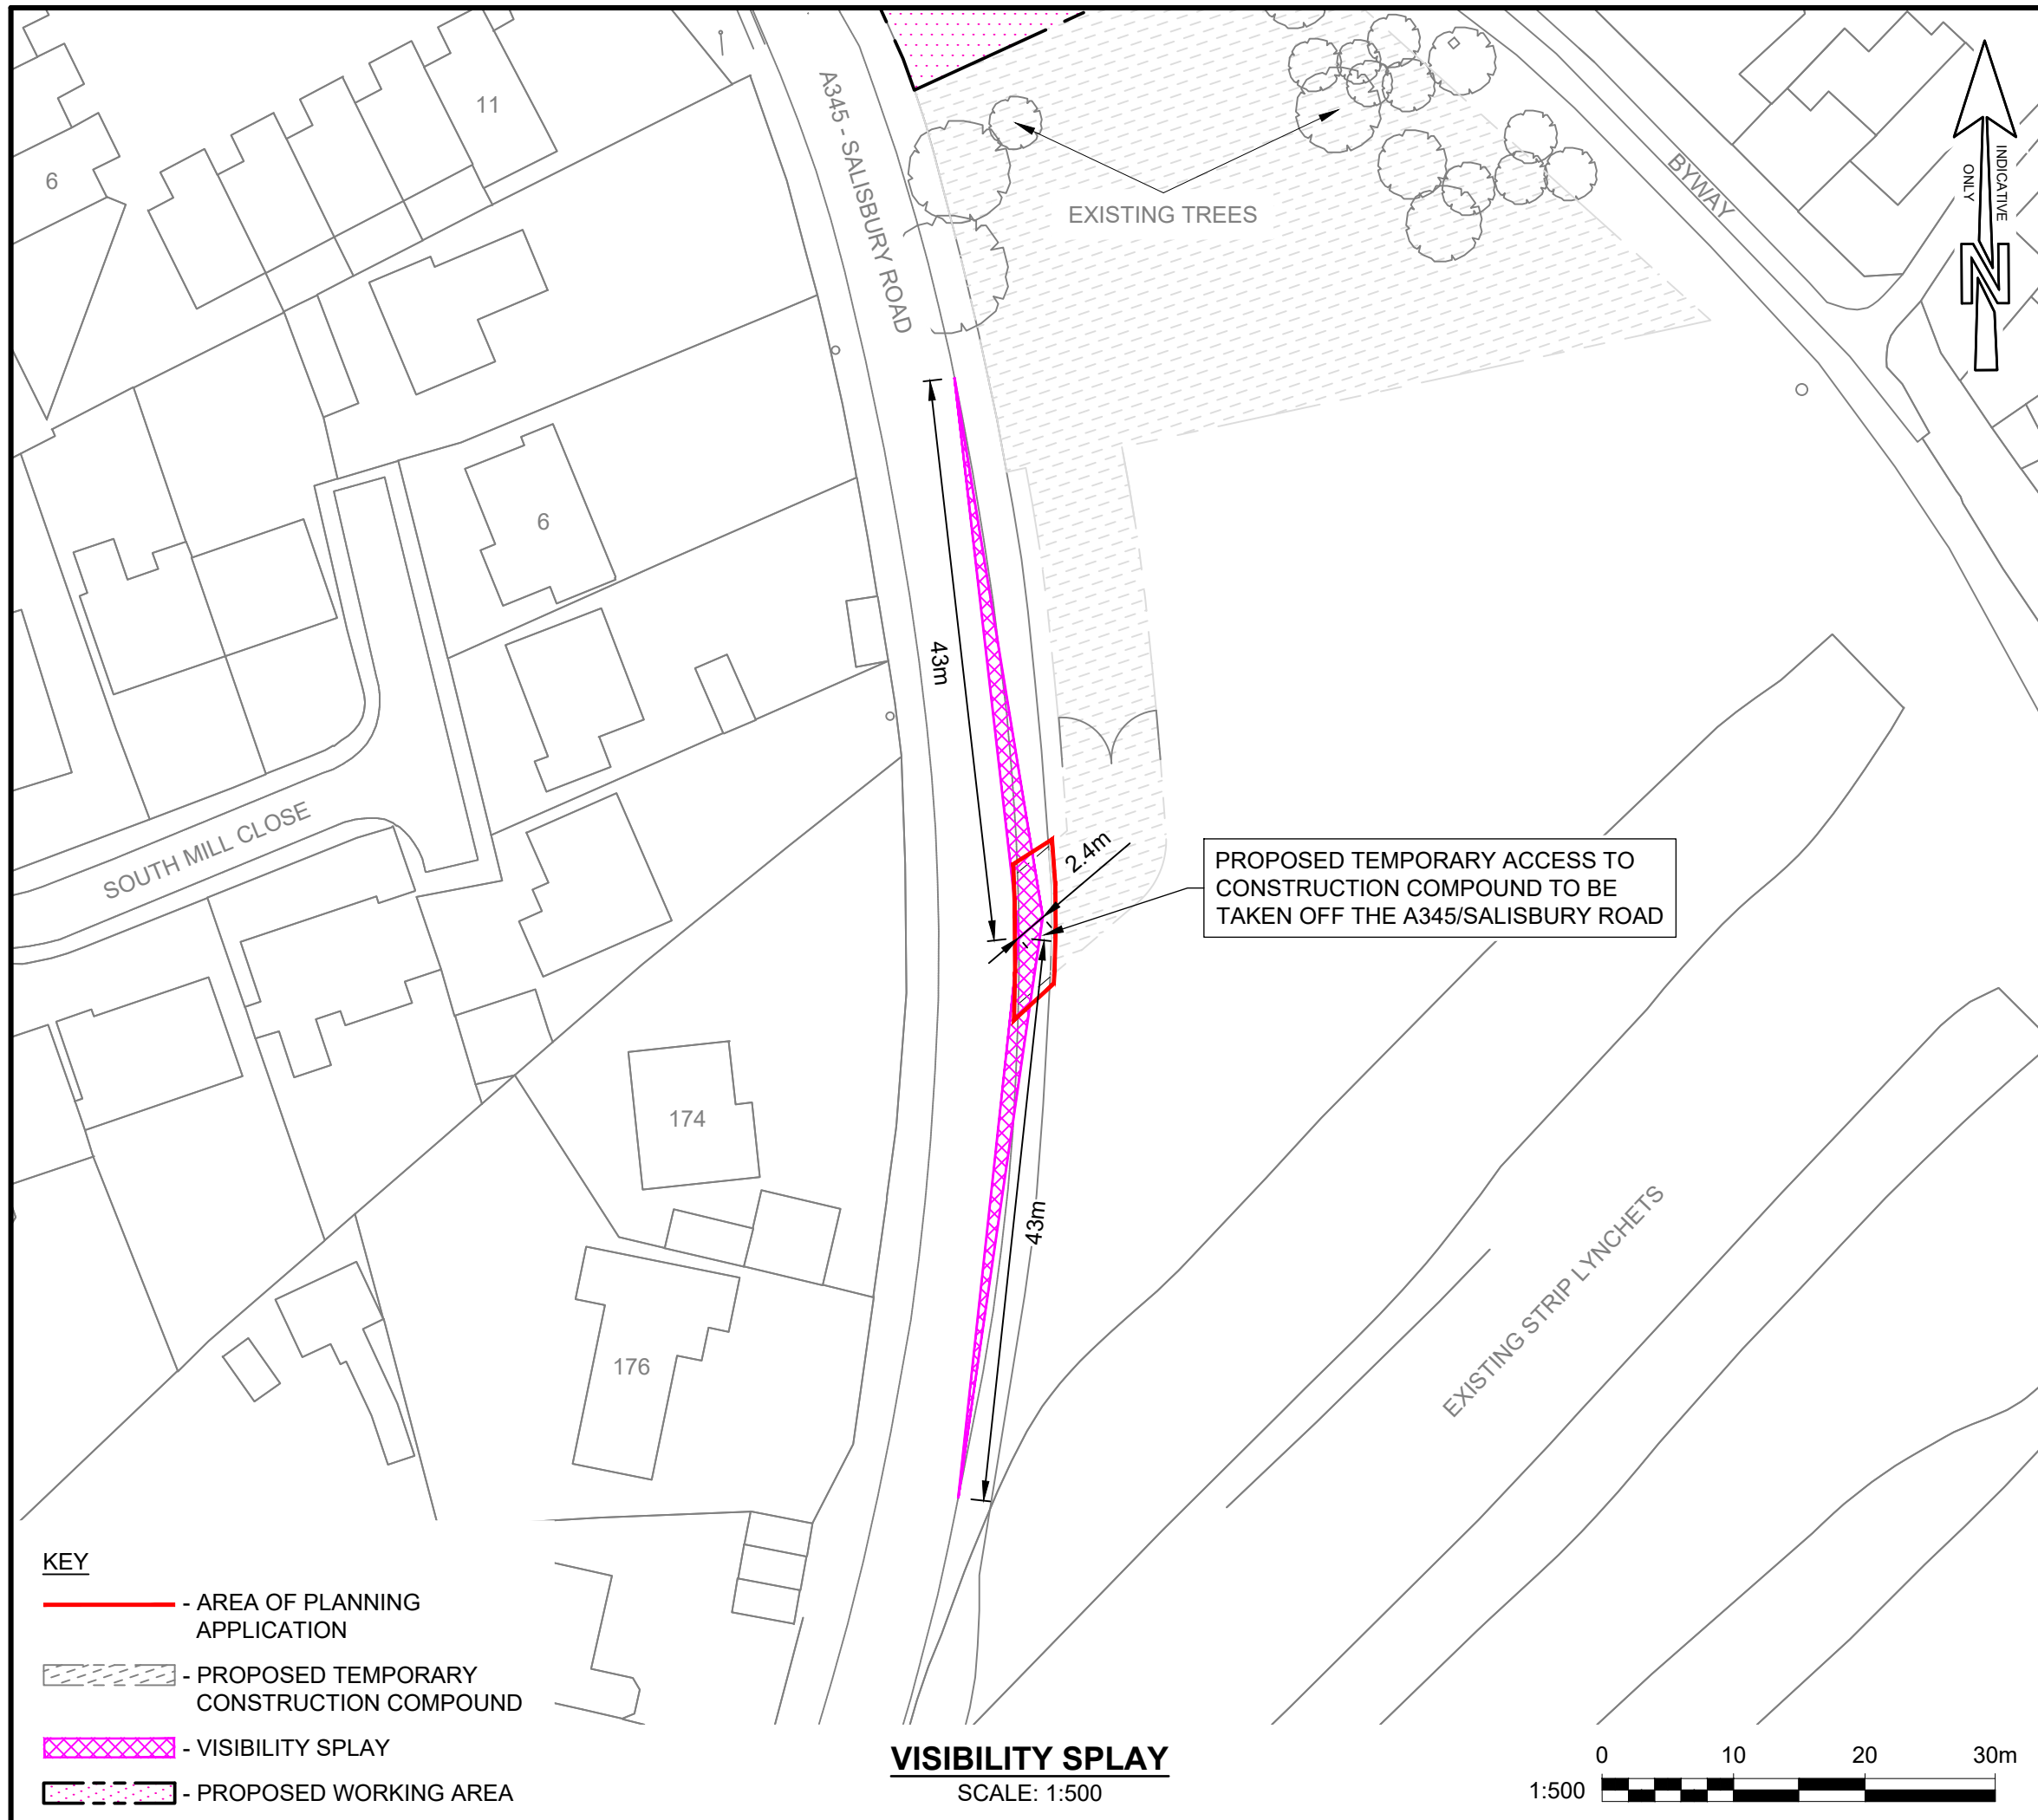

SITE ID90455

NGR415866, 140966

NOTES

1. ANY MAPS ON THIS DRAWING ARE REPRODUCED FROM THE ORDNANCE SURVEY MAP WITH THE PERMISSION OF HIS MAJESTY'S STATIONERY OFFICE © CROWN COPYRIGHT RESERVED, LICENCE No. 100019539.

2. UNLESS NOTED OTHERWISE, ALL DIMENSIONS ARE IN MILLIMETRES AND ALL LEVELS ARE IN METRES AOD.

C01FIRST ISSUEDHIOJEJZS15/01/2026

MKREVISIONSDRNCCHKAPPDATE

KINGS GATE
AMESBURY

BELOW GROUND
STORM WATER STORAGE TANK

PLANNING APPLICATION
TEMPORARY ACCESS ROUTE
VISIBILITY SPLAY

APPROVED FOR ISSUE

ORIGINAL DRAWING SIZE A3

INITIALS

DATE

DESIGNED: PR08/04/2025

DRAWN BY: DHI10/04/2025

SCALES

1:500

REV.
C01

DRAWING NUMBER
C00520-WWSL-XX-XX-D-T-7203

Wessex Water

YTL GROUP