


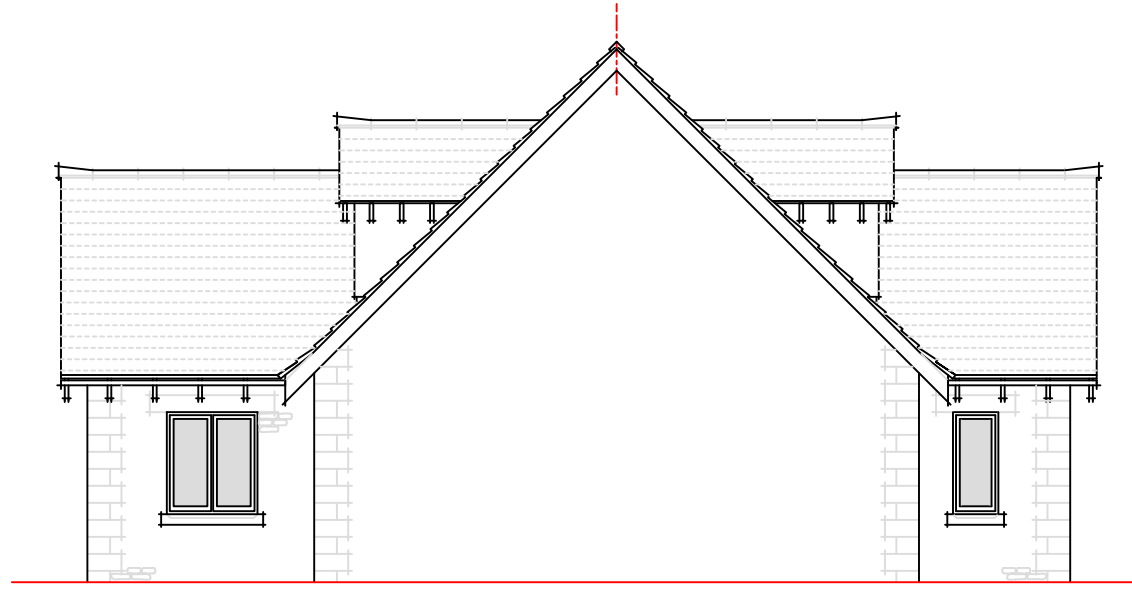


Proposed South East




Proposed South West





Proposed North West

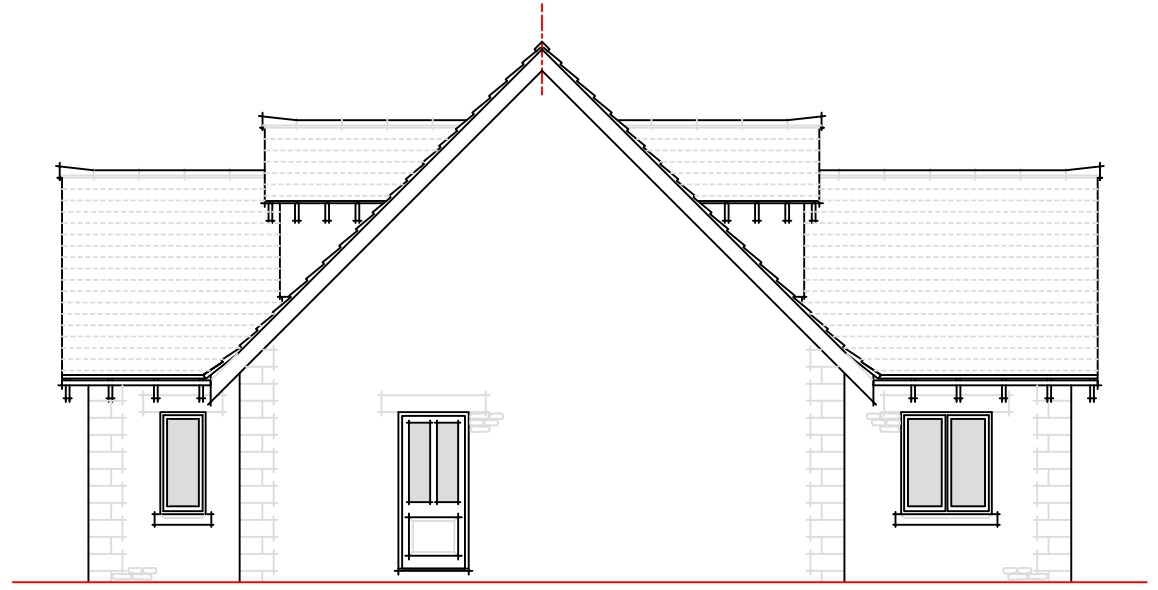


Proposed North East

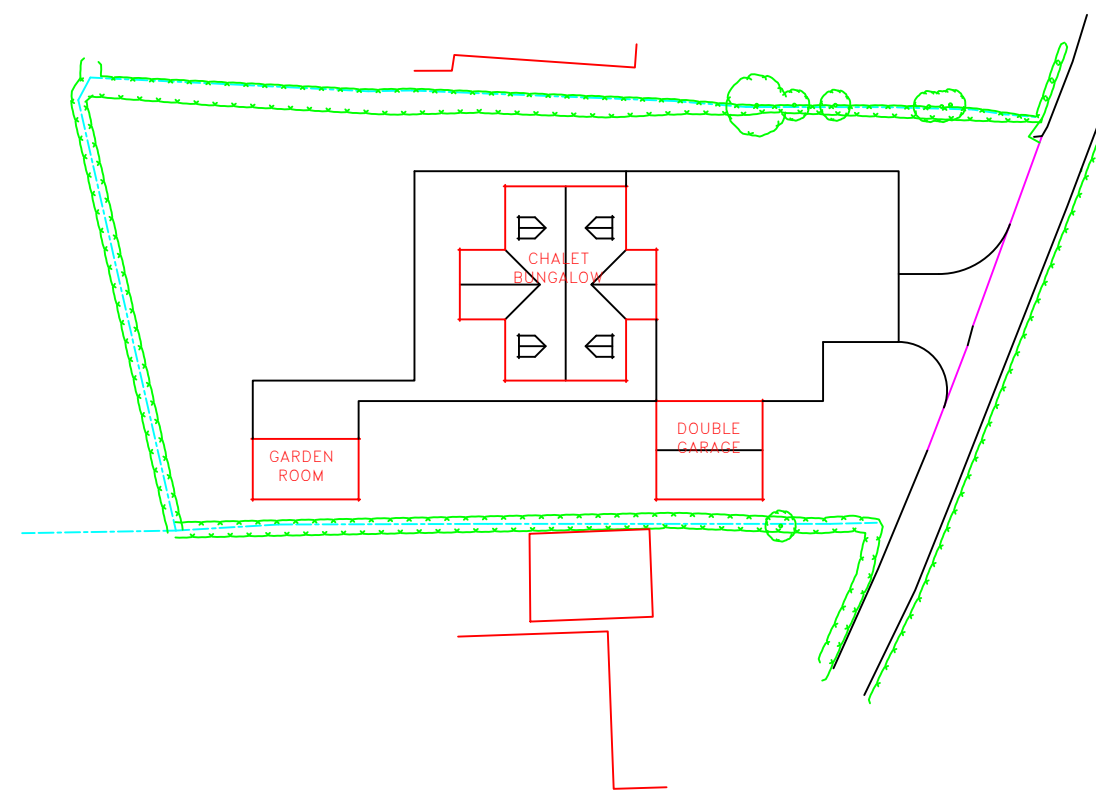

Proposed Block Plan

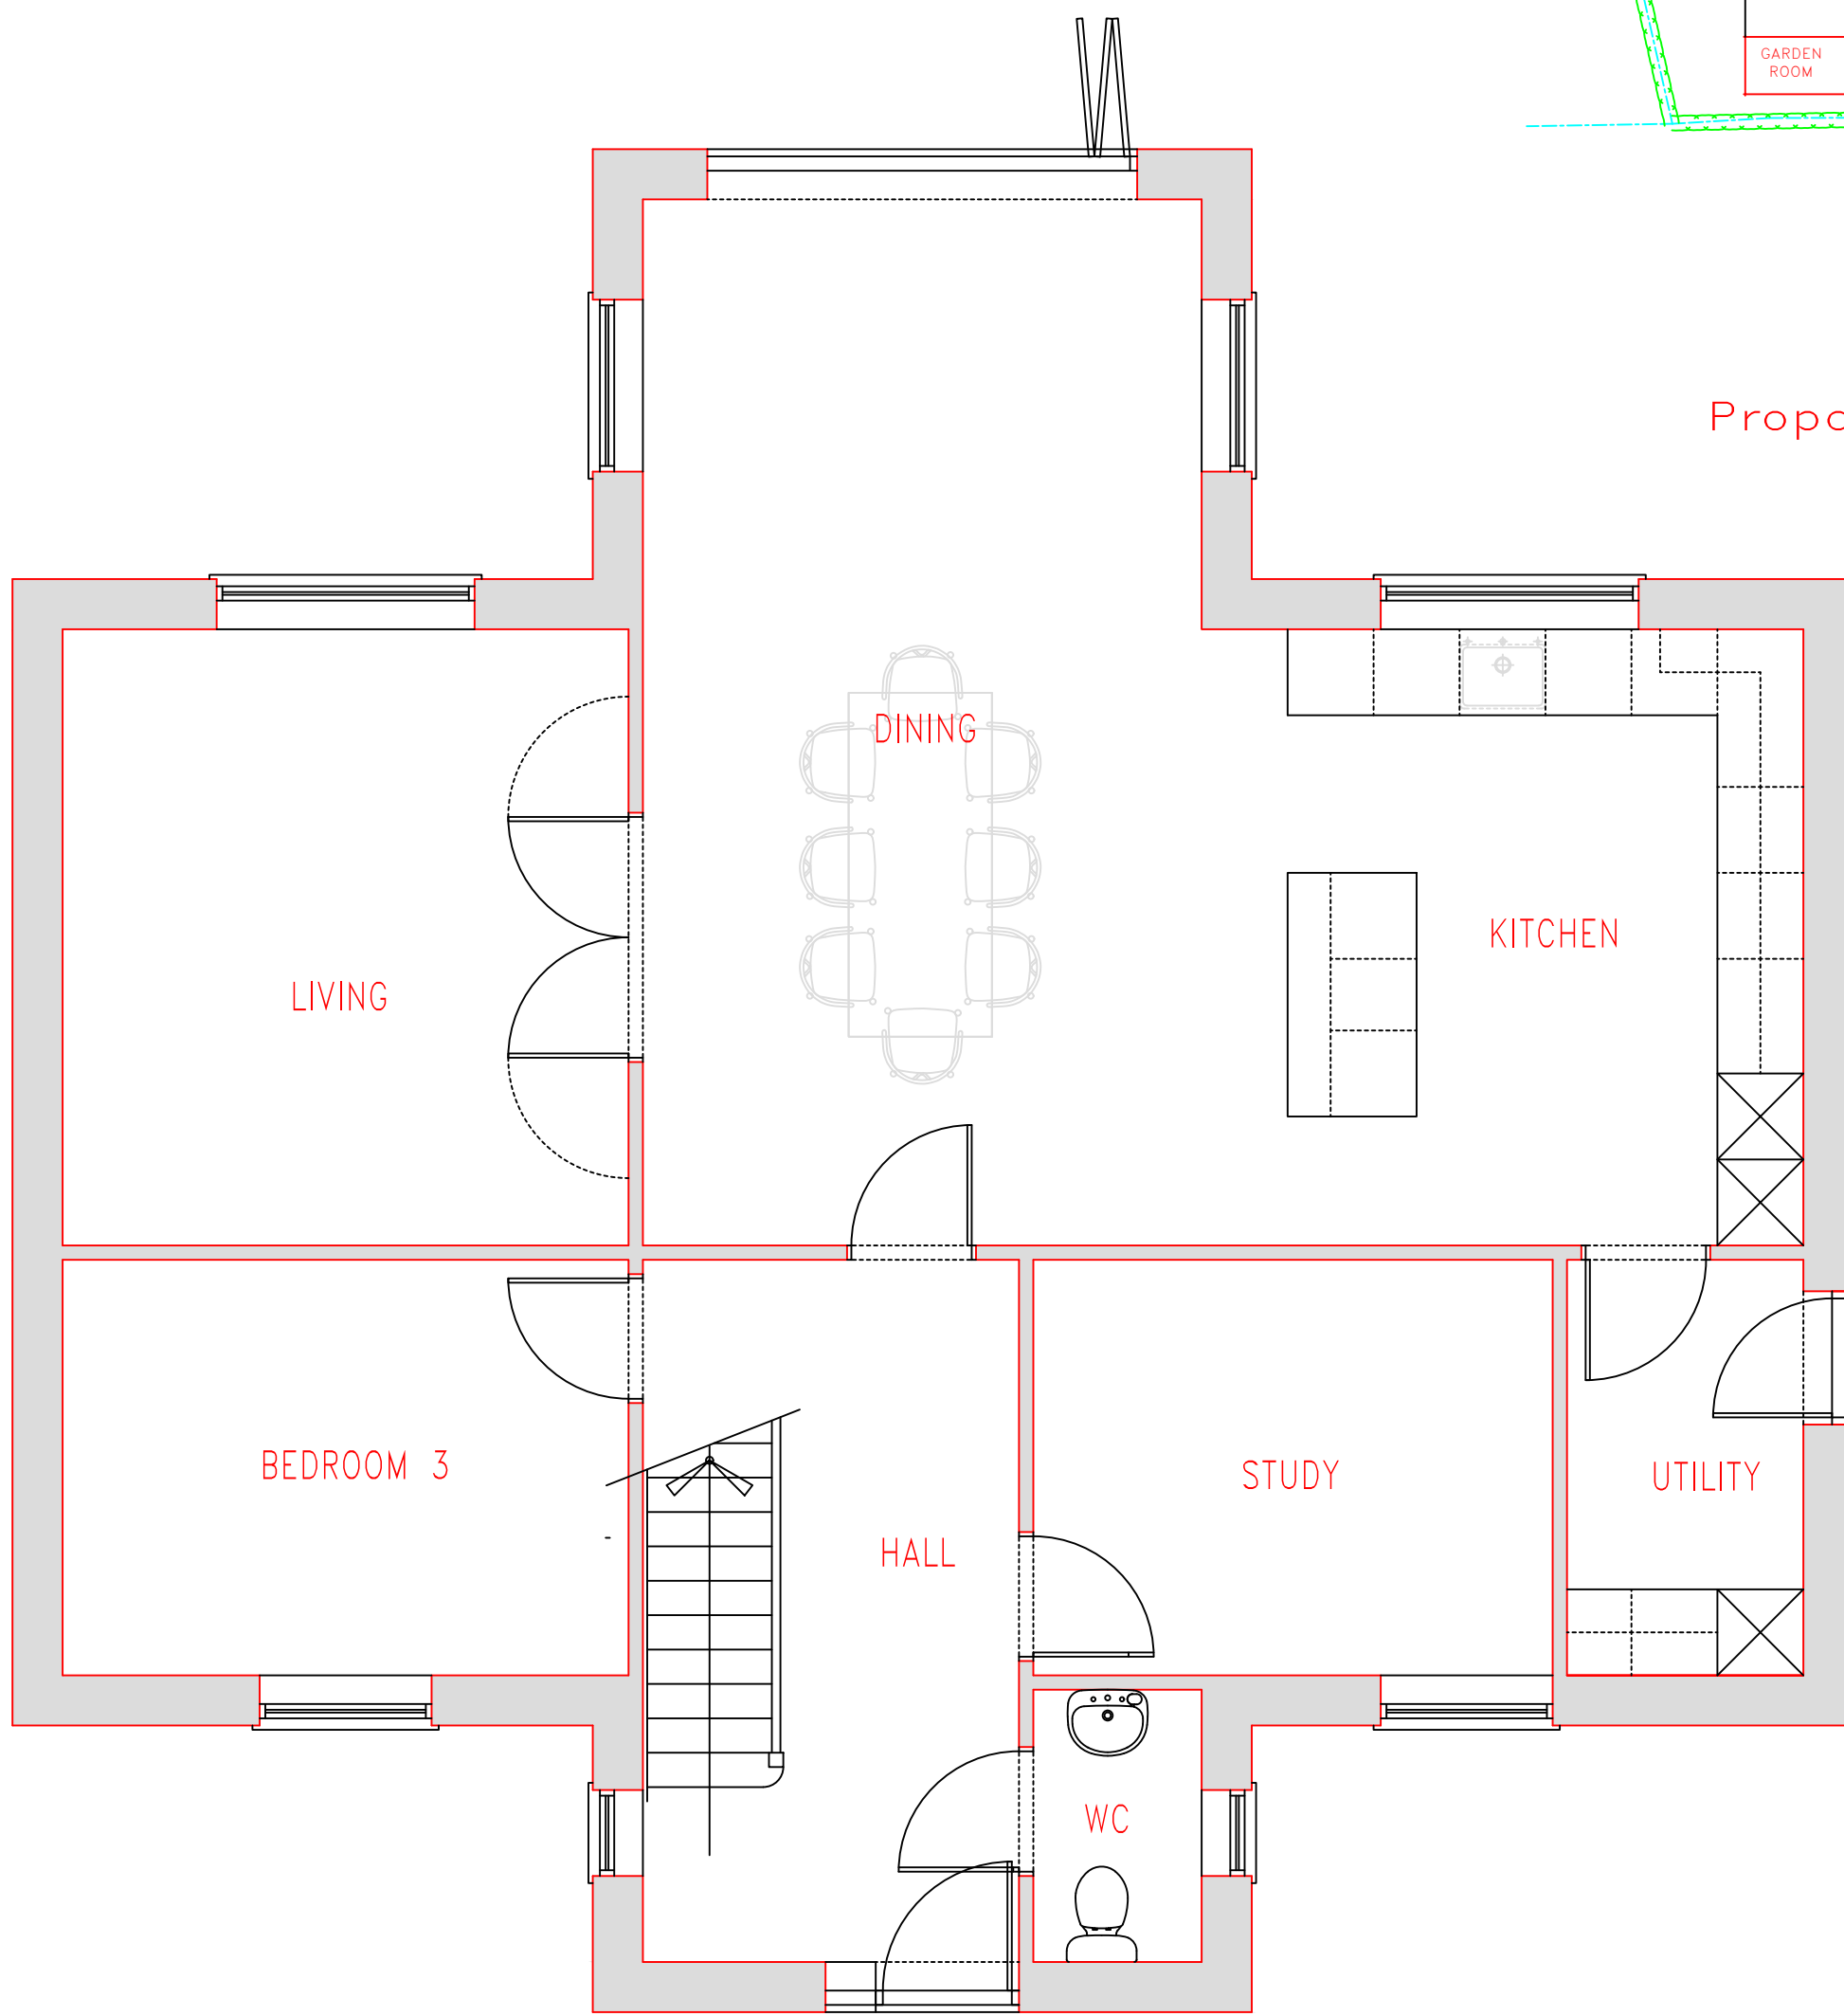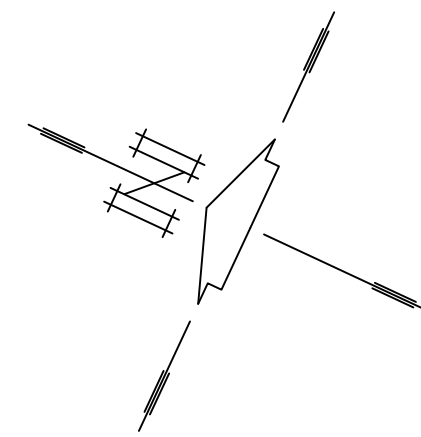

Proposed Ground Floor

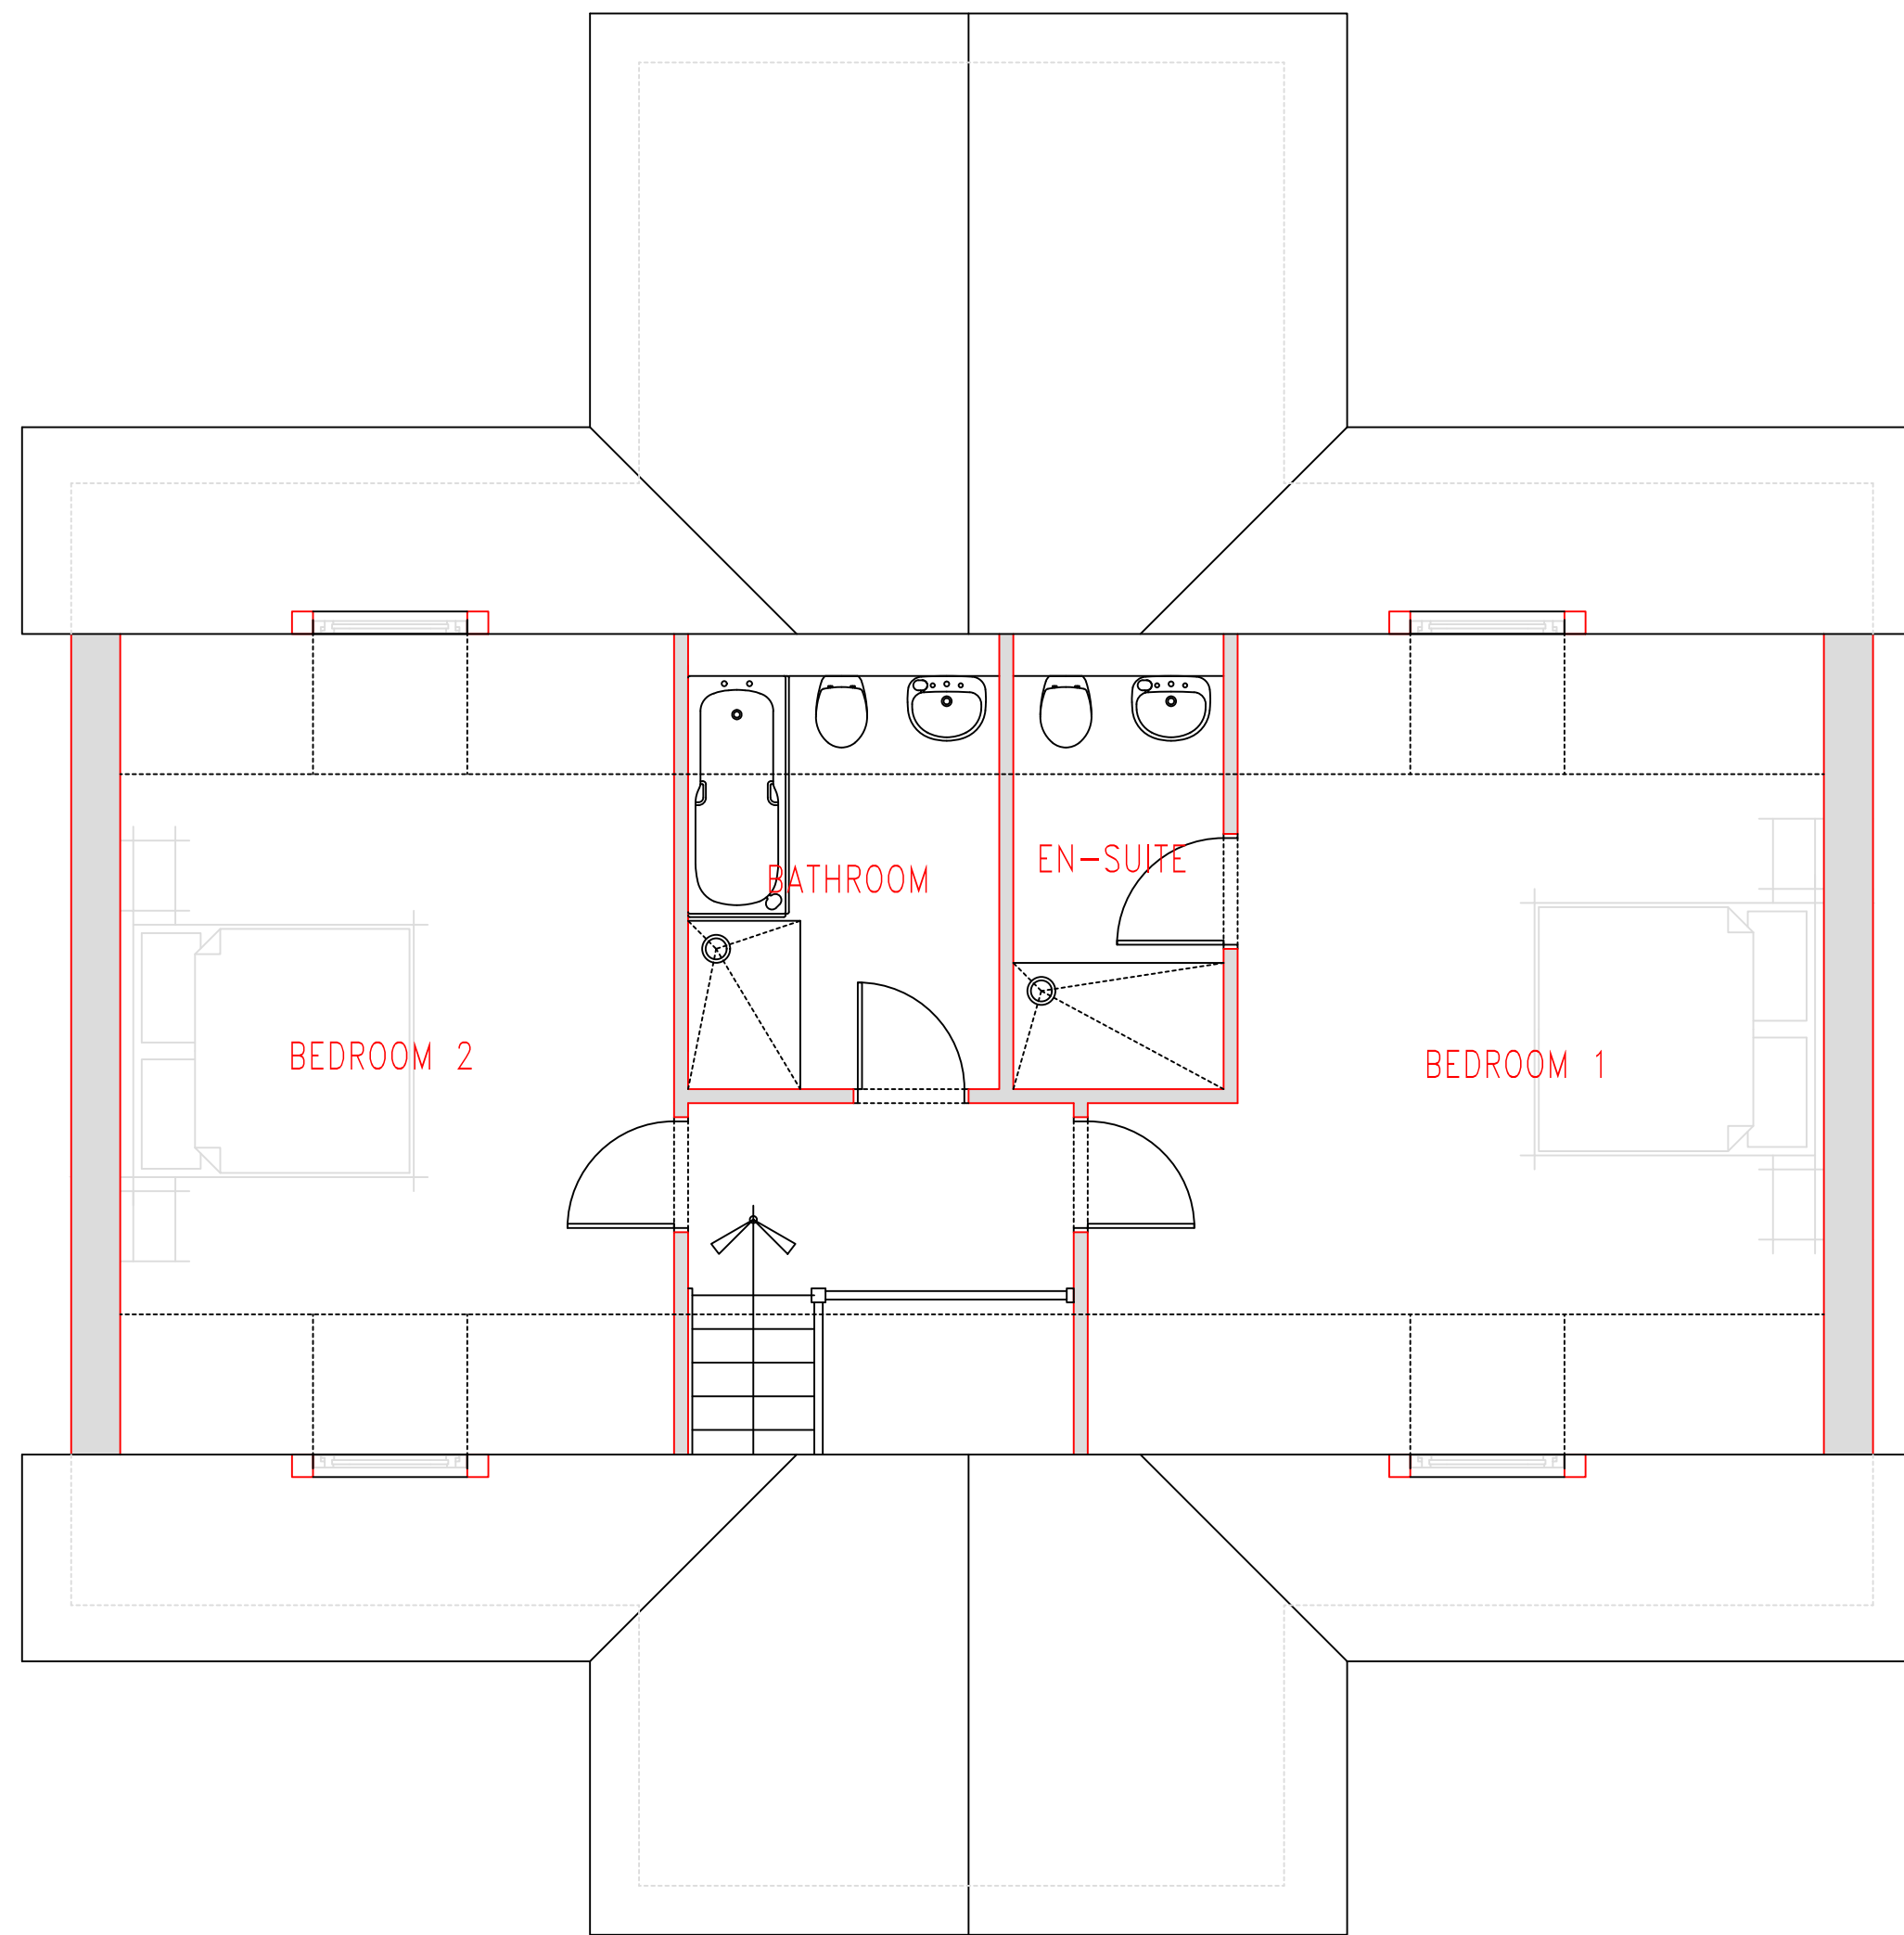

Proposed First Floor

