



West Proposed
1 : 100




North Proposed
1 : 100



East Proposed
1 : 100



South Proposed
1 : 100

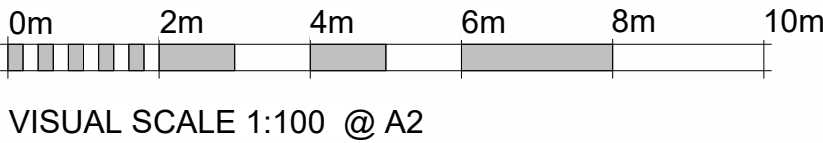

Rev No.	Revision Note.	Date	Drawn	Checked

Project number 05600-01		Client Simon Gough	Project 76a Main Street	
Title Proposed Elevations		Date 10.12.25	Sheet 04	Scale 1 : 100
Drawn by TJ		Checked by AW	Paper Size A2	BOURNE VALLEY ASSOCIATES ANDOVER LANE FARM FABERSTOWN ANDOVER HAMPSHIRE SP11 9PE Tel: 01264 850159 Email: info@bournevalley.co.uk

