


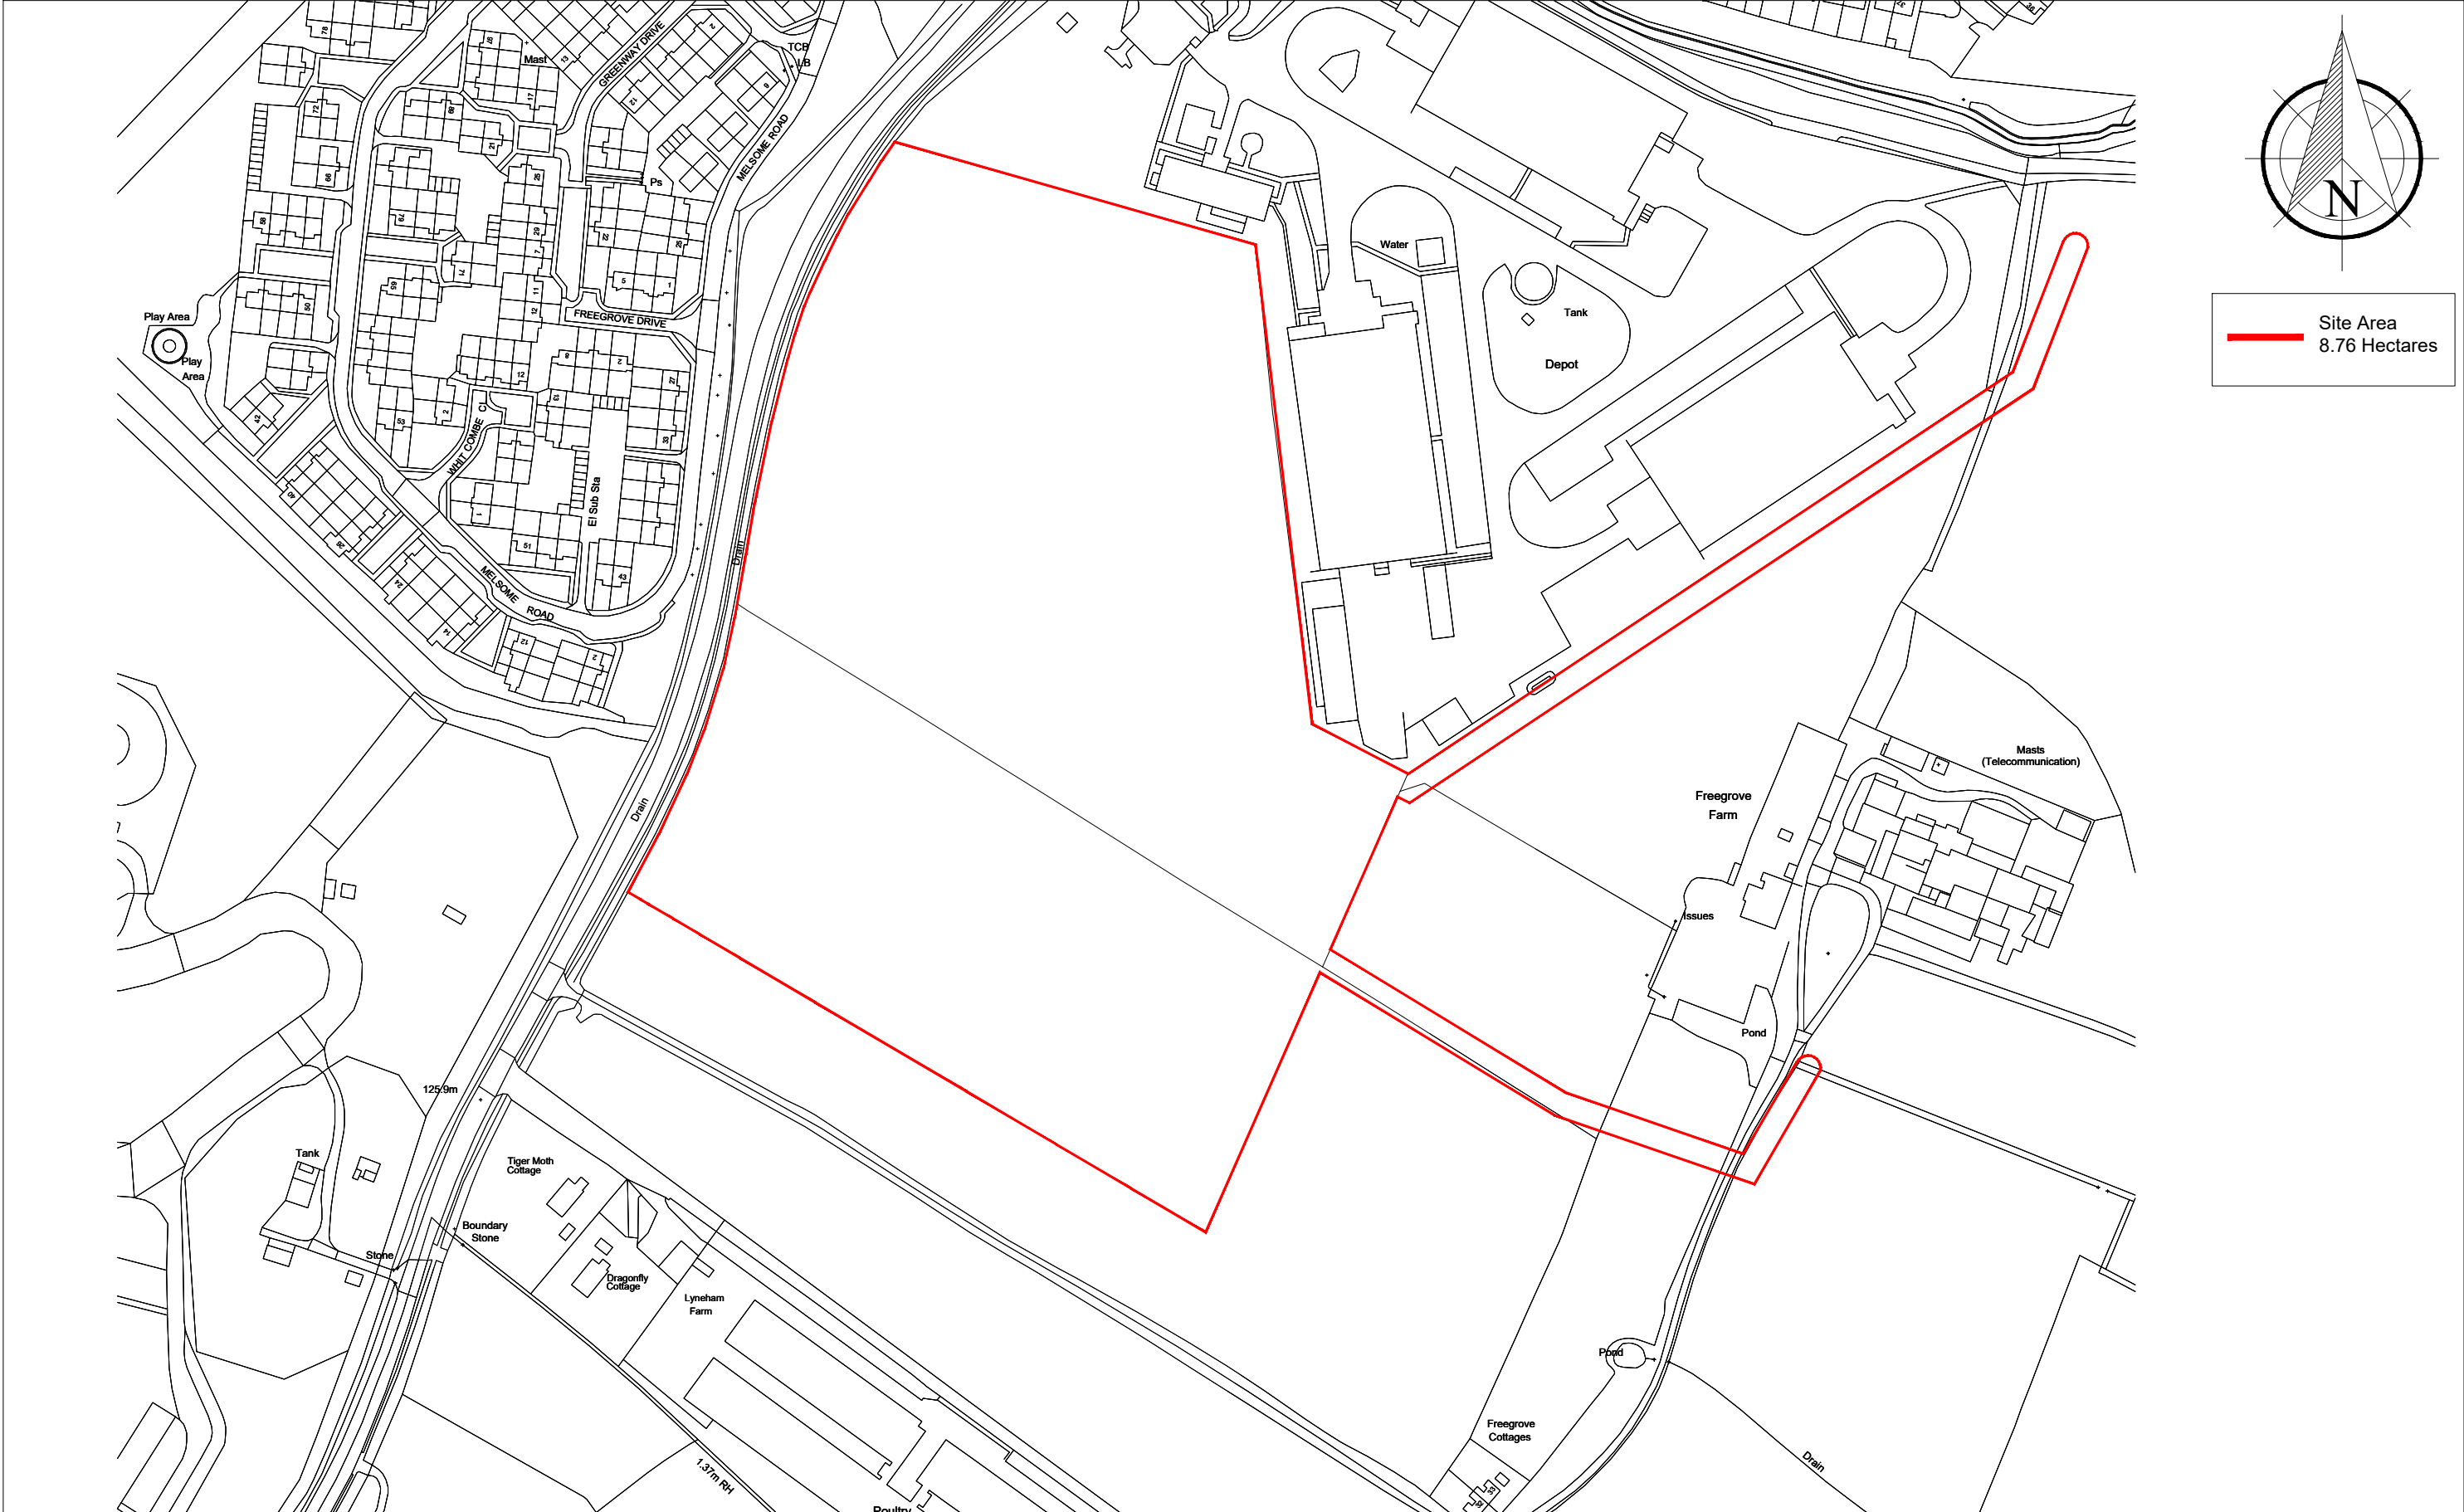

 Architectural & Civil Engineering Design Unit 1 Access House, Sharnbrook Road, Ashby Fields, Bromsgrove, Wore., B60 3DR info@tagdesign.co.uk 01527 871572 <td> Client: Ashflame Developments Ltd </td> <td> Project: Land East of Calne Road, Lyneham, Wiltshire </td> <td> Drawing Title: Location Plan </td> <td><table><tr><td>Rev</td><td>Date</td><td colspan="3">Description</td><td>By</td><td>Chkd</td></tr><tr><td colspan="2">Scale: 1 : 2500</td><td>Plot size: A3</td><td>Drawn: SLB</td><td>Check: TDA</td><td colspan="2">Date: 26.11.25</td></tr><tr><td colspan="4">Project No.: TD.00.160</td><td colspan="3">Drawing No.: LP-02</td></tr></table></td>	Client: Ashflame Developments Ltd	Project: Land East of Calne Road, Lyneham, Wiltshire	Drawing Title: Location Plan	<table><tr><td>Rev</td><td>Date</td><td colspan="3">Description</td><td>By</td><td>Chkd</td></tr><tr><td colspan="2">Scale: 1 : 2500</td><td>Plot size: A3</td><td>Drawn: SLB</td><td>Check: TDA</td><td colspan="2">Date: 26.11.25</td></tr><tr><td colspan="4">Project No.: TD.00.160</td><td colspan="3">Drawing No.: LP-02</td></tr></table>	Rev	Date	Description			By	Chkd	Scale: 1 : 2500		Plot size: A3	Drawn: SLB	Check: TDA	Date: 26.11.25		Project No.: TD.00.160				Drawing No.: LP-02		
	Rev	Date	Description			By	Chkd																		
	Scale: 1 : 2500		Plot size: A3	Drawn: SLB	Check: TDA	Date: 26.11.25																			
	Project No.: TD.00.160				Drawing No.: LP-02																				