


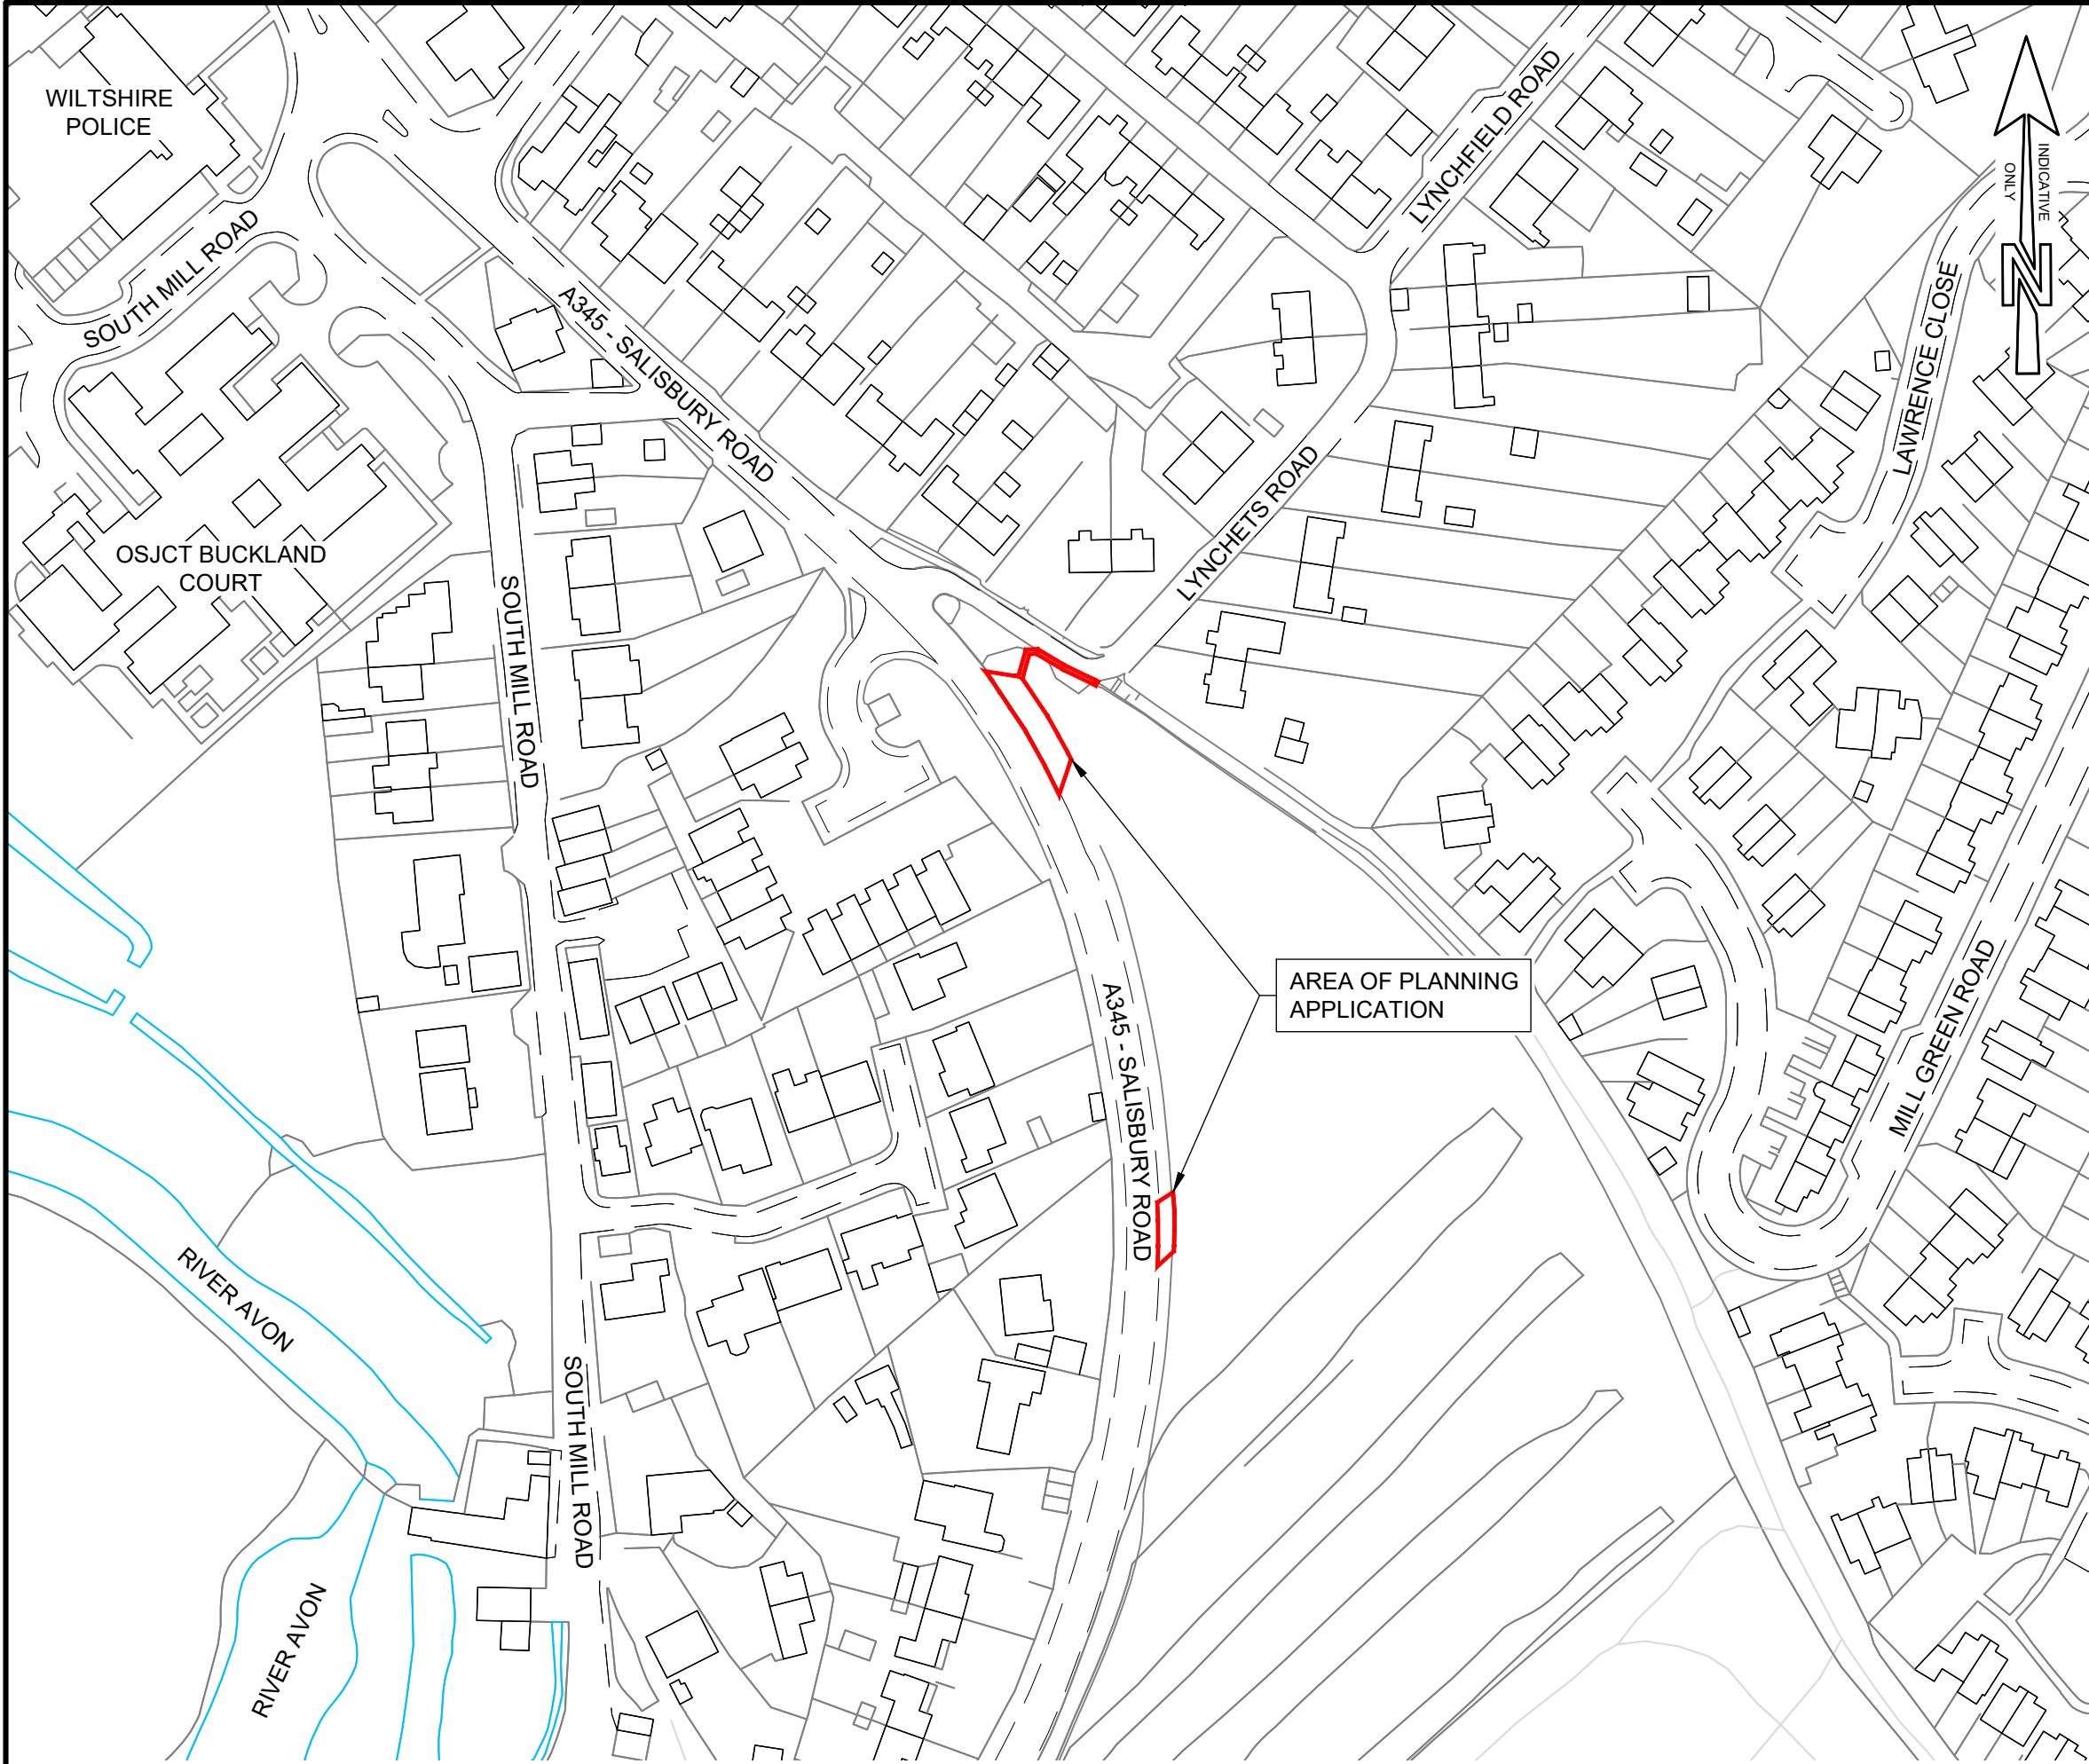

LOCATION PLAN
SCALE: 1:1250



SITE ID		90455																					
NGR		415866, 140966																					
NOTES																							
1. ANY MAPS ON THIS DRAWING ARE REPRODUCED FROM THE ORDNANCE SURVEY MAP WITH THE PERMISSION OF HIS MAJESTY'S STATIONERY OFFICE © CROWN COPYRIGHT RESERVED, LICENCE No. 100019539.																							
2. UNLESS NOTED OTHERWISE, ALL DIMENSIONS ARE IN MILLIMETRES AND ALL LEVELS ARE IN METRES AOD.																							
KEY																							
 - AREA OF PLANNING APPLICATION																							
<table border="1"><thead><tr><th></th><th></th><th></th><th></th><th></th><th></th></tr></thead><tbody><tr><td>C01</td><td>FIRST ISSUE</td><td>DHI</td><td>OJE</td><td>JZS</td><td>15/01/2026</td></tr><tr><td>MK</td><td>REVISIONS</td><td>DRN</td><td>CHK</td><td>APP</td><td>DATE</td></tr></tbody></table>												C01	FIRST ISSUE	DHI	OJE	JZS	15/01/2026	MK	REVISIONS	DRN	CHK	APP	DATE
C01	FIRST ISSUE	DHI	OJE	JZS	15/01/2026																		
MK	REVISIONS	DRN	CHK	APP	DATE																		
KINGS GATE AMESBURY																							
BELOW GROUND STORM WATER STORAGE TANK																							
PLANNING APPLICATION LOCATION PLAN																							
APPROVED FOR ISSUE																							
ORIGINAL DRAWING SIZE A3																							
INITIALS		DATE		SCALES	REV.																		
DESIGNED: PR		08/04/2025		1:1250	C01																		
DRAWN BY: DHI		08/04/2025																					
DRAWING NUMBER C00520-WWSL-XX-XX-D-T-7200																							
																							