


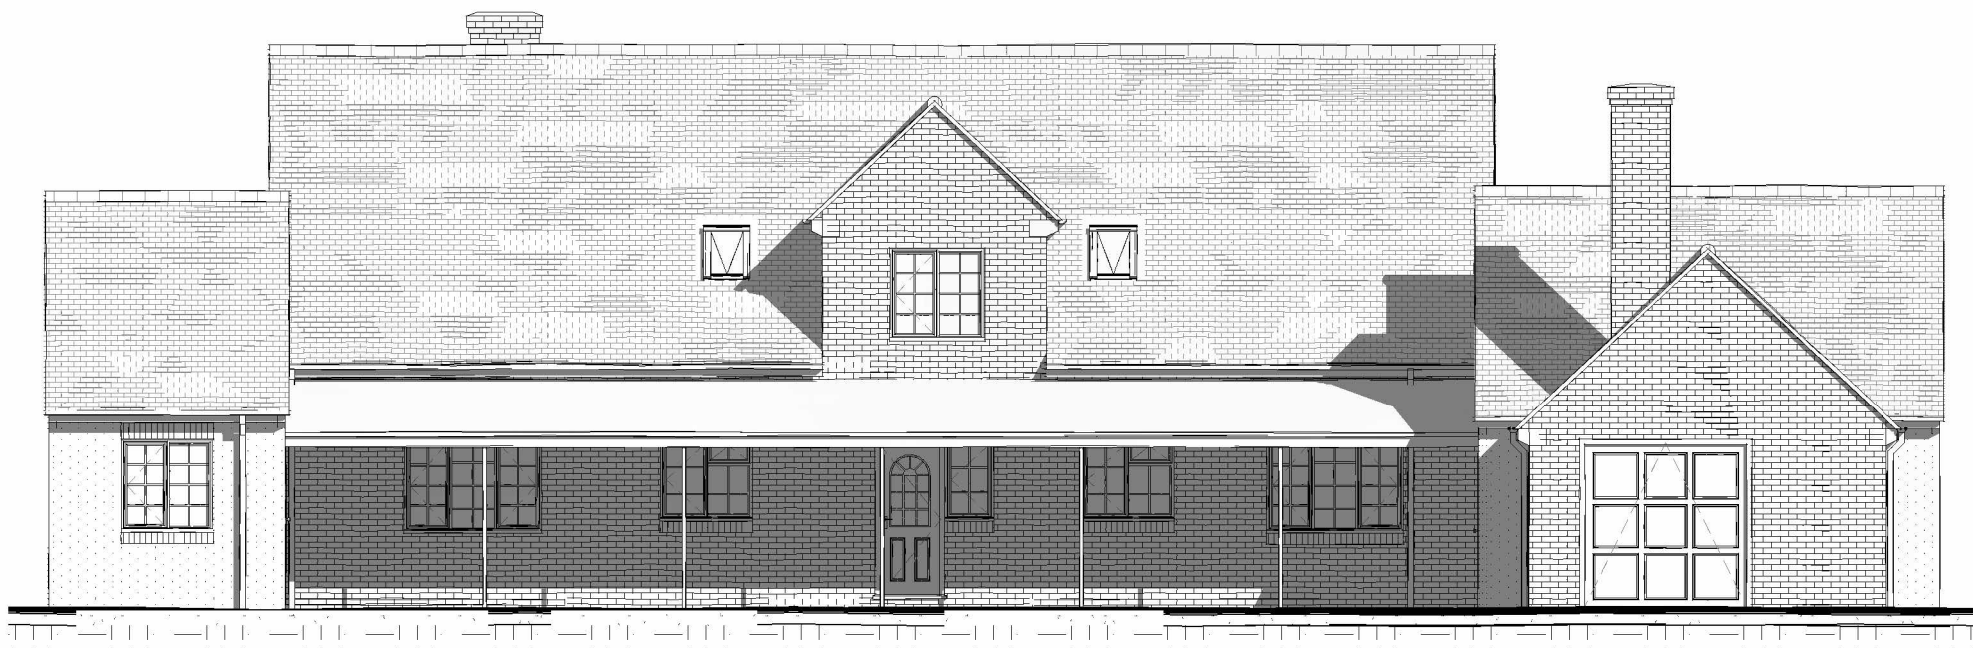

West Existing
1 : 100




North Existing
1 : 100



East Existing
1 : 100



South Existing
1 : 100

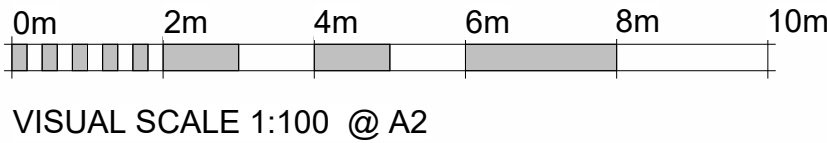

Rev No.	Revision Note.	Date	Drawn	Checked

Project number	Client	Project
05600-01	Simon Gough	76a Main Street
Title		
Existing Elevations		
Date	Sheet	Scale
10.12.25	02	1 : 100
Drawn by	Checked by	Paper Size
TJ	AW	A2
BOURNE VALLEY ASSOCIATES ANDOVER LANE FARM FABERSTOWN ANDOVER HAMPSHIRE SP11 9PE Tel: 01264 850159 Email: info@bournevalley.co.uk		

