




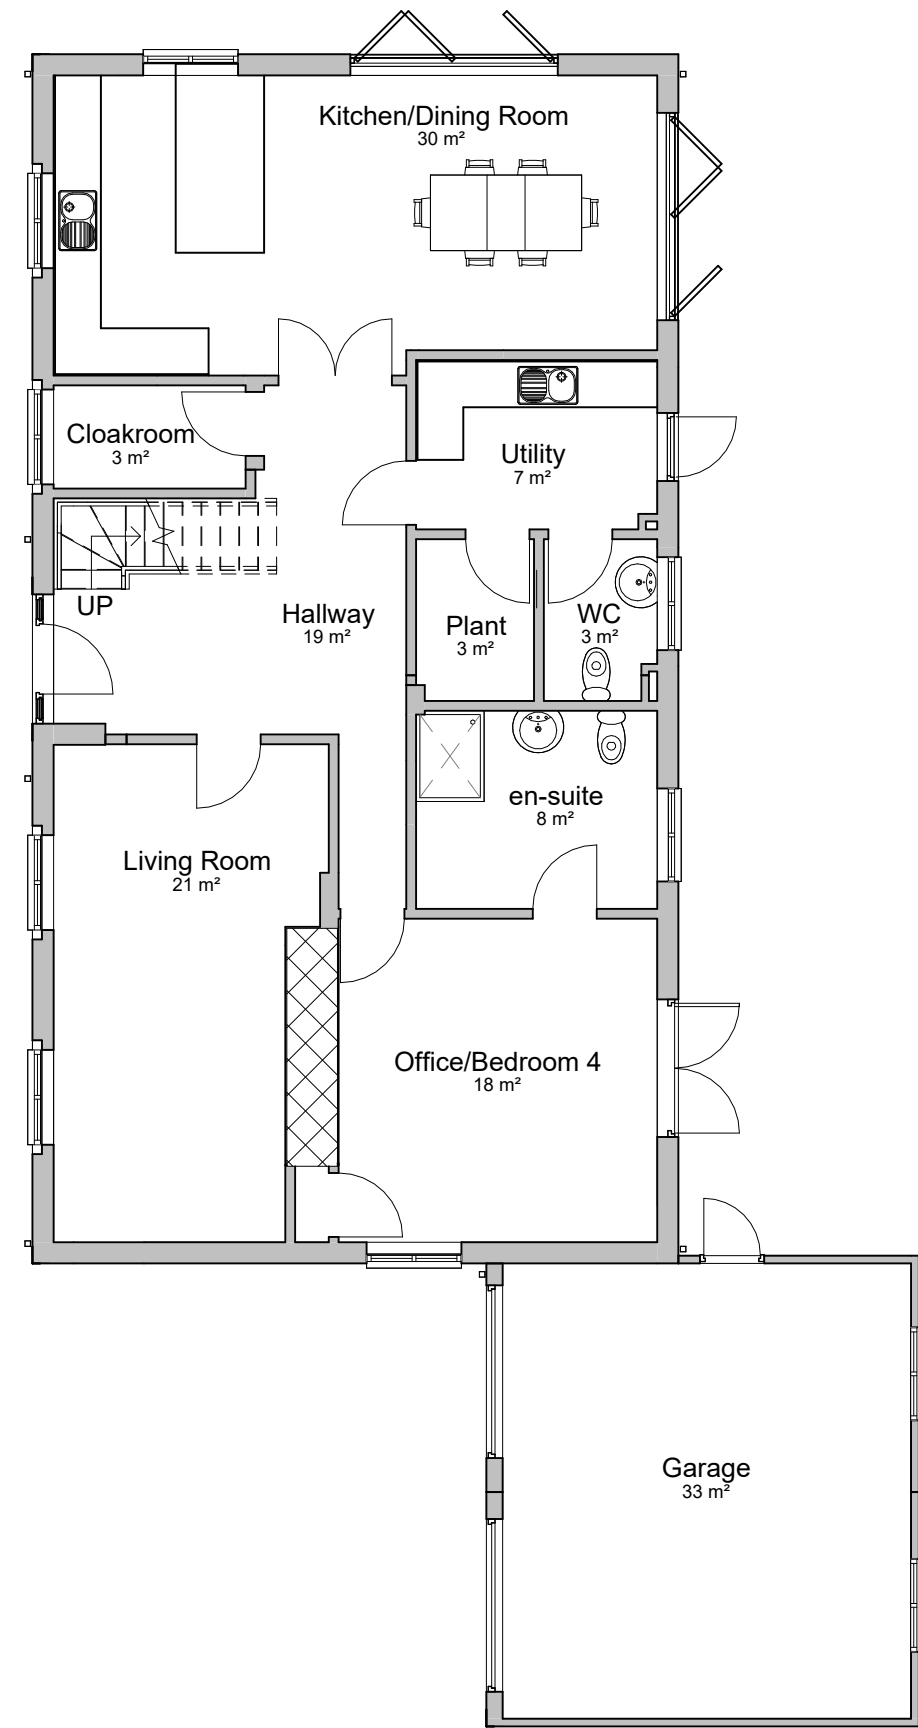


Level 1 - GF Proposed
1 : 100

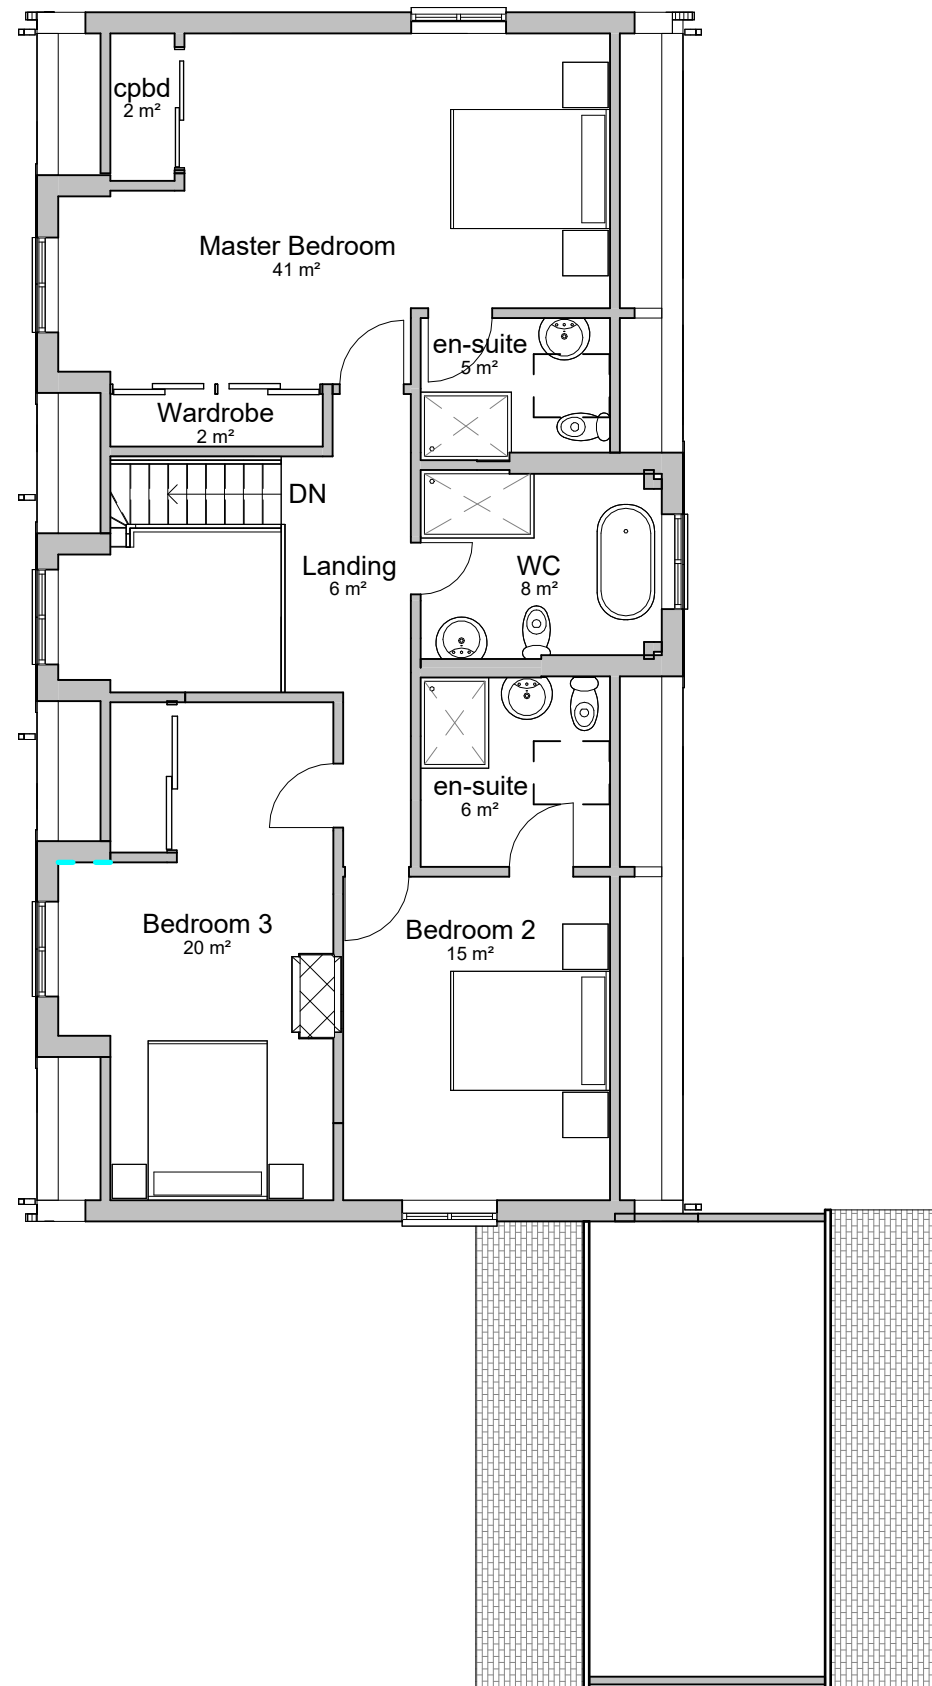

Level 2 - FF Proposed
1 : 100

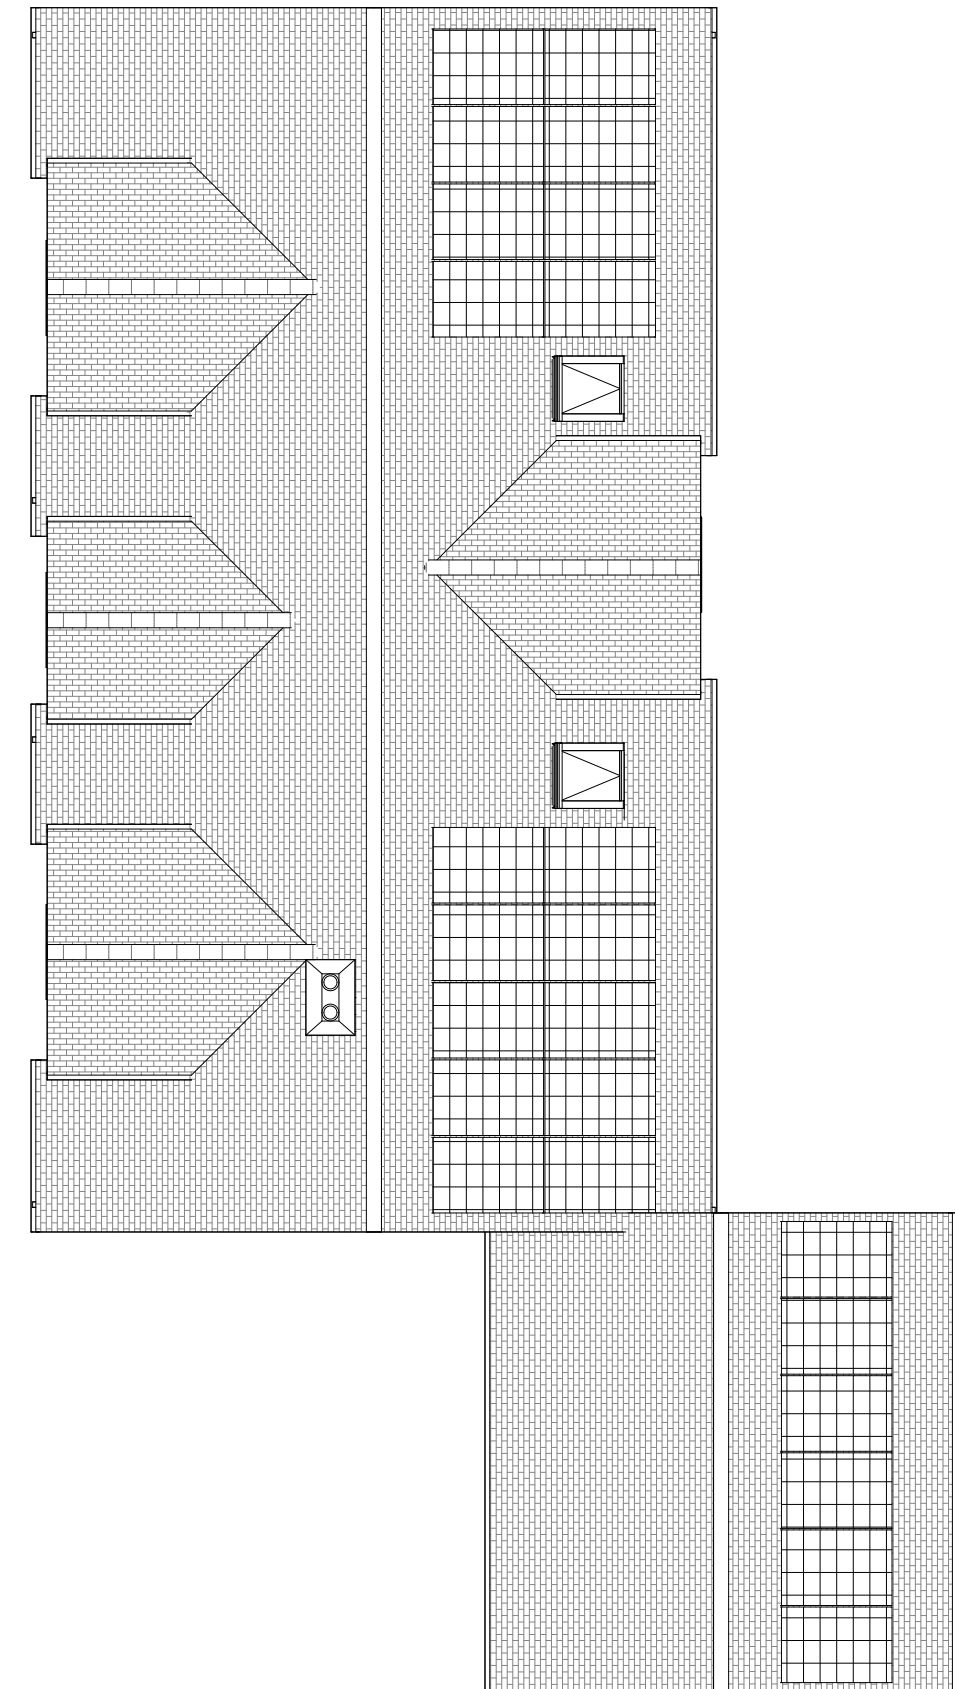

Level 3 - Roof Proposed
1 : 100

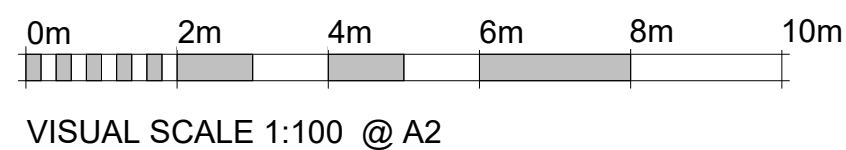

Rev No.	Revision Note.	Date	Drawn	Checked

Project number 05600-01		Client Simon Gough	Project 76a Main Street	
Title Proposed Plans			BOURNE VALLEY ASSOCIATES ANDOVER LANE FARM FABERSTOWN ANDOVER HAMPSHIRE SP11 9PE Tel: 01264 850159 Email: info@bournevalley.co.uk	
Date 10.12.25	Sheet 03	Scale 1 : 100		
Drawn by TJ	Checked by AW	Paper Size A2		



