




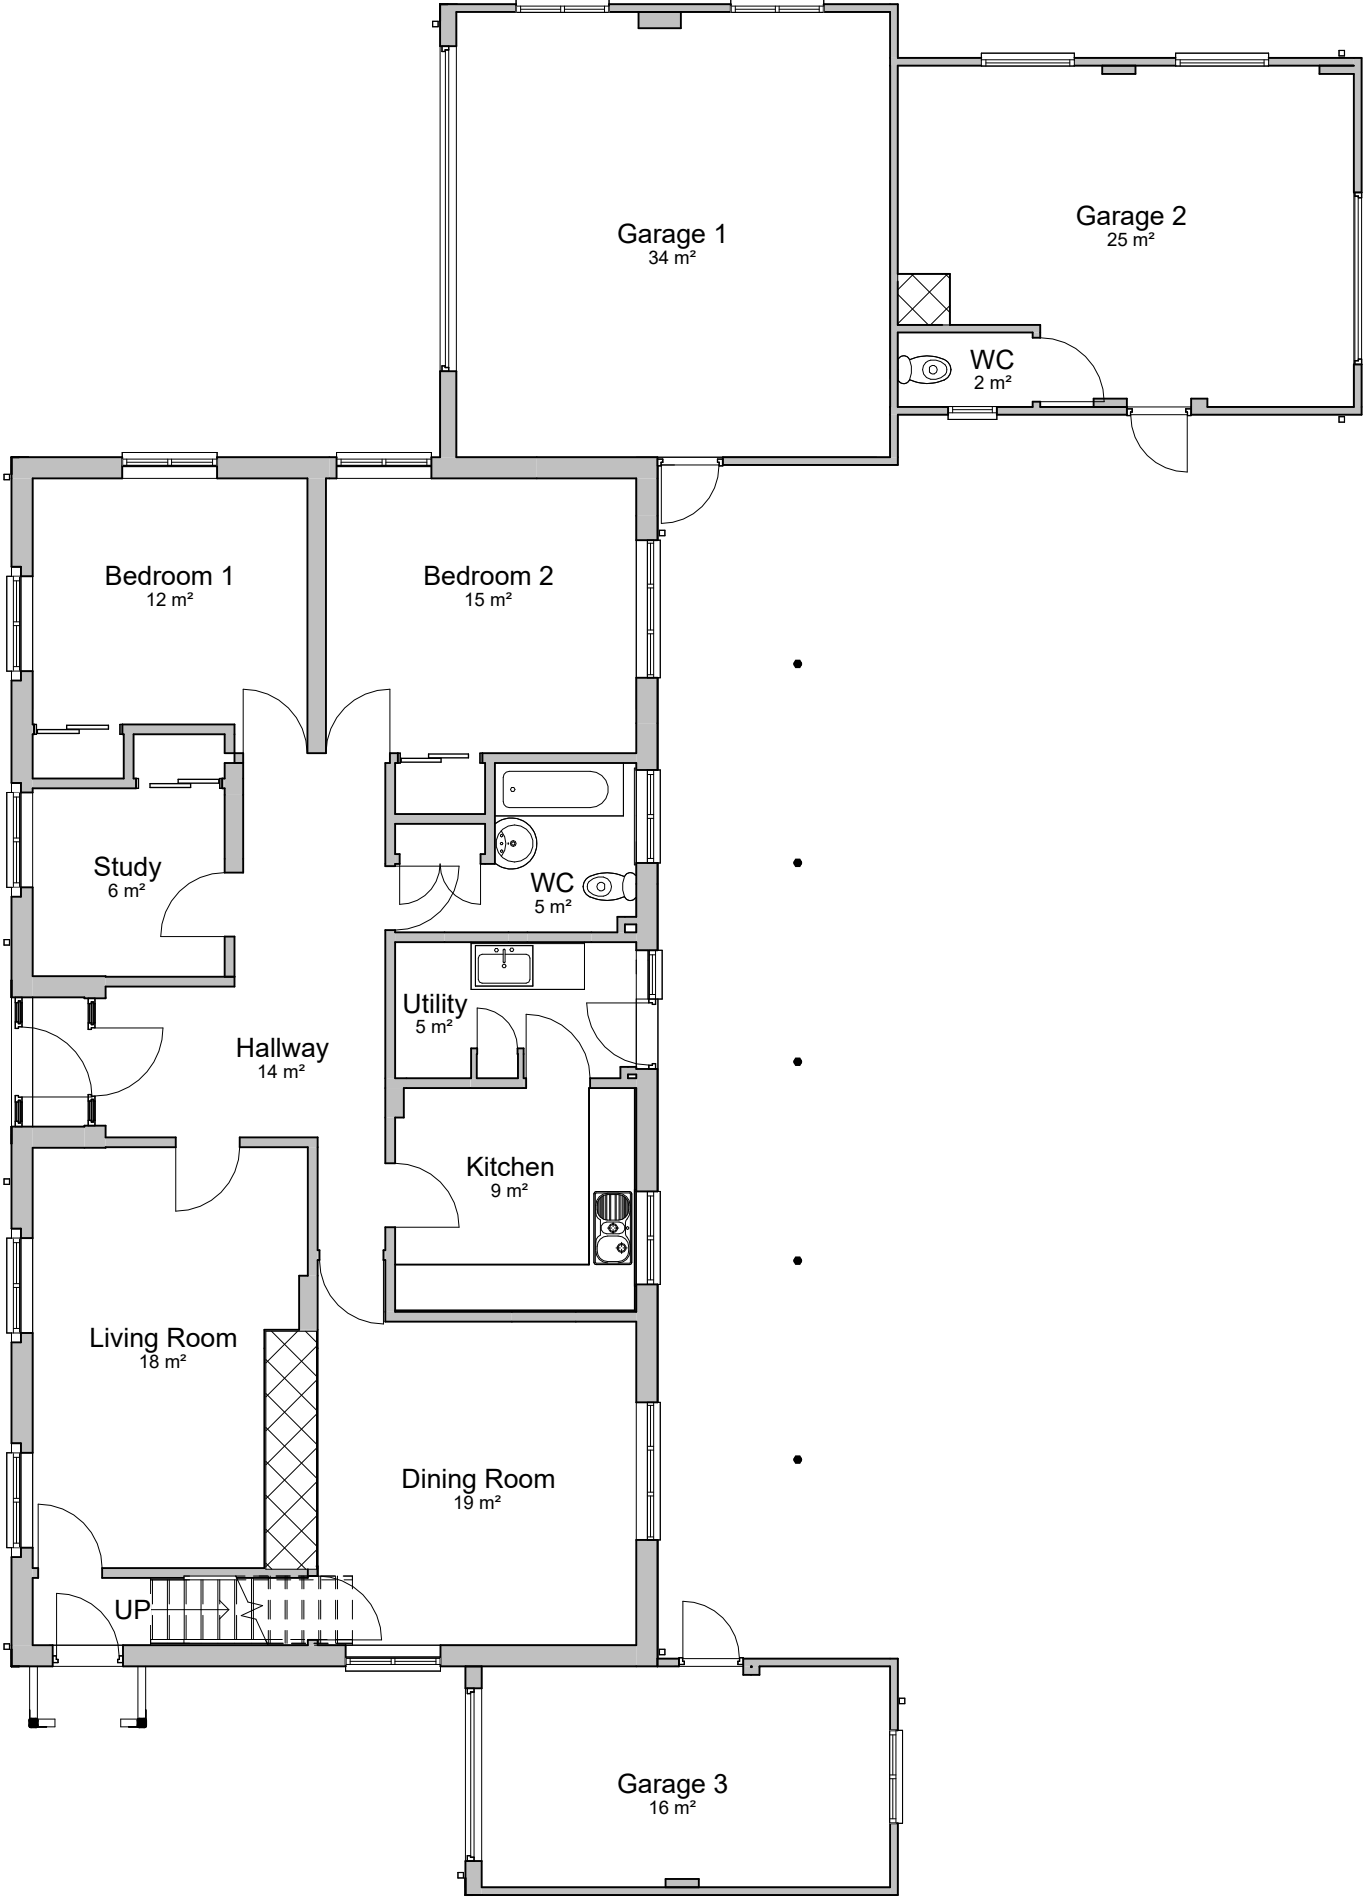


Level 1 - GF Existing
1 : 100

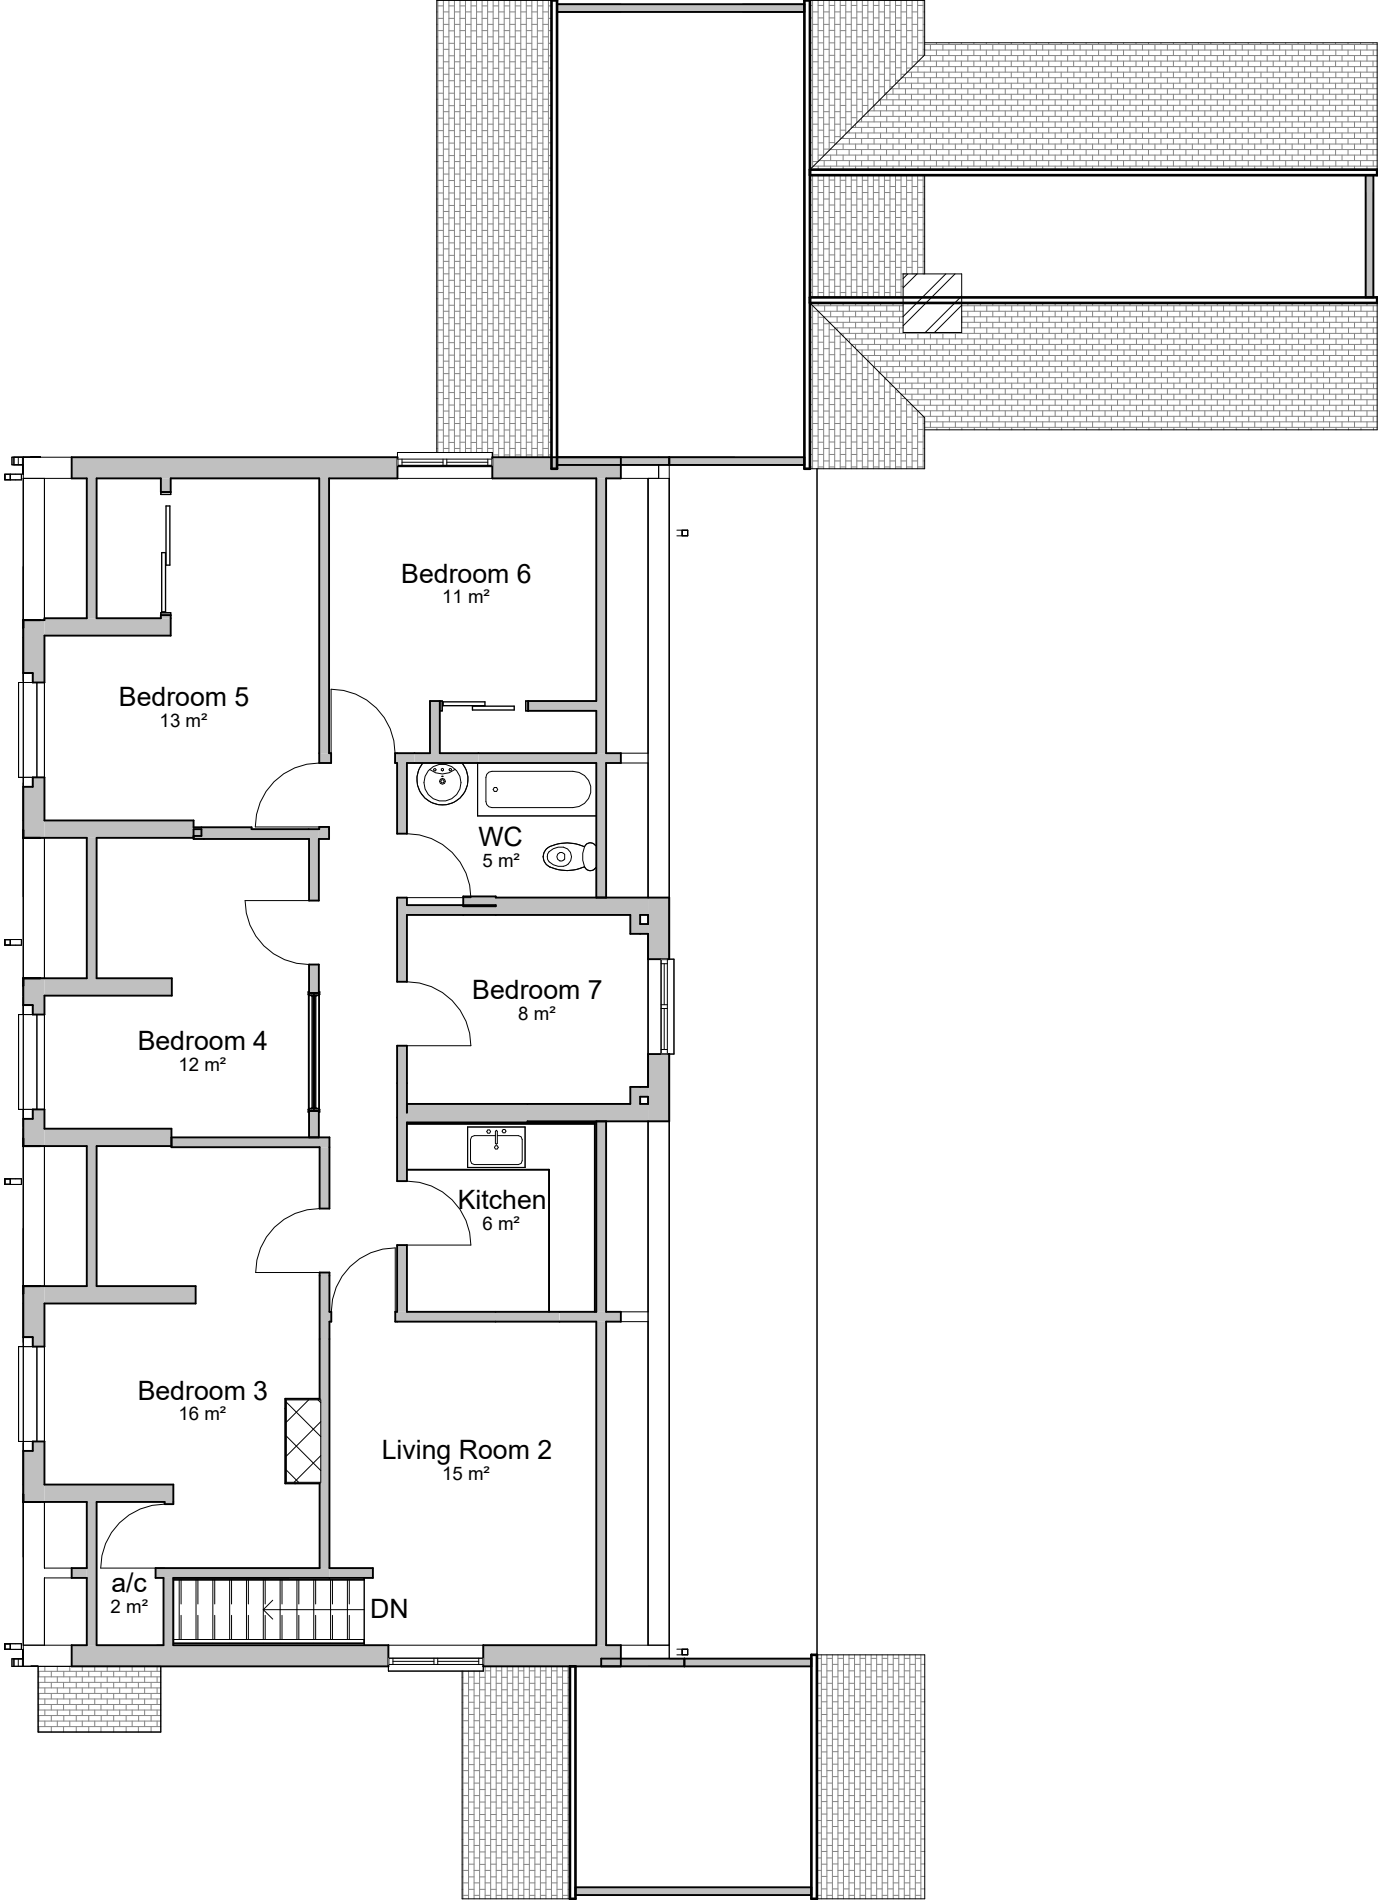

Level 2 - FF Existing
1 : 100

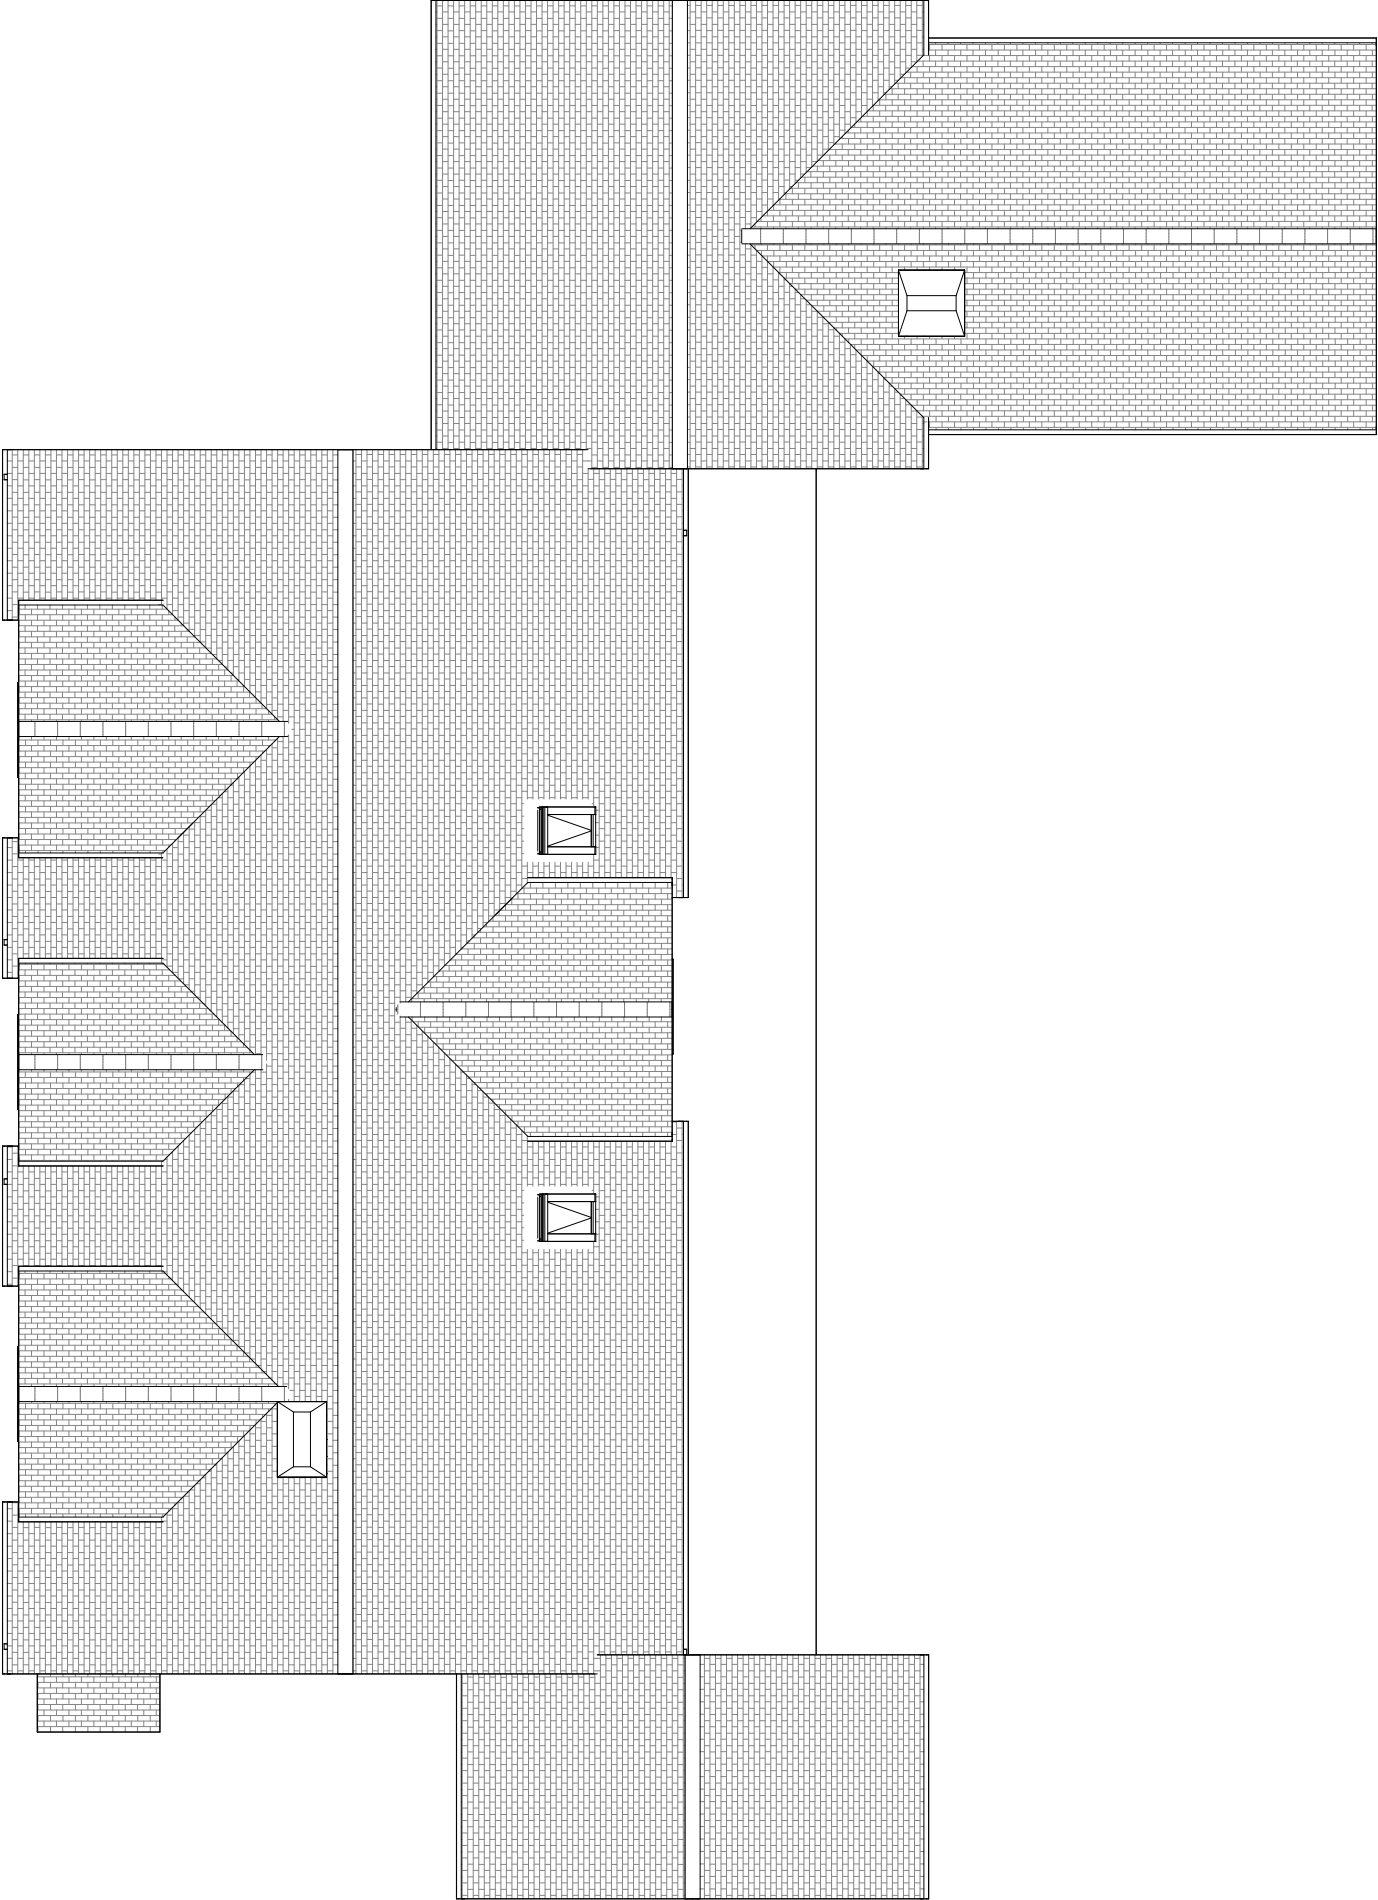

Level 3 - Roof Existing
1 : 100

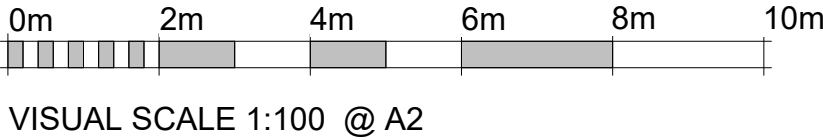

Rev No.	Revision Note.	Date	Drawn	Checked

Project number 05600-01		Client Simon Gough	Project 76a Main Street	
Title Existing Plans		Date 10.12.25	Sheet 01	Scale 1 : 100
Drawn by TJ		Checked by AW	Paper Size A2	BOURNE VALLEY ASSOCIATES ANDOVER LANE FARM FABERSTOWN ANDOVER HAMPSHIRE SP11 9PE Tel: 01264 850159 Email: info@bournevalley.co.uk

