The Farm Consultancy Group

IC CA & JC Carter
Location Plan
Rural Workers Dwelling

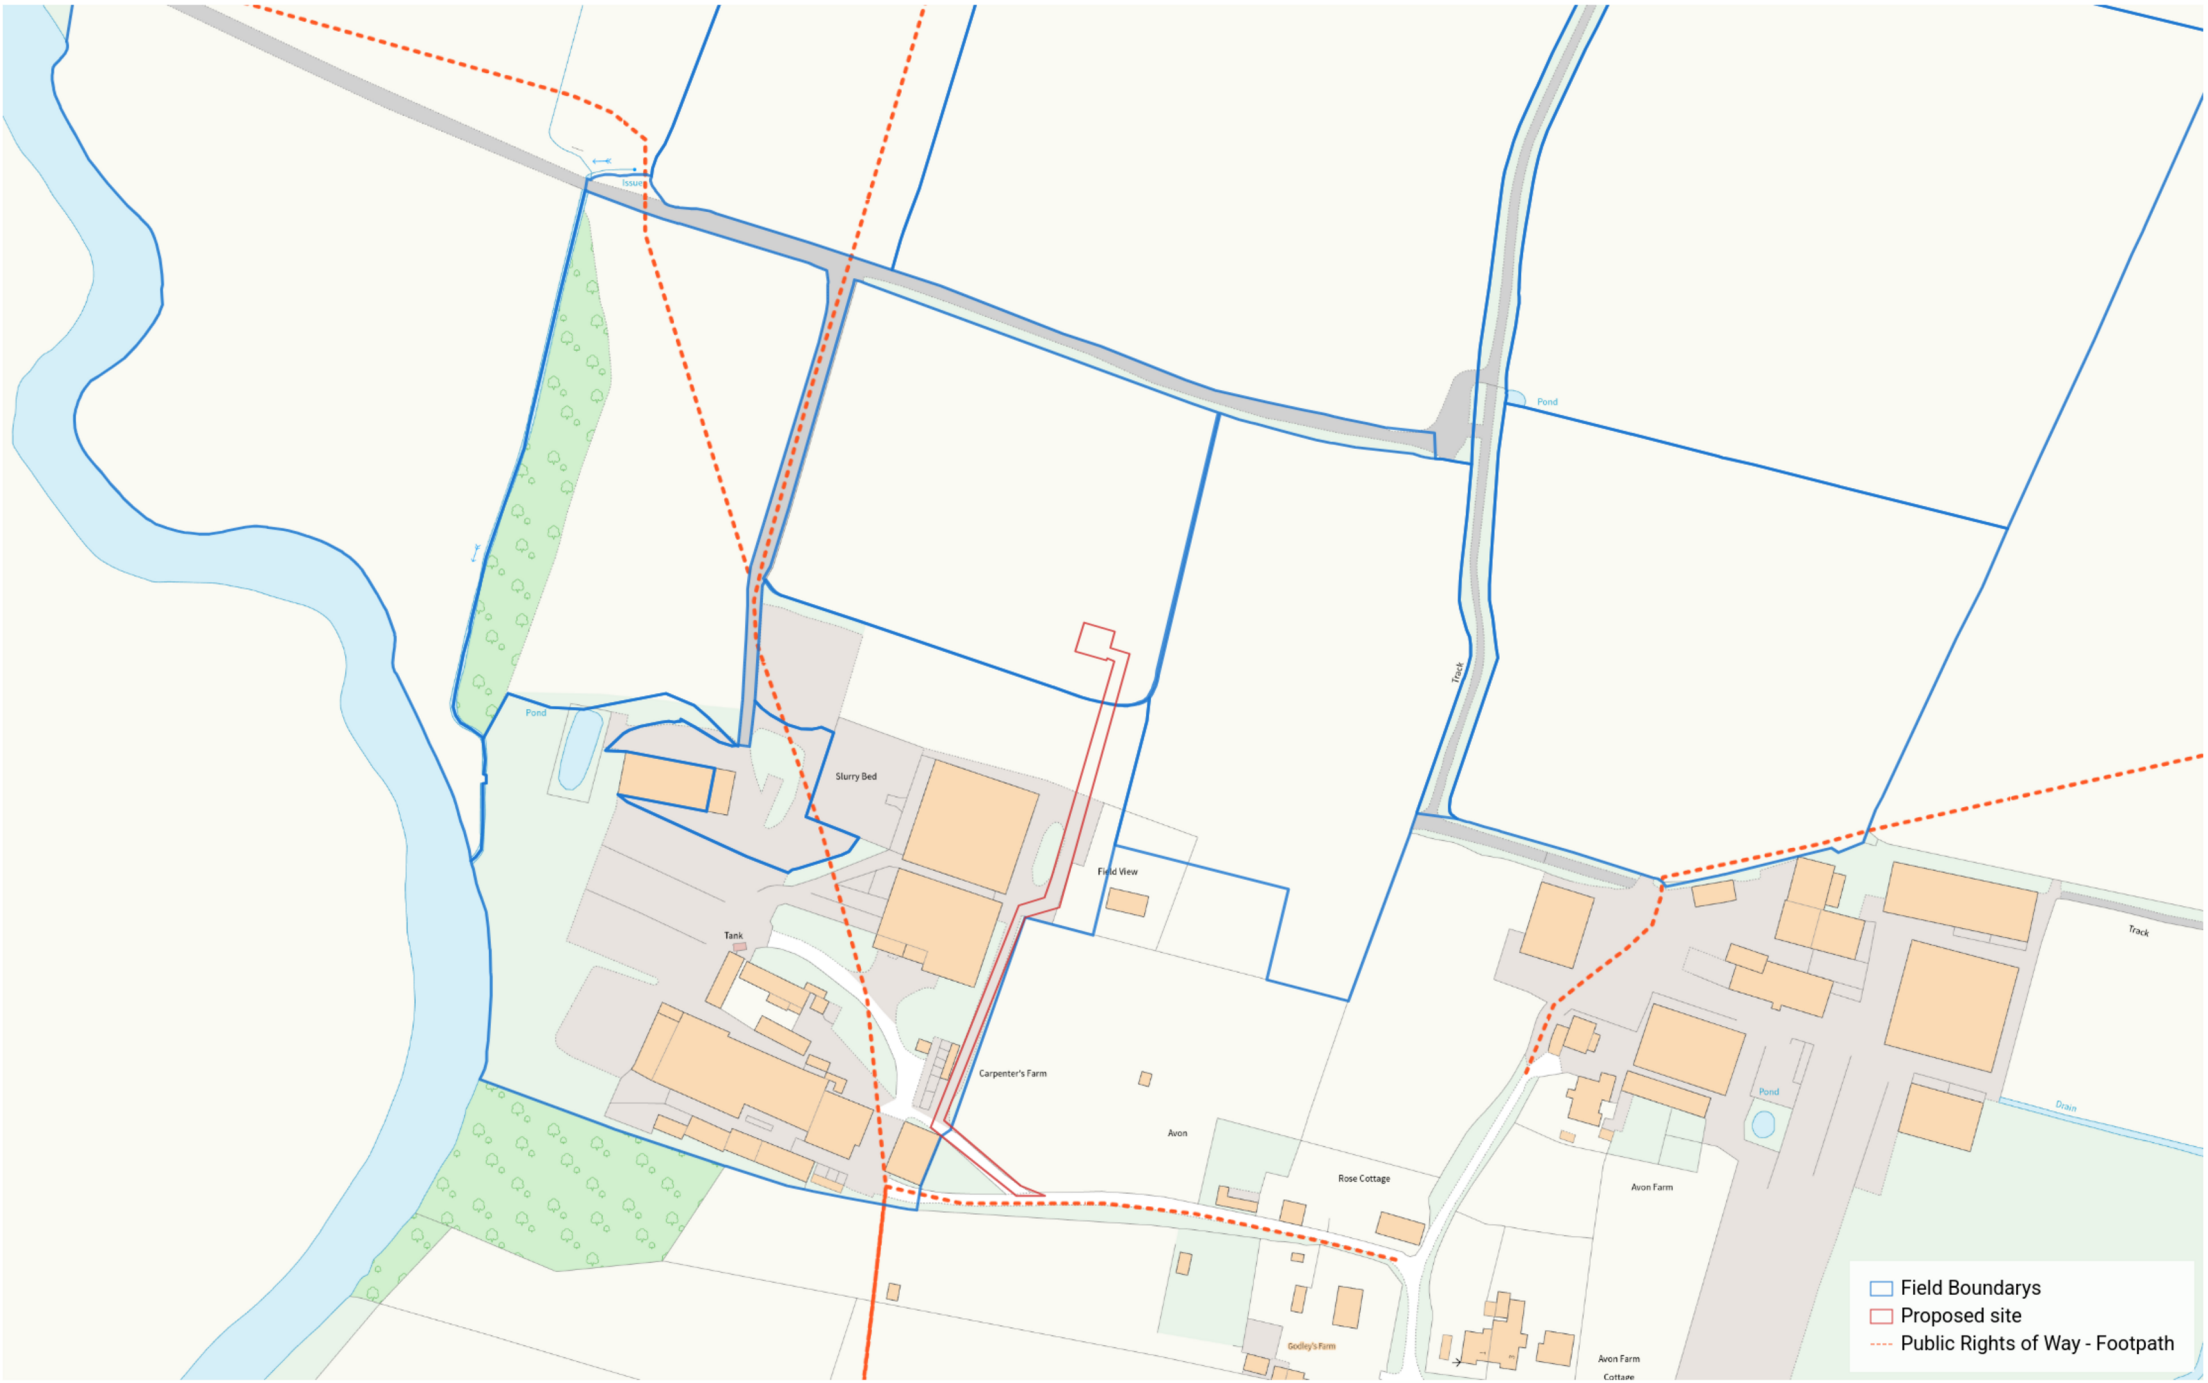

Produced on Land App, Dec 9, 2025.
© Crown copyright and database rights 2025 (licence number 100059532)

Carpenters Farm
Avon
SN15 4LS

50 m
Scale 1:2500 (at A4)

N