




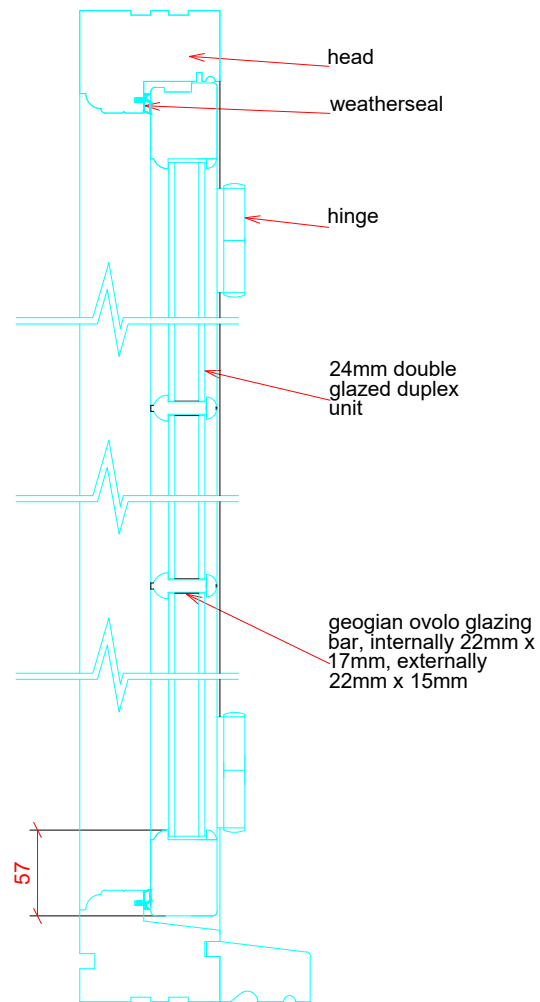


SECTION A-A:
HEAD/CILL SECTION
SCALE: 1:5 @ A3

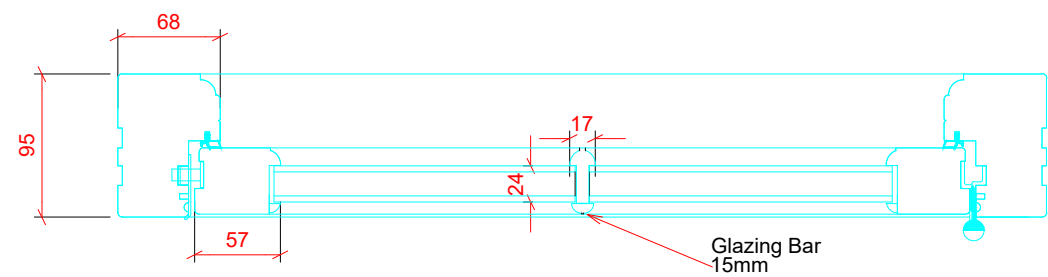

SIDE HUNG CASEMENT JAMB SECTION
SCALE: 1:5 @ A3

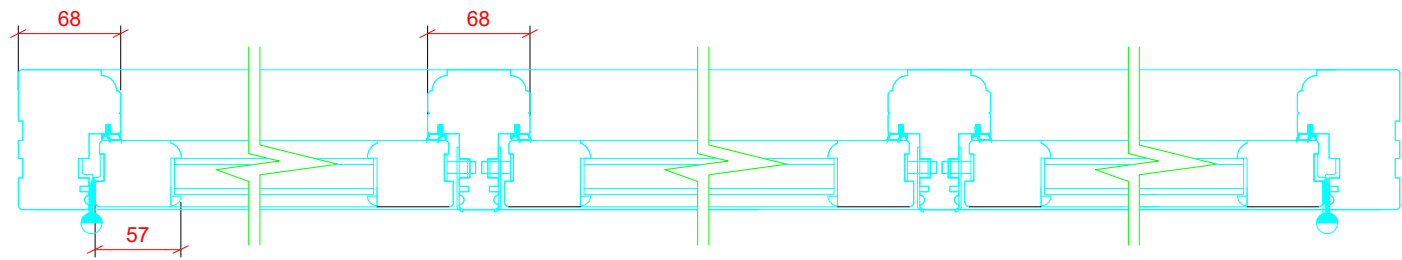

SIDE HUNG CASEMENT MULLION SECTION
SCALE: 1:5 @ A3

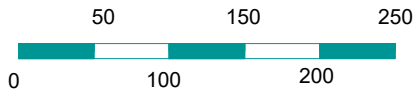

- Notes.
- 1. No dimensions are to be scaled from this drawing.
 - 2. All dimensions are to be checked on site prior to fabrication.
 - 3. Any discrepancies on site have to be reported to the architect.
 - 4. For steelwork, foundations, structural details refer to S.E. drawings

title 35 Temple Corsley, Warminster, Wilts. Detila - Proposed Windows	
scale	1 : 5 @ A3
date	May 2024
drg.no	203-DD-002
revision	B