


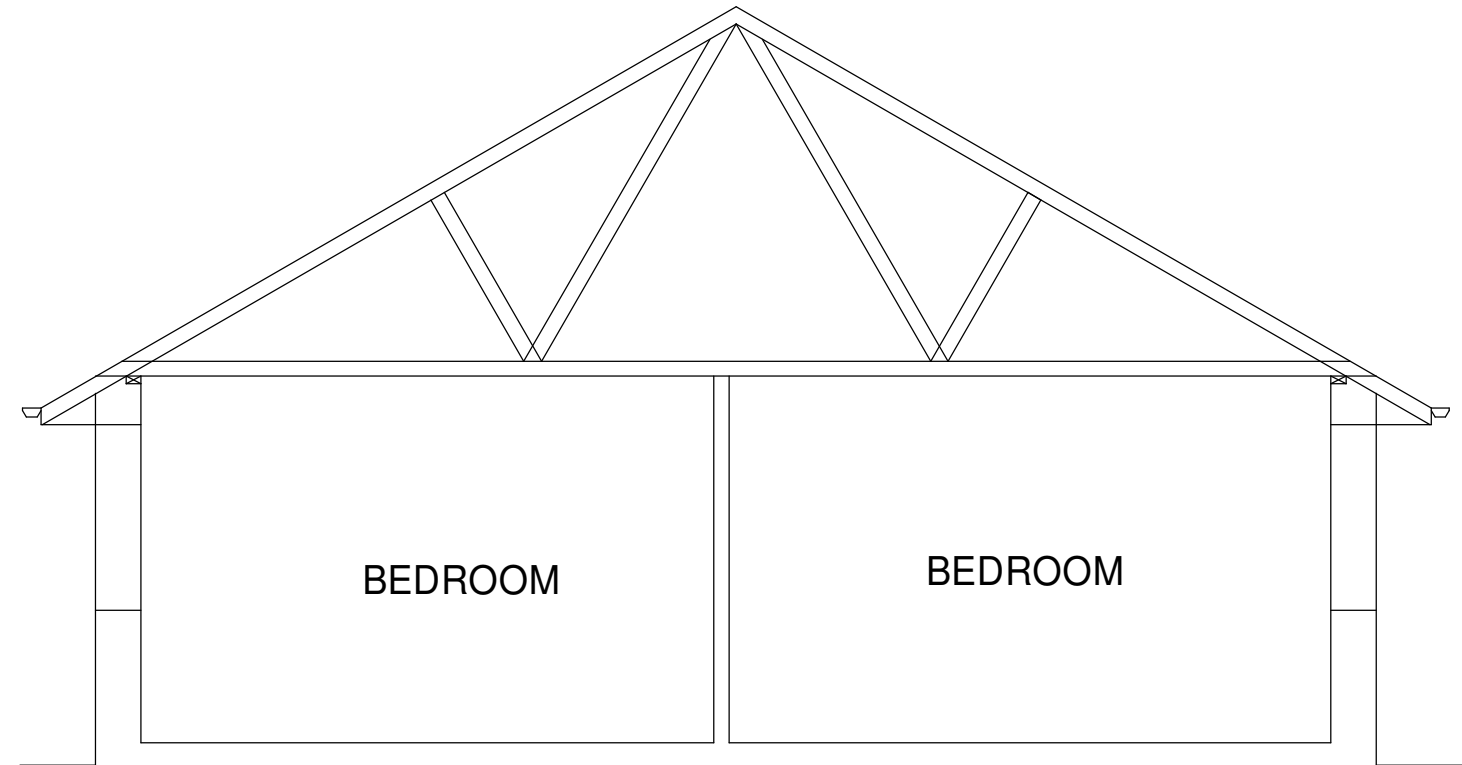


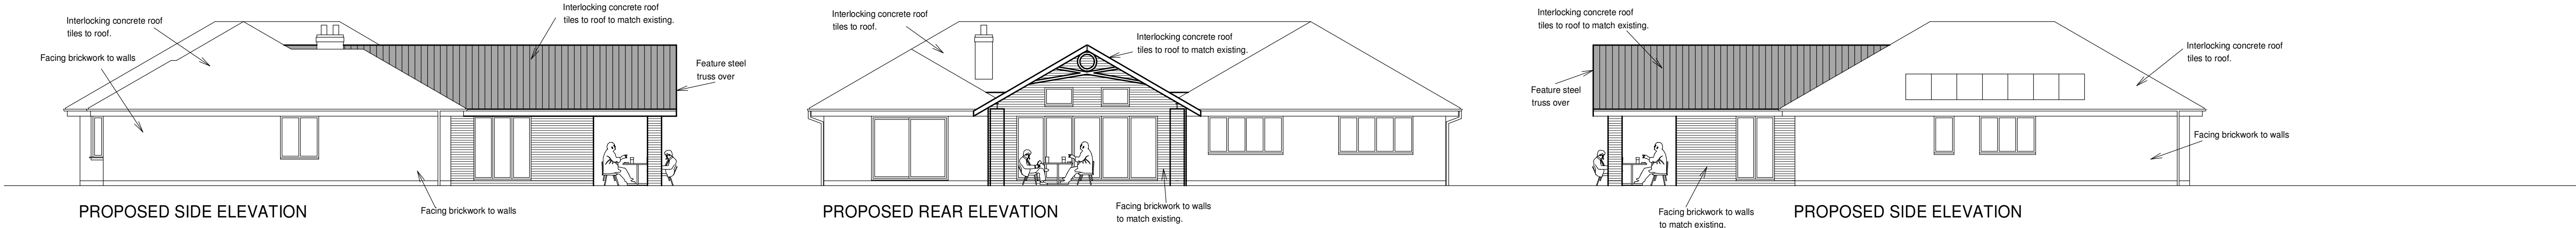


EXISTING SECTION

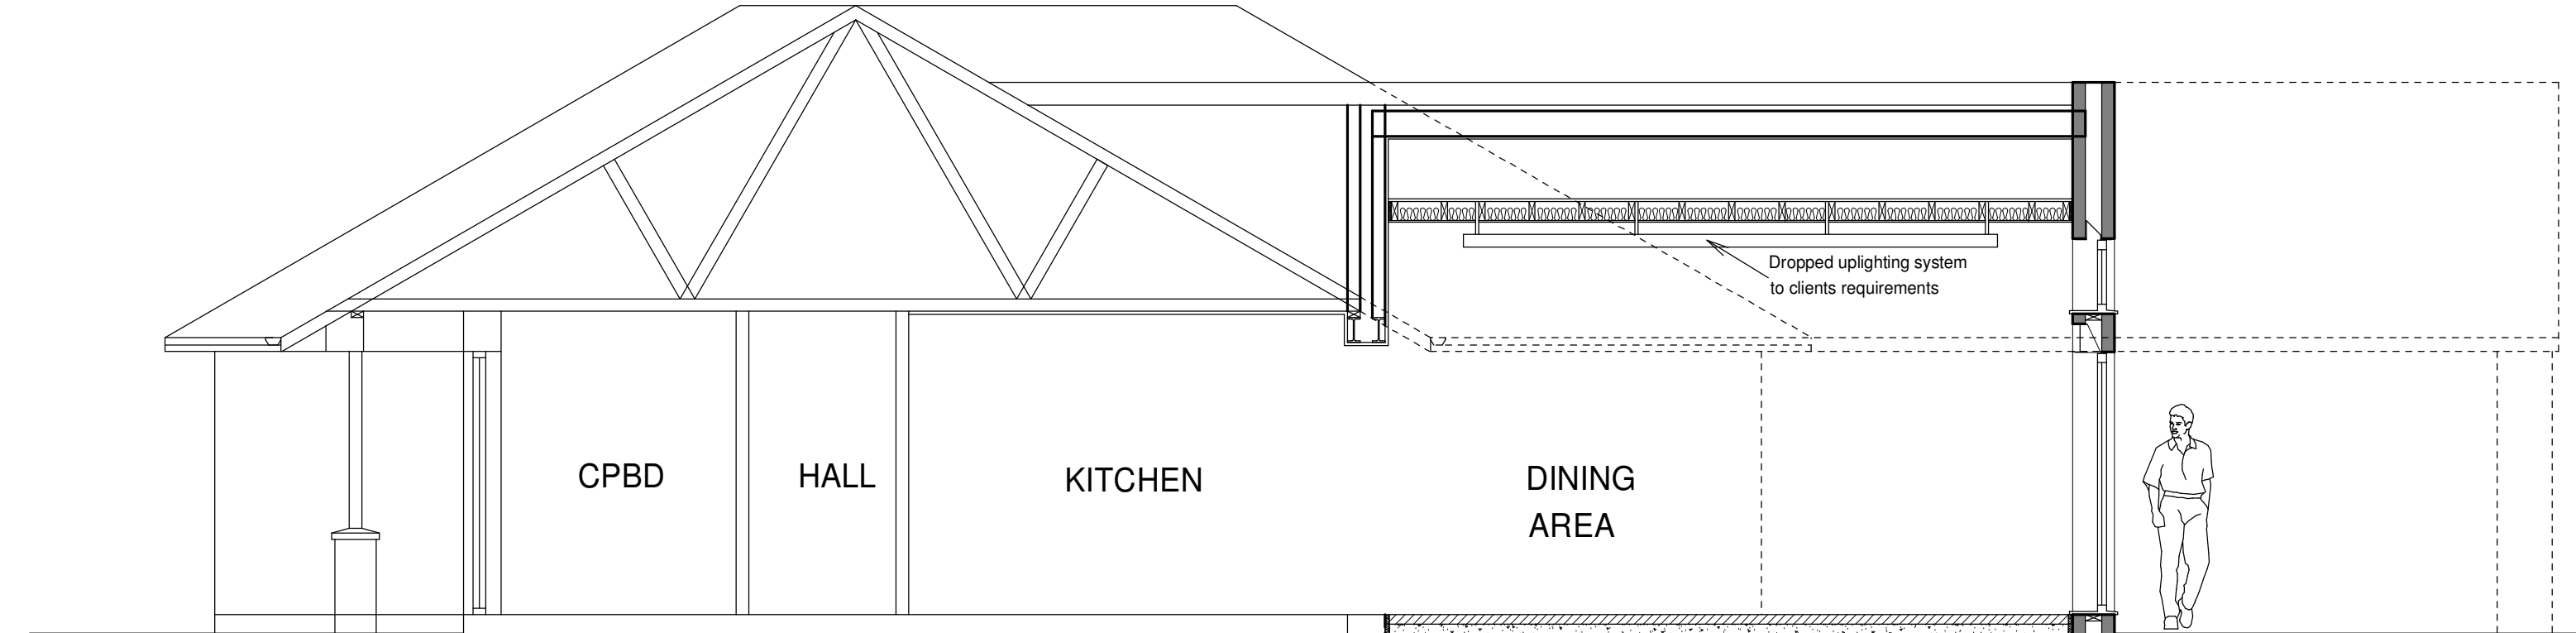

PROPOSED SECTION

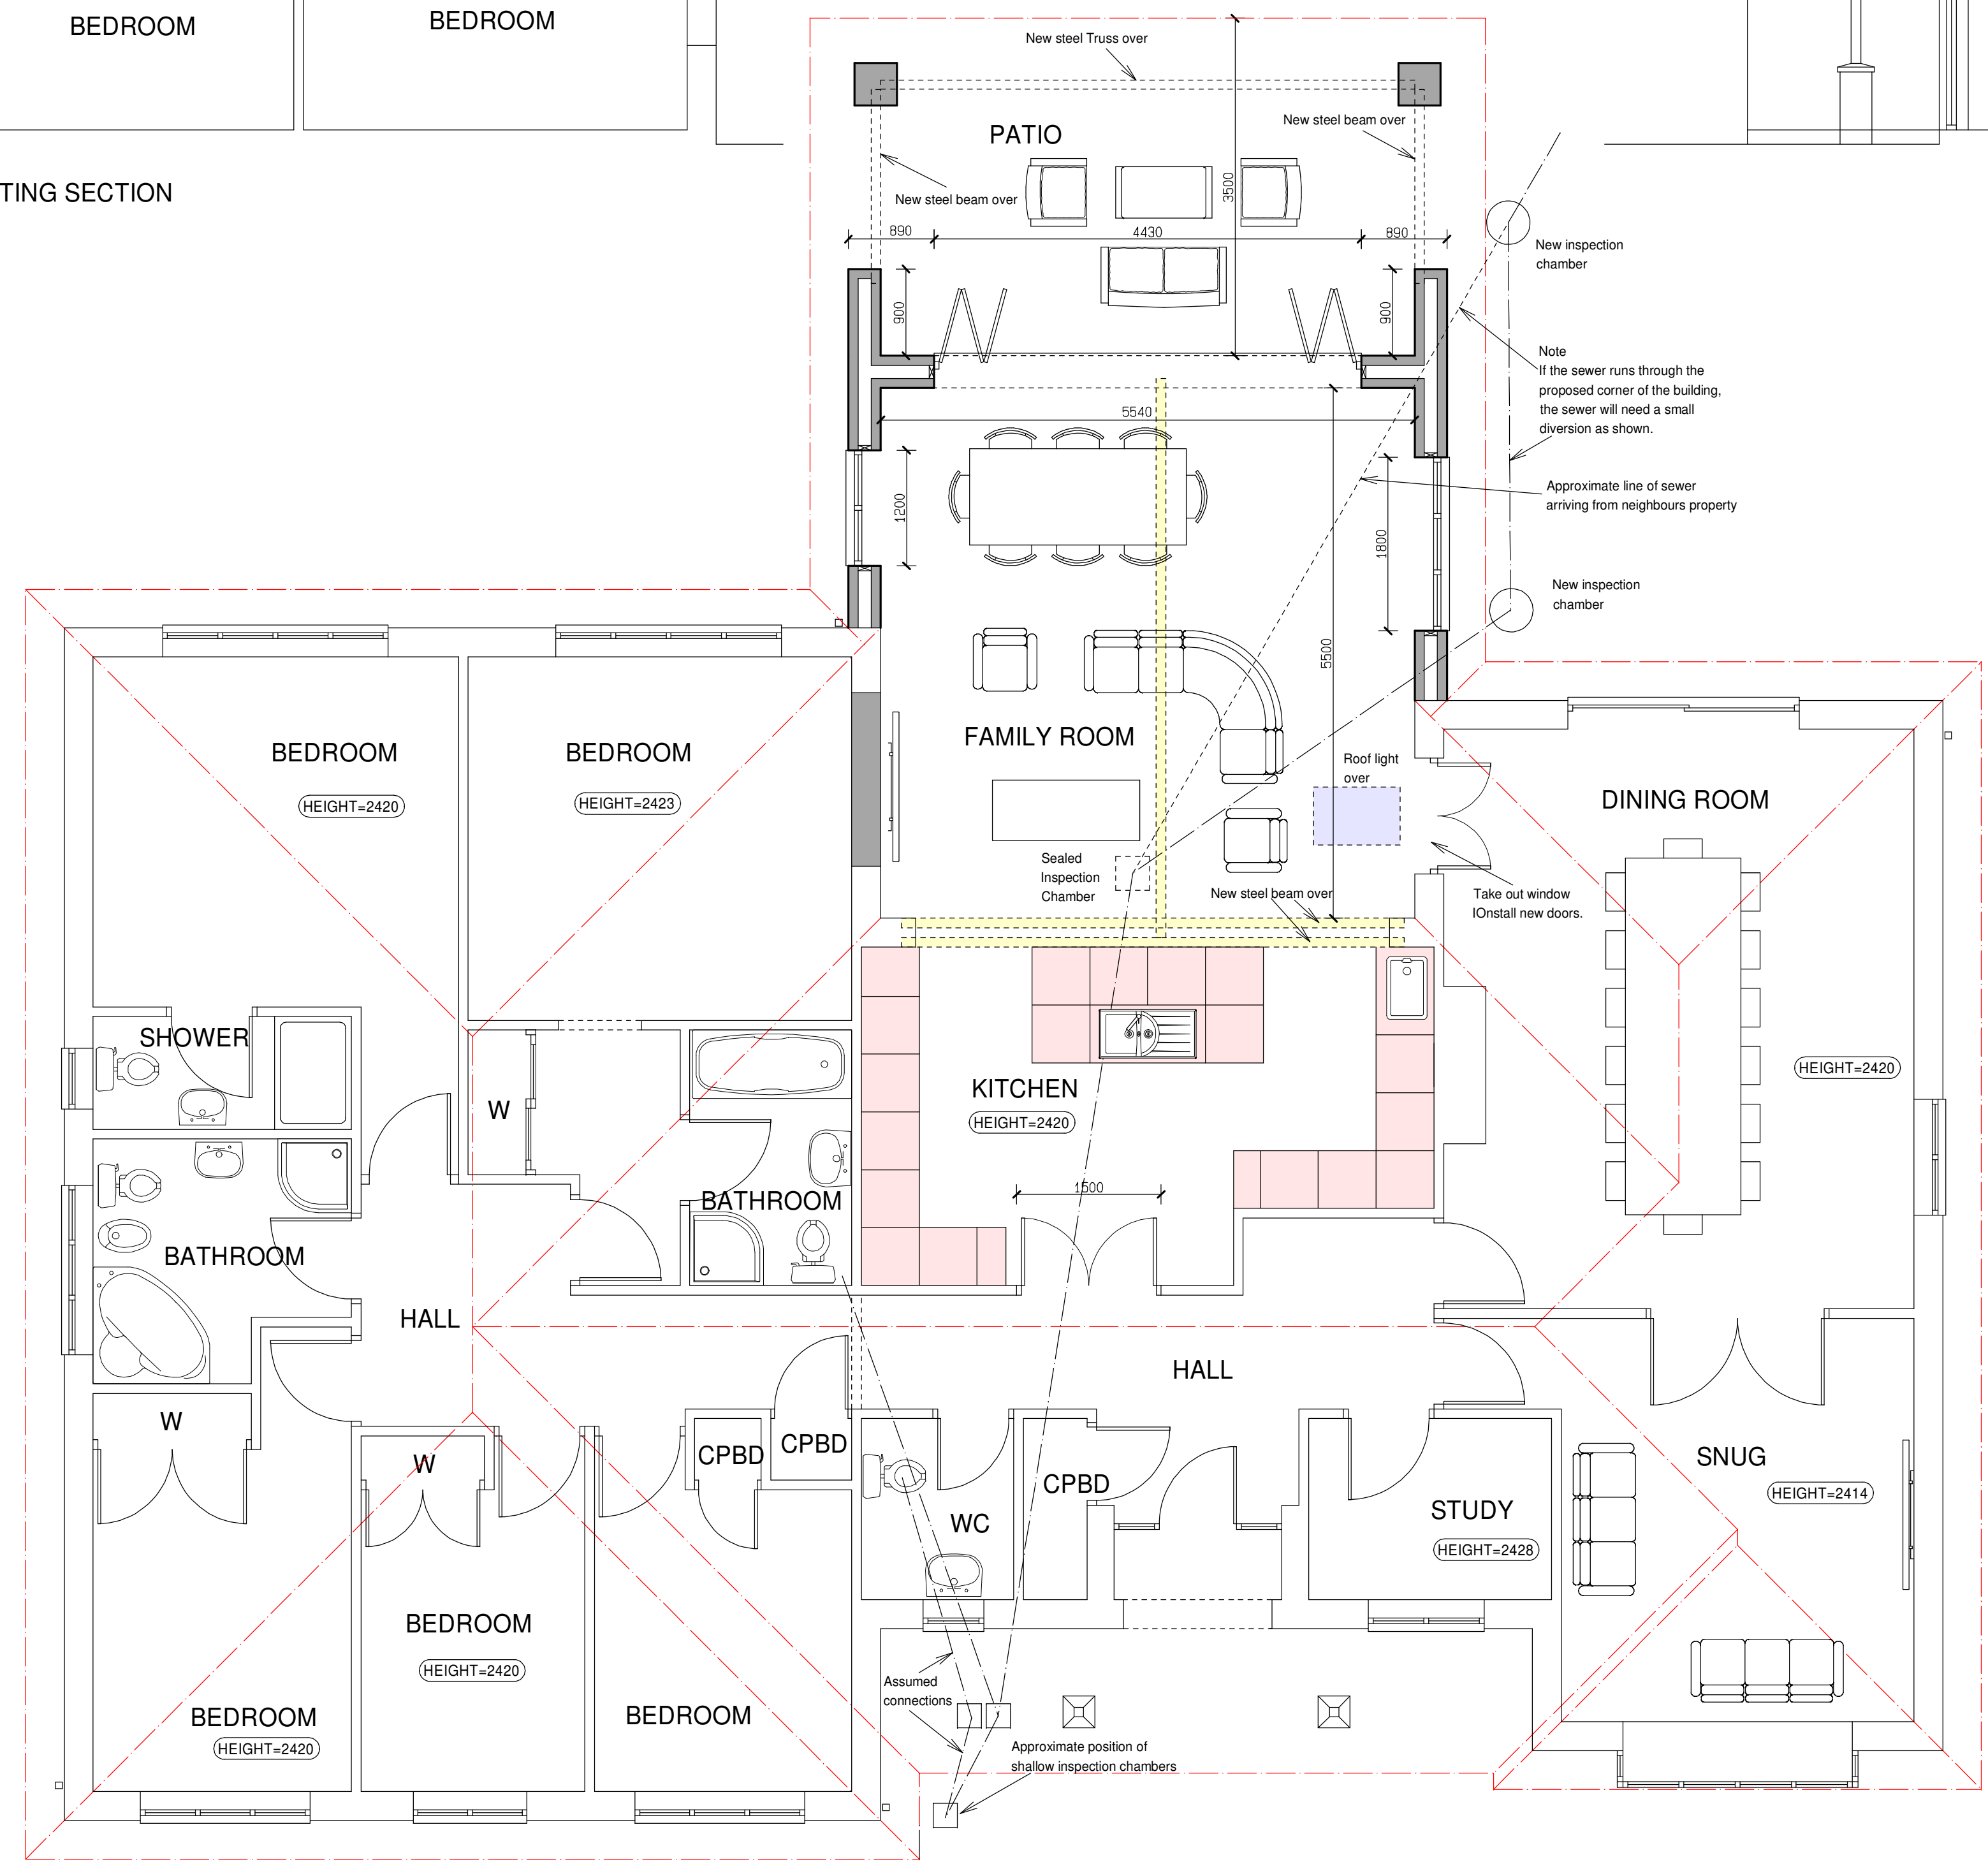

PROPOSED GROUND FLOOR PLAN

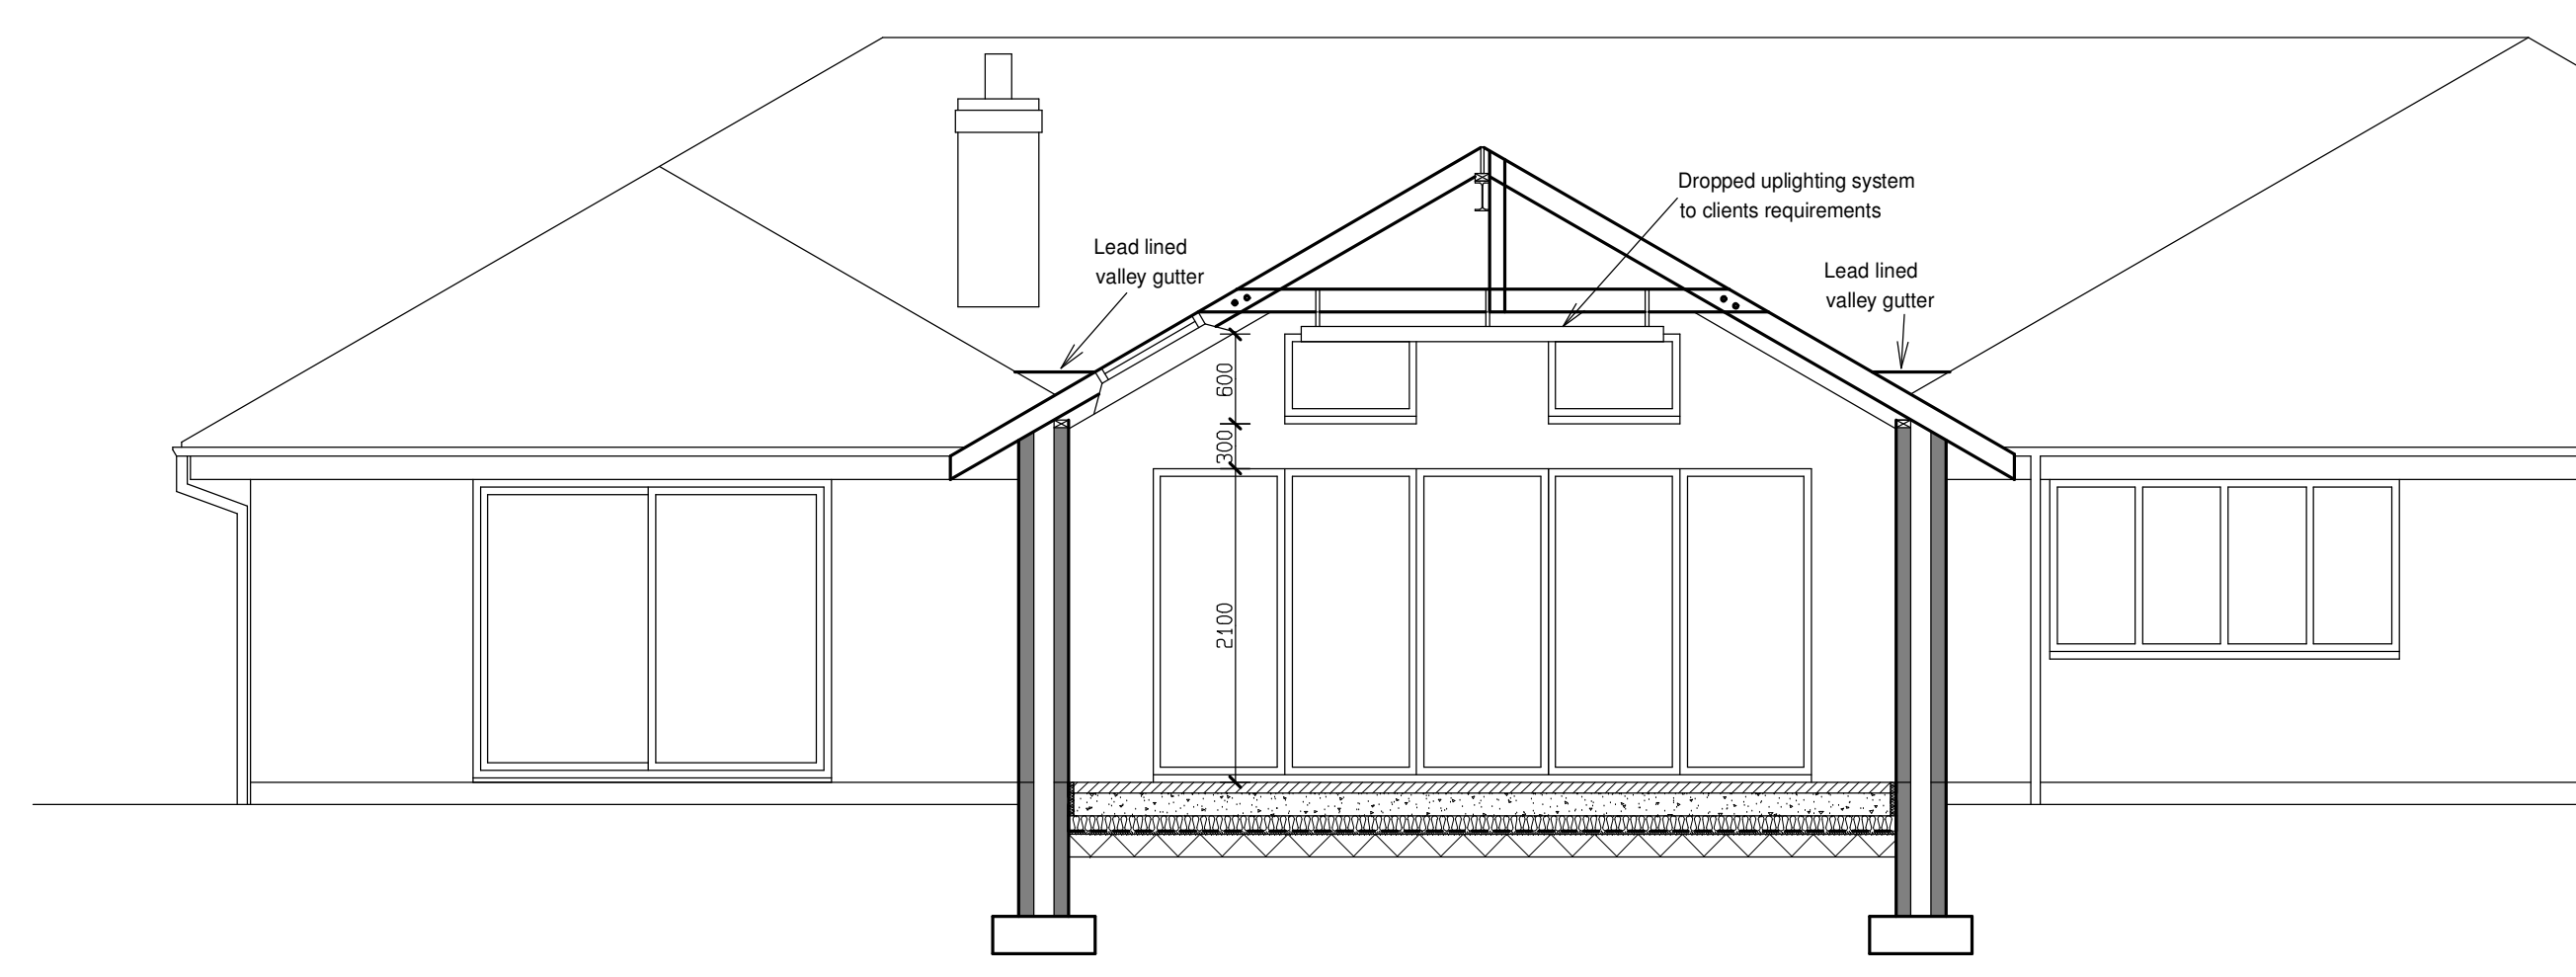


PROPOSED REAR ELEVATION / SECTION

NOTE:
THIS DRAWING HAS BEEN PREPARED
TO OBTAIN PLANNING CONSENT ONLY.
IT IS NOT TO BE USED FOR
CONSTRUCTION PURPOSES.

ALL DIMENSIONS APPROXIMATE.
THESE PLANS CAN BE SCALED FOR
PLANNING PURPOSES ONLY.

CIL FLOOR AREAS CALC	
EXISTING GROUND FLOOR PLAN	-182.8 SQM
EXISTING TOTAL FLOOR AREA	-182.8 SQM
PROPOSED GROUND FLOOR PLAN	-232.3 SQM
PROPOSED TOTAL FLOOR AREA	-232.3 SQM
TOTAL ADDITIONAL FLOOR AREA (Including area under rear canopy)	- 49.5 SQM
PROPOSED NEW EXTENSIONS TOTAL	-49.5 SQM

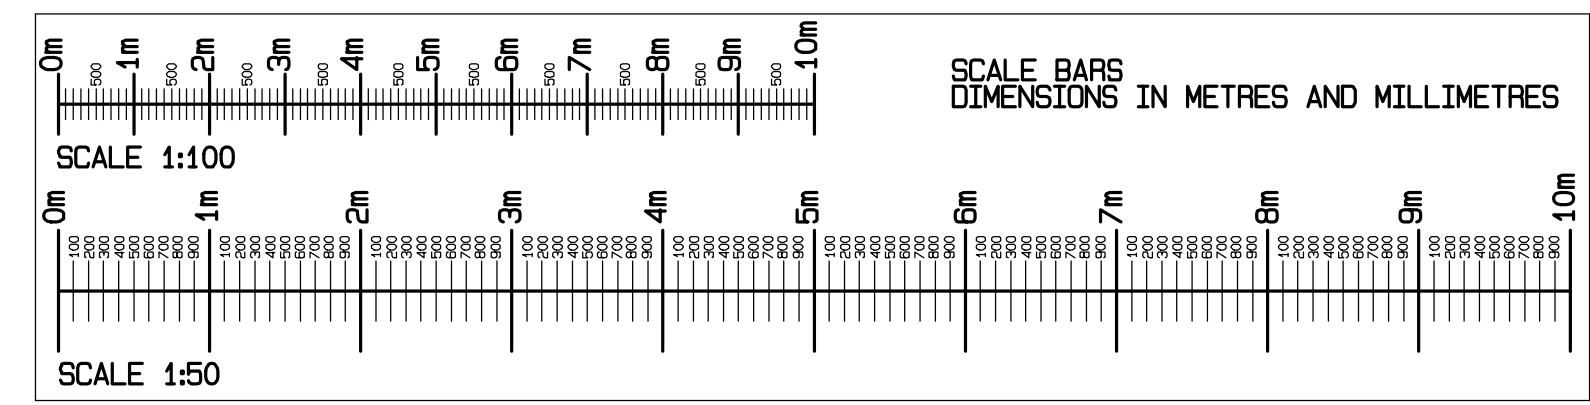

NEIL ARMSTRONG
ARCHITECTURAL SERVICES

31 Church Ground, South Marston,
Swindon, Wilts. SN3 4PL. Tel: 01753 632158
Mobile: 07971 881162

client **MR AND MRS G HAYWOOD**
4 CHERRY BRIER CLOSE,
LYDIARD MILLICENT
NR SWINDON
WILTS
SN5 3NT.

project **4 CHERRY BRIER CLOSE,**
LYDIARD MILLICENT
NR SWINDON
WILTS
SN5 3NT.

title **PROPOSED SINGLE STOREY**
REAR EXTENSION

scale	date	drawn
1:100	29-1-2026	NBA
1:50		paper
revision	no.	
	Y25-130-2	A1

Work to figured dimensions only.
Any queries should be
referred to the address shown above.
This drawing is the Copyright of
Neil Armstrong Architectural Services
and shall not be altered, copied or reproduced
in anyway without prior written consent.