


EXISTING SIDE ELEVATION


EXISTING FRONT ELEVATION

EXISTING SIDE ELEVATION


EXISTING REAR ELEVATION

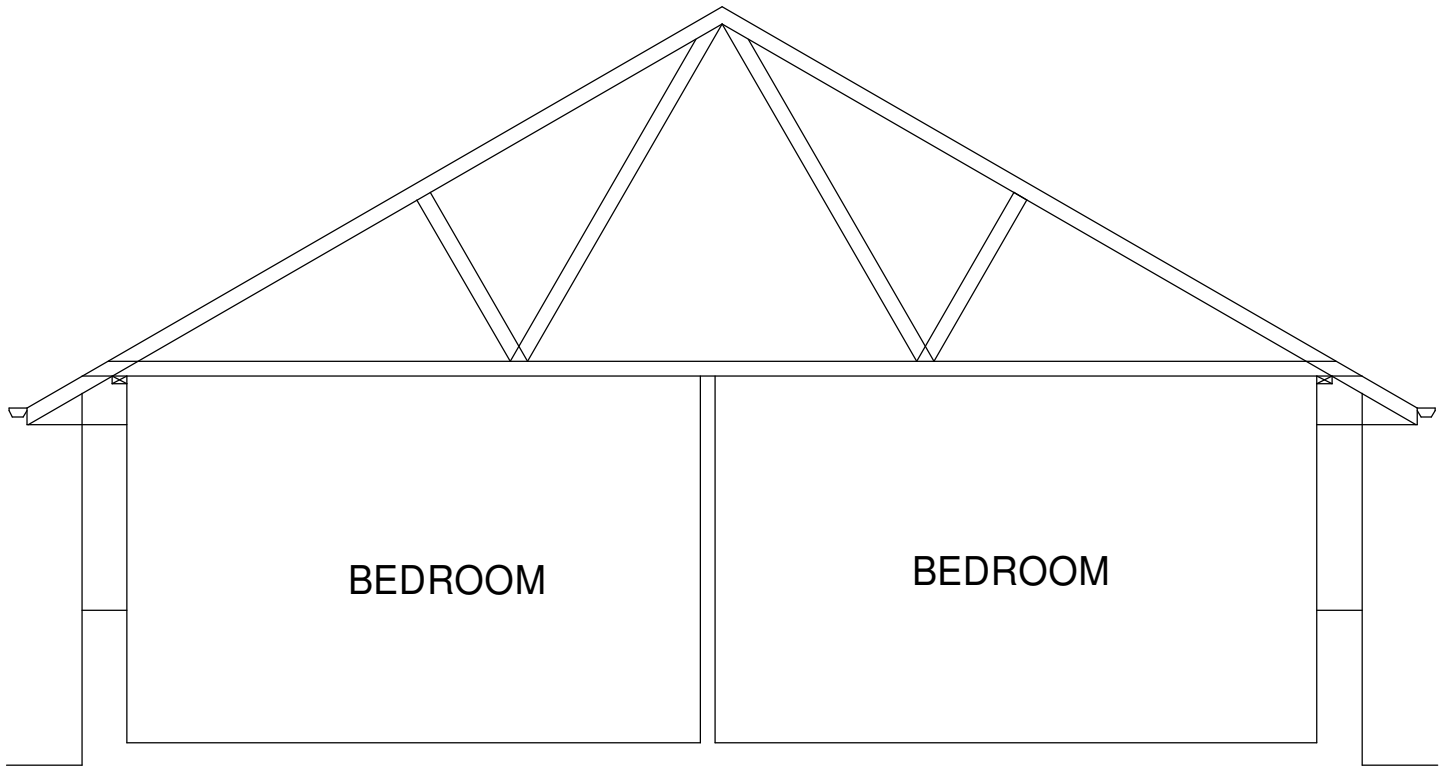


EXISTING SECTION

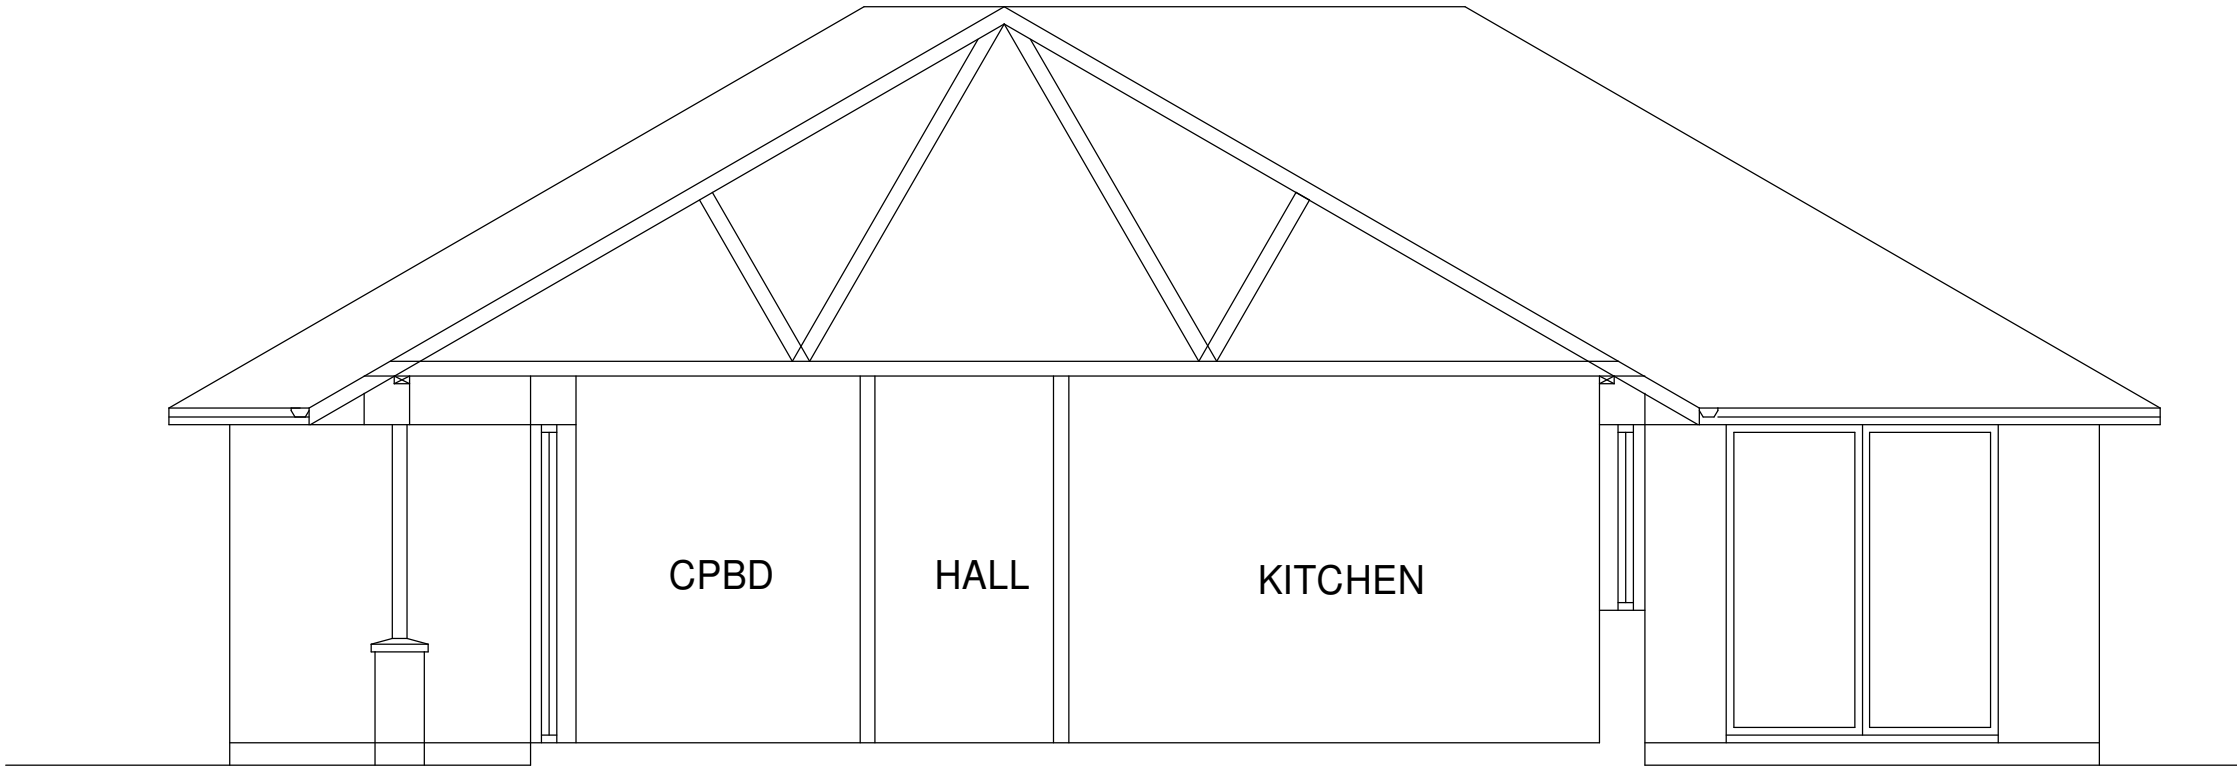

EXISTING SECTION

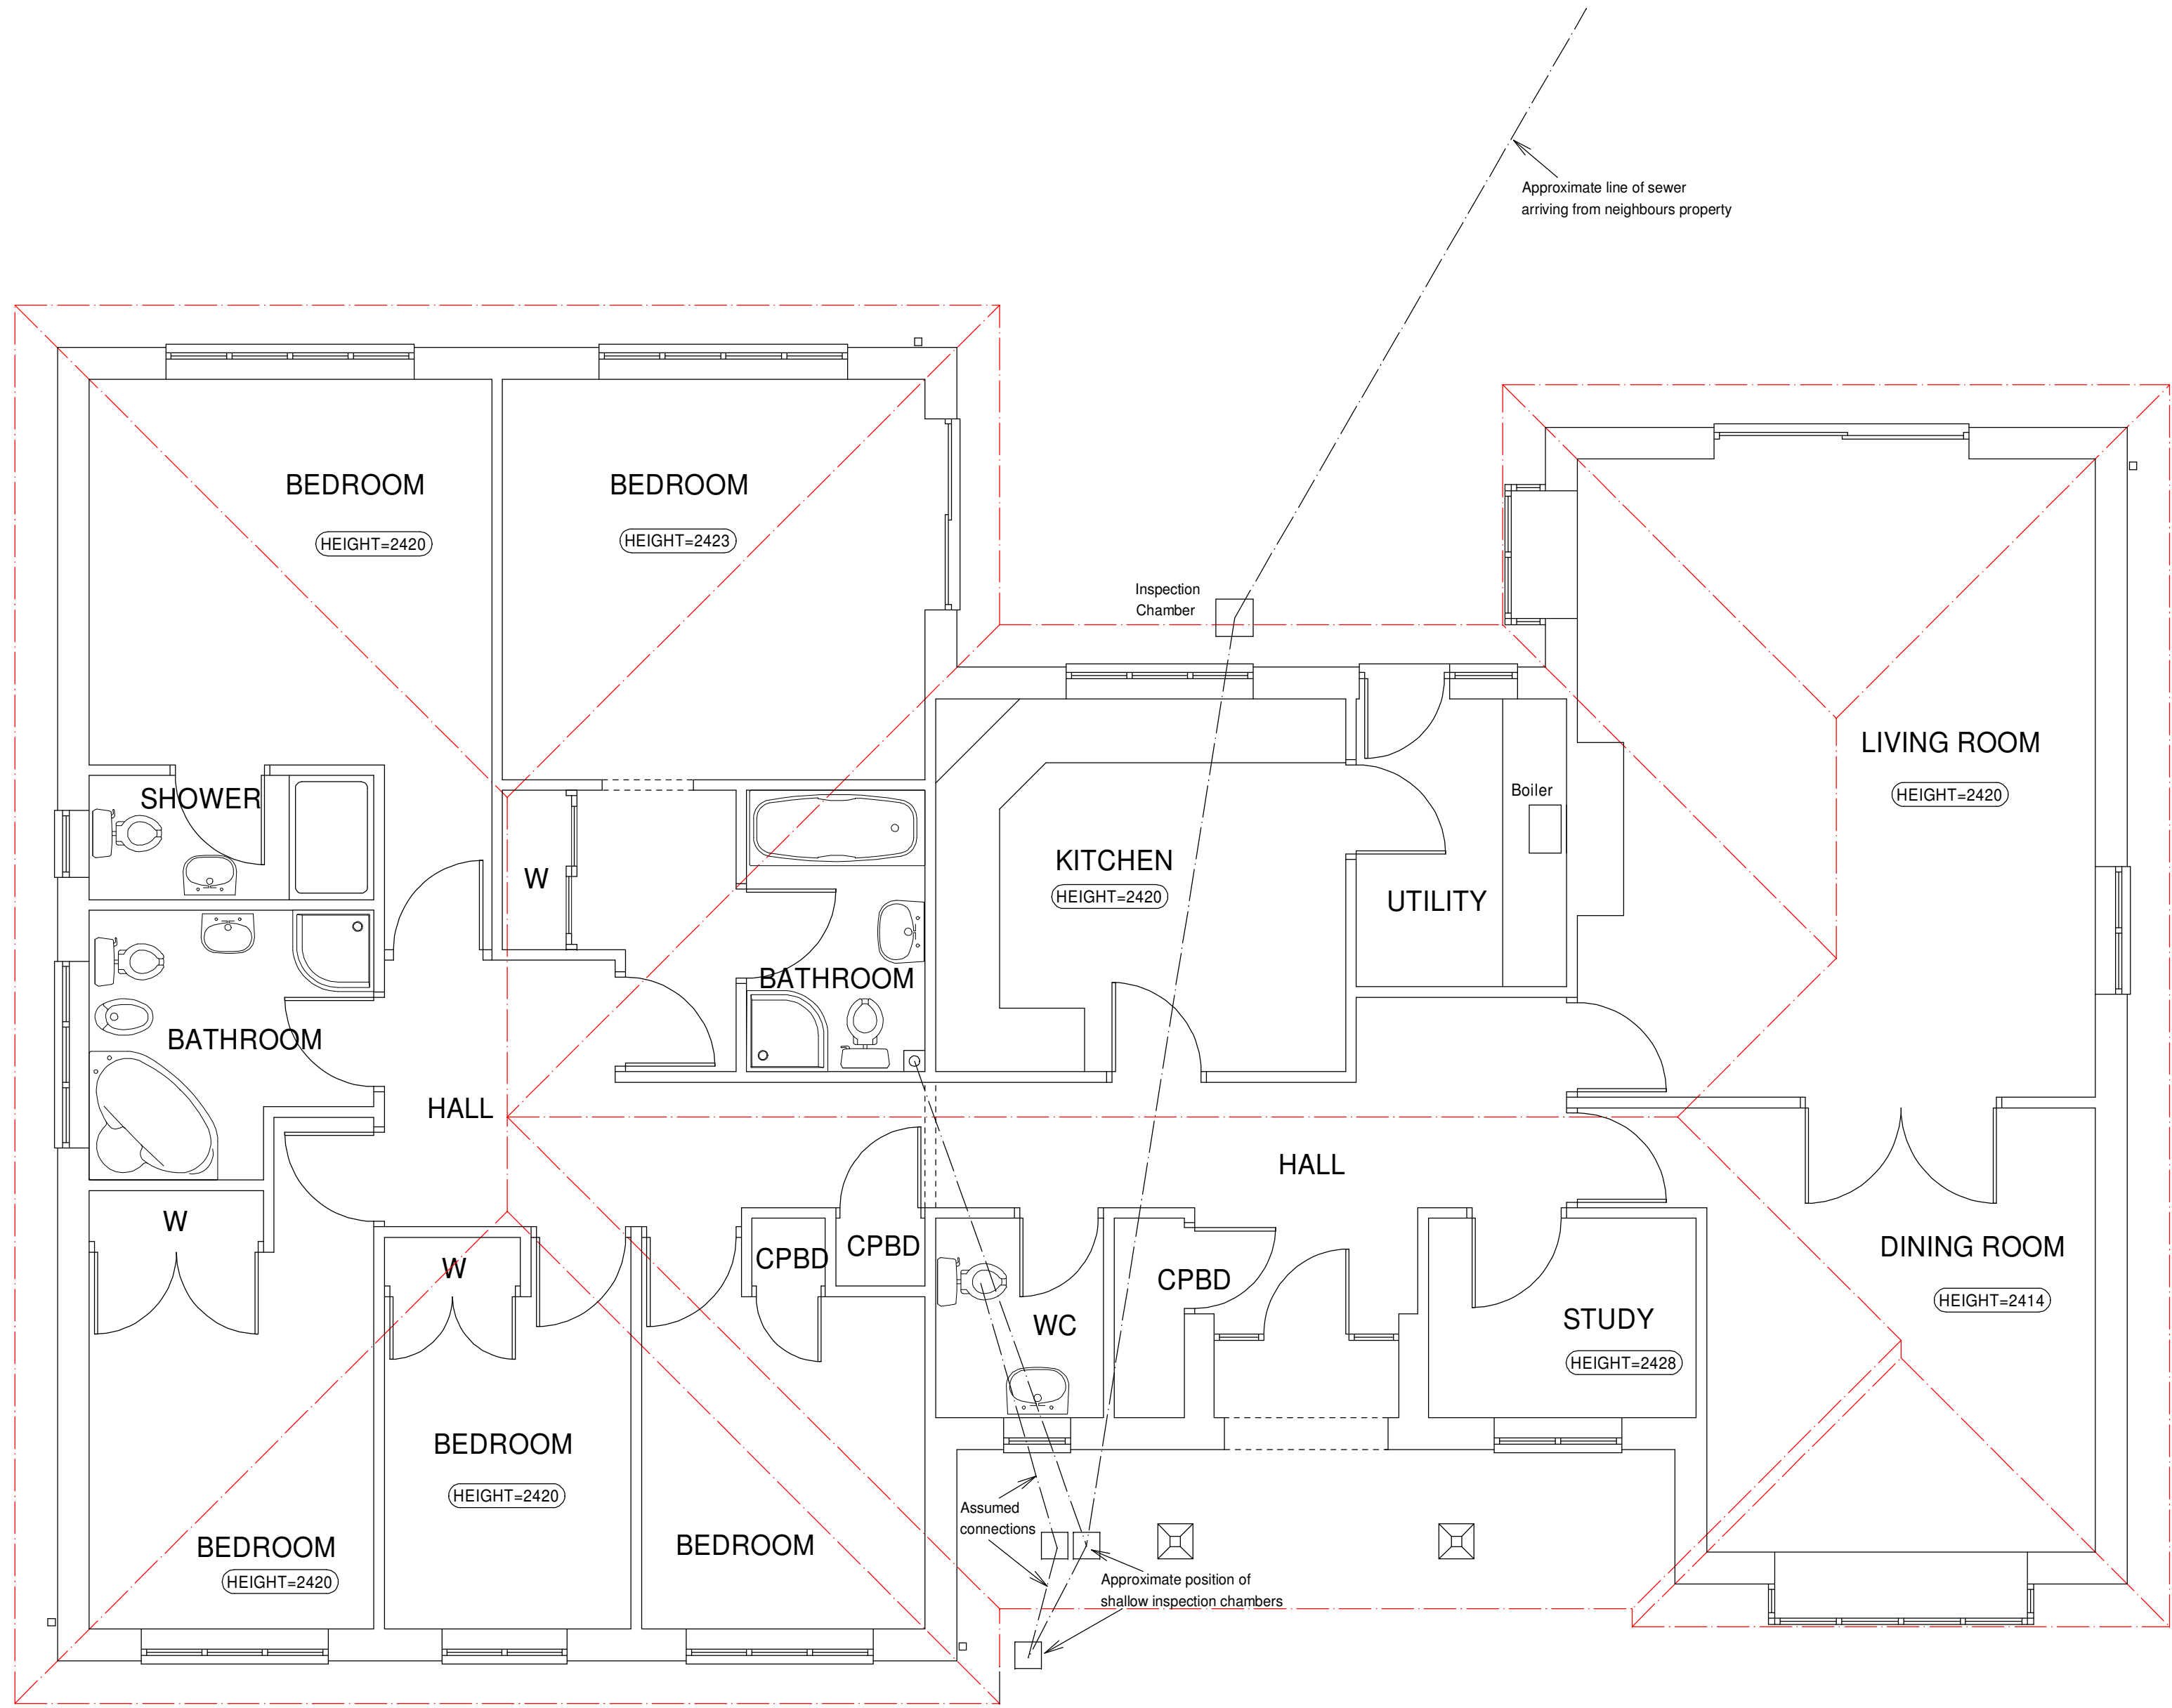


EXISTING GROUND FLOOR PLAN

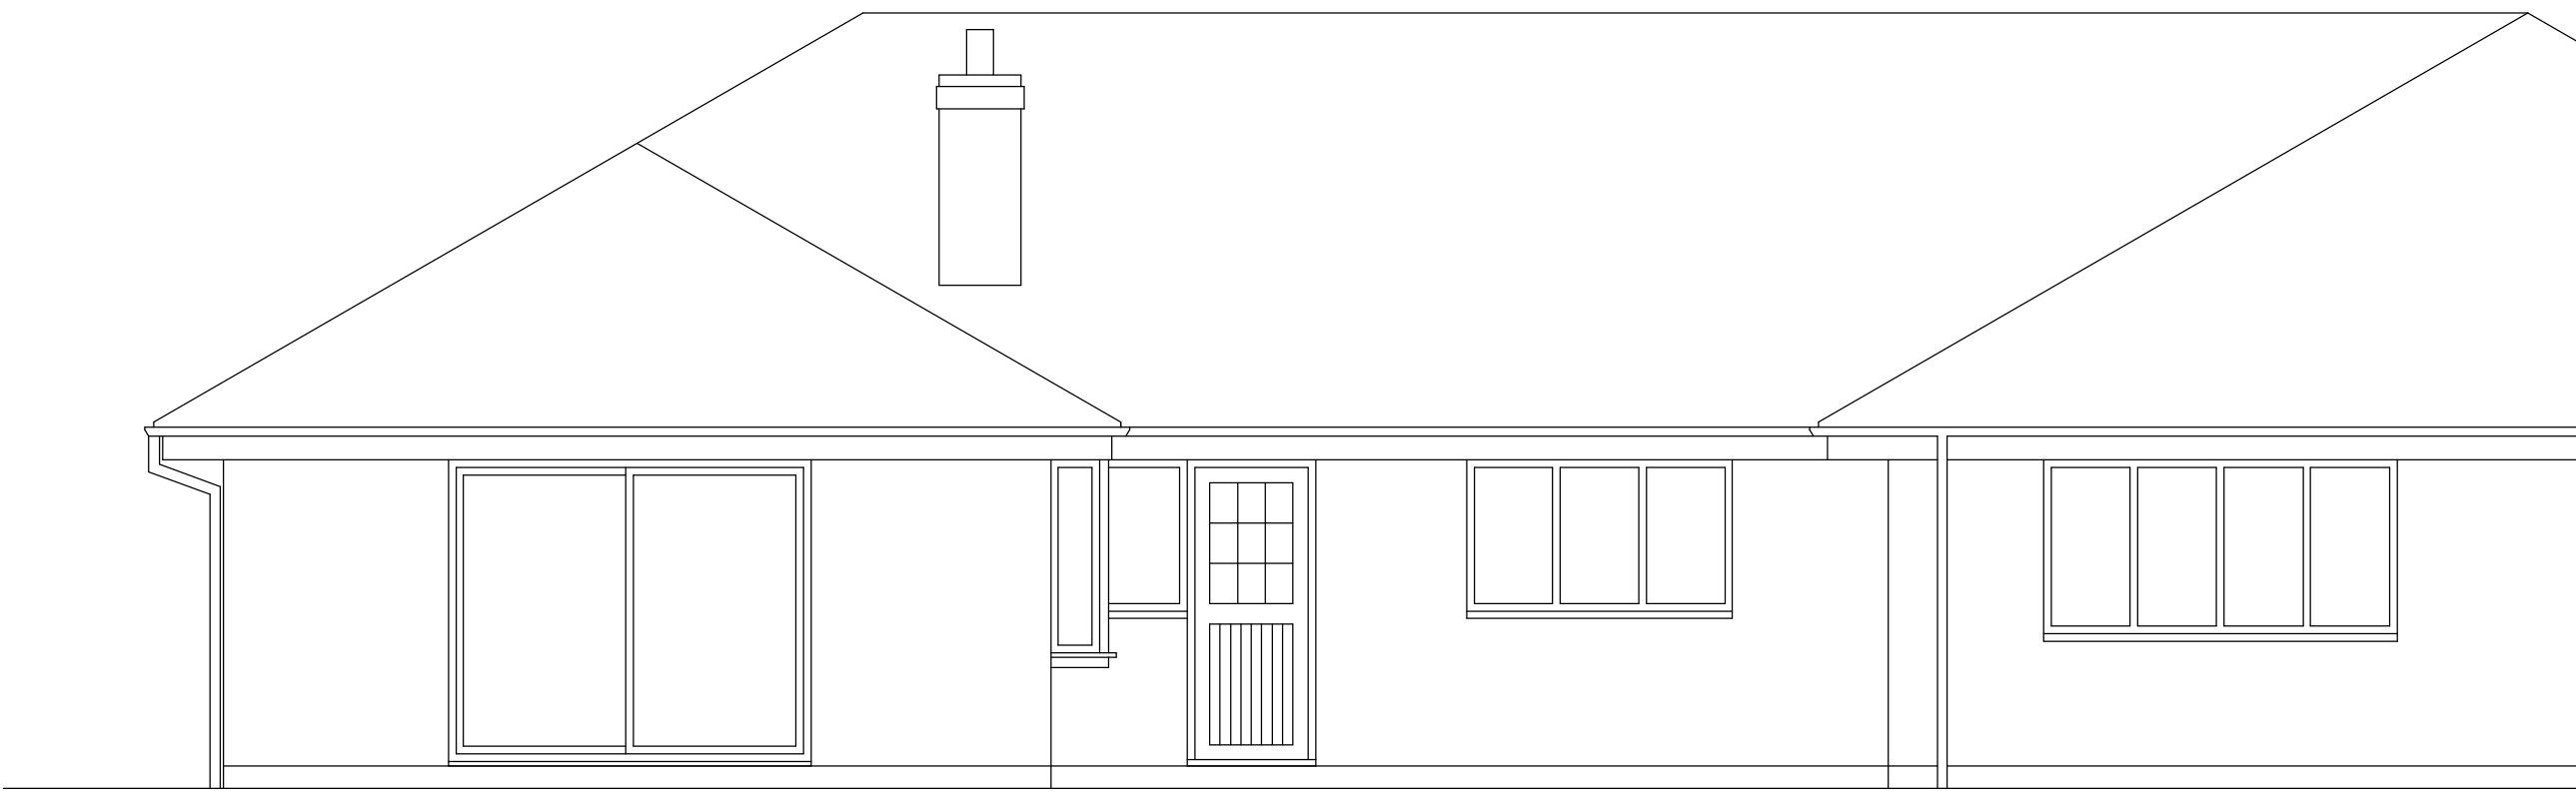

EXISTING REAR ELEVATION

CIL FLOOR AREAS CALC	
EXISTING GROUND FLOOR PLAN	-182.8 SQM
EXISTING TOTAL FLOOR AREA	-182.8 SQM

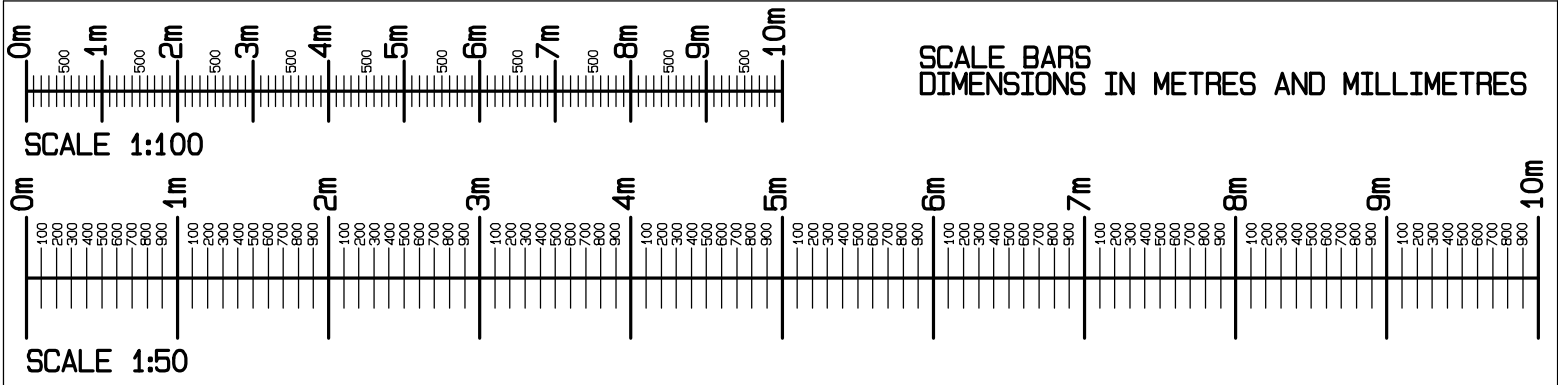

NEIL ARMSTRONG
ARCHITECTURAL SERVICES

31 Church Ground, South Marston,
Swindon, Wilts. SN3 4PL. Tel: 01753 632158
Mobile: 07971 881162

client

MR AND MRS G HAYWOOD
4 CHERRY BRIER CLOSE,
LYDIARD MILLICENT
NR SWINDON
WILTS
SN5 3NT.

project

4 CHERRY BRIER CLOSE,
LYDIARD MILLICENT
NR SWINDON
WILTS
SN5 3NT.

title

SURVEY OF EXISTING.

scale

1:100

1:50

date

29-1-2026

drawn

NBA

revision

no.

Y25-130-1

paper

A1

Work to figured dimensions only.
Any queries should be
referred to the address shown above.
This drawing is the Copyright of
Neil Armstrong Architectural Services
and shall not be altered, copied or reproduced
in any way without prior written consent.