


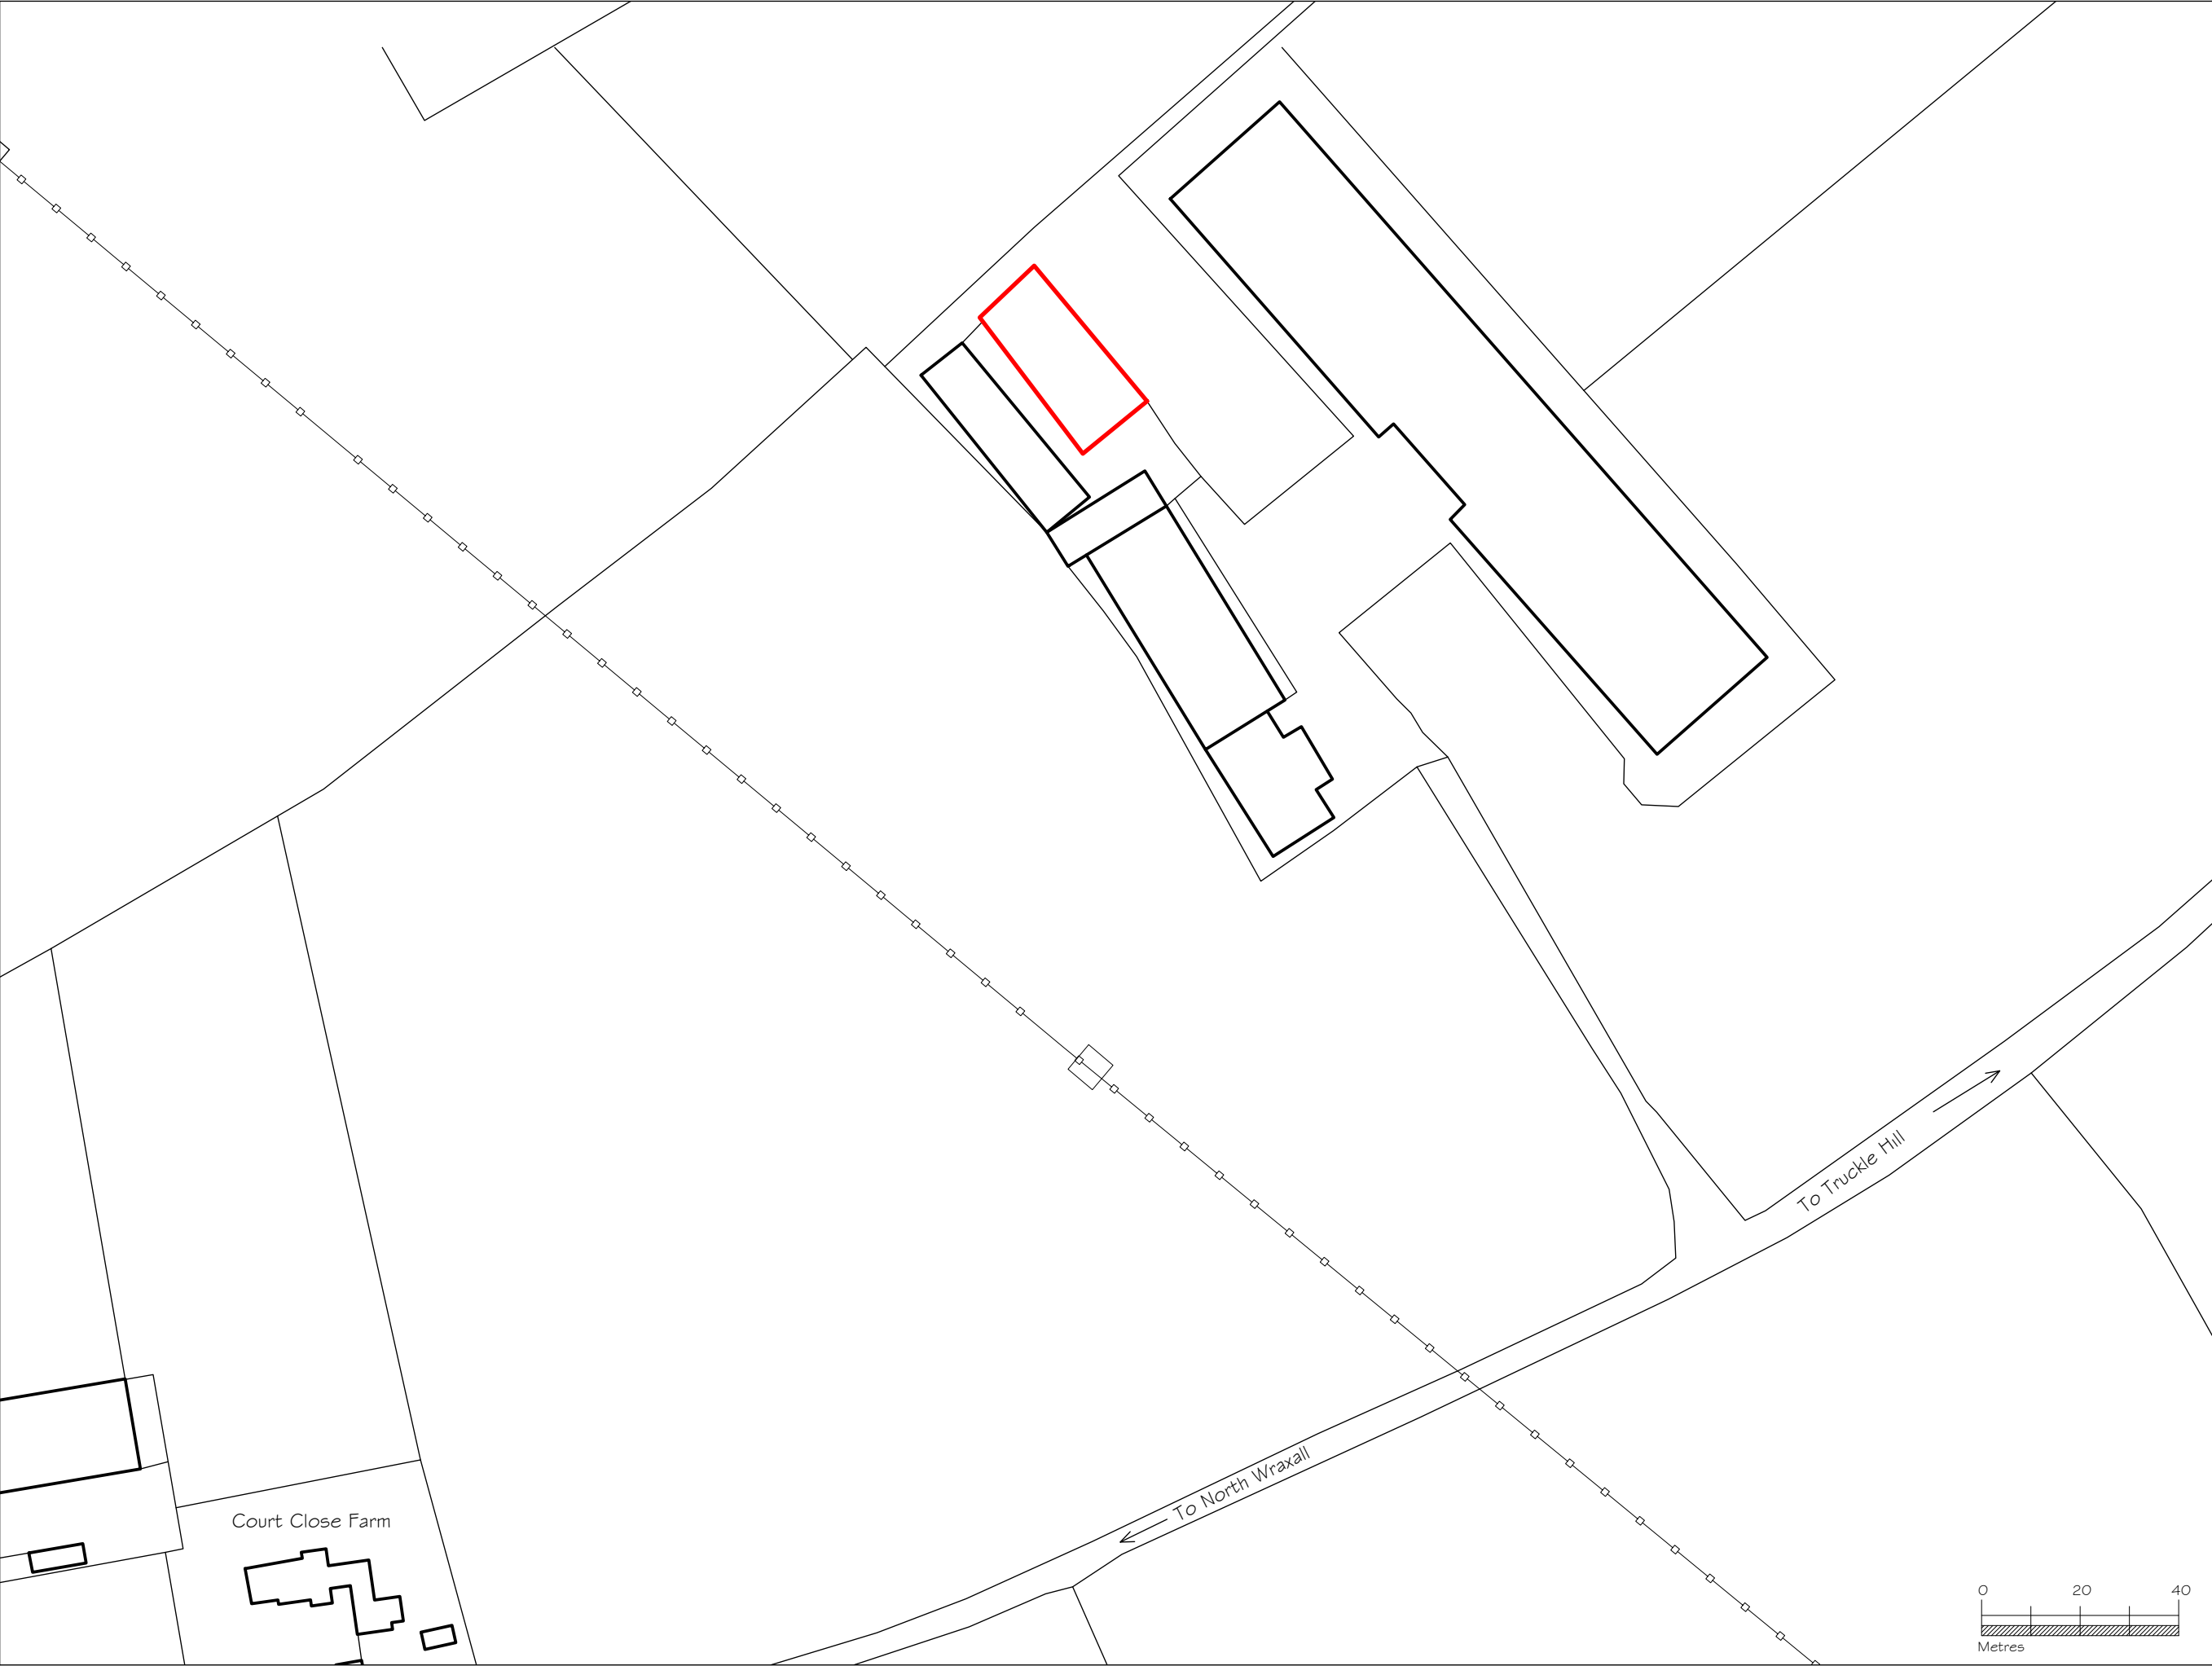


Rev	Date	Notes
-----	------	-------



TOWN AND
COUNTRY
PLANNING
DEVELOPMENT
CONSULTANTS

LPC (TRULL) LTD.,
TRULL, TETBURY, GLOUCESTERSHIRE GL8 8SQ
Tel: 01285 841433 email: admin@lpctrull.com

Client:
K C & A M Godwin & Sons
Project:
Middle Yard,
North Wraxall,
SN14 7AF
Drawing:
LOCATION PLAN

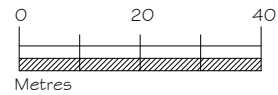

LOCATION PLAN 1:1250

Ordnance Survey Licence No:100037384