



A16 | Existing unwrapped elevation 01
01 | Scale: 1:200 @ A3

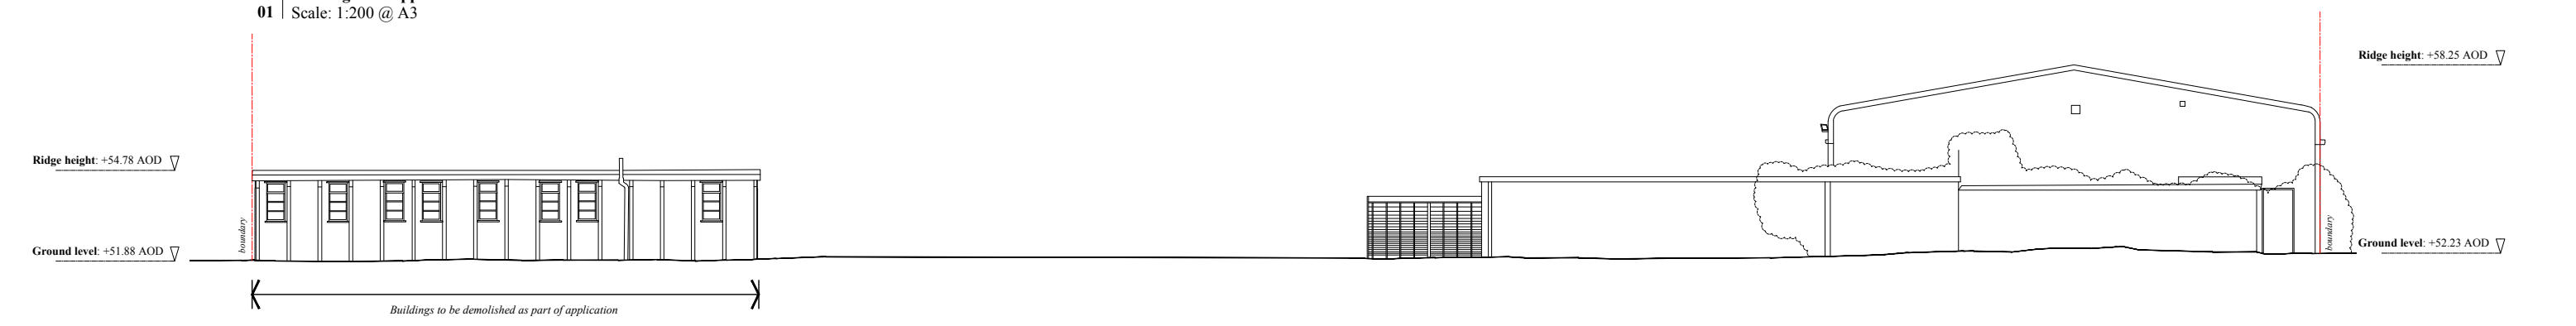

A16 | Existing unwrapped elevation 02
02 | Scale: 1:200 @ A3

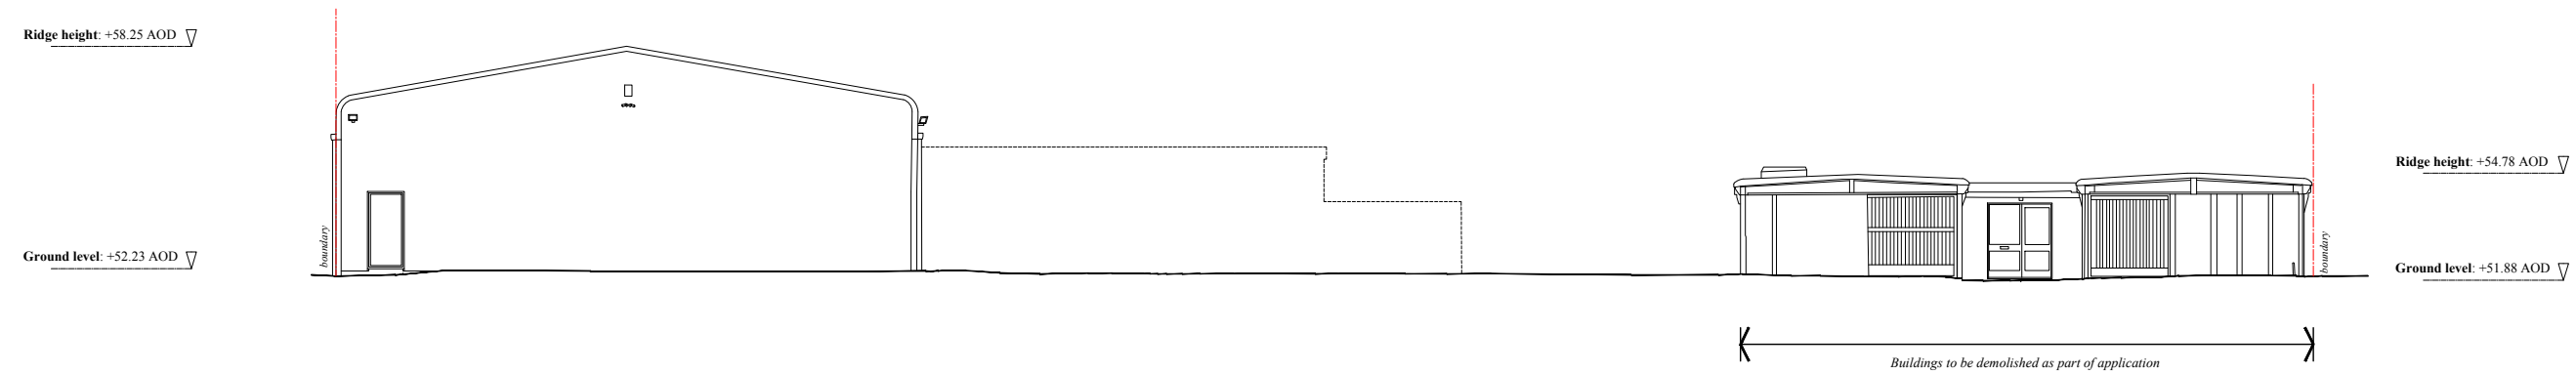

DRAFT COPY FOR COMMENT

Forgeworks