


For the purposes of Planning Application for new access to Portway House (Jan '26):
 Portway House is within The Old Sarum Conservation Area and adjacent to the Grade II TA Centre

TA CENTRE: GV II Station headquarters. 1935 - 6. A Bulloch, architectural advisor to the Air Ministry's Directorate of Works and Buildings. Drawing No 135/35. Flemish bond brick, slate roof covering to pitched area, concrete structure with asphaltic finish to flat section.

HISTORY: This is a distinctive design of 1935 by the Air Ministry architect, A Bulloch. Detailing is restrained throughout, but massing, spacing and proportions are carefully considered, in the neo-Georgian style favoured at this period, and influenced by the impact of the Royal Fine Arts Commission, especially through the architect, Sir Edwin Lutyens.

This building makes a significant contribution to a key aviation site. See description of hangars for fuller history and account of Old Sarum airfield.

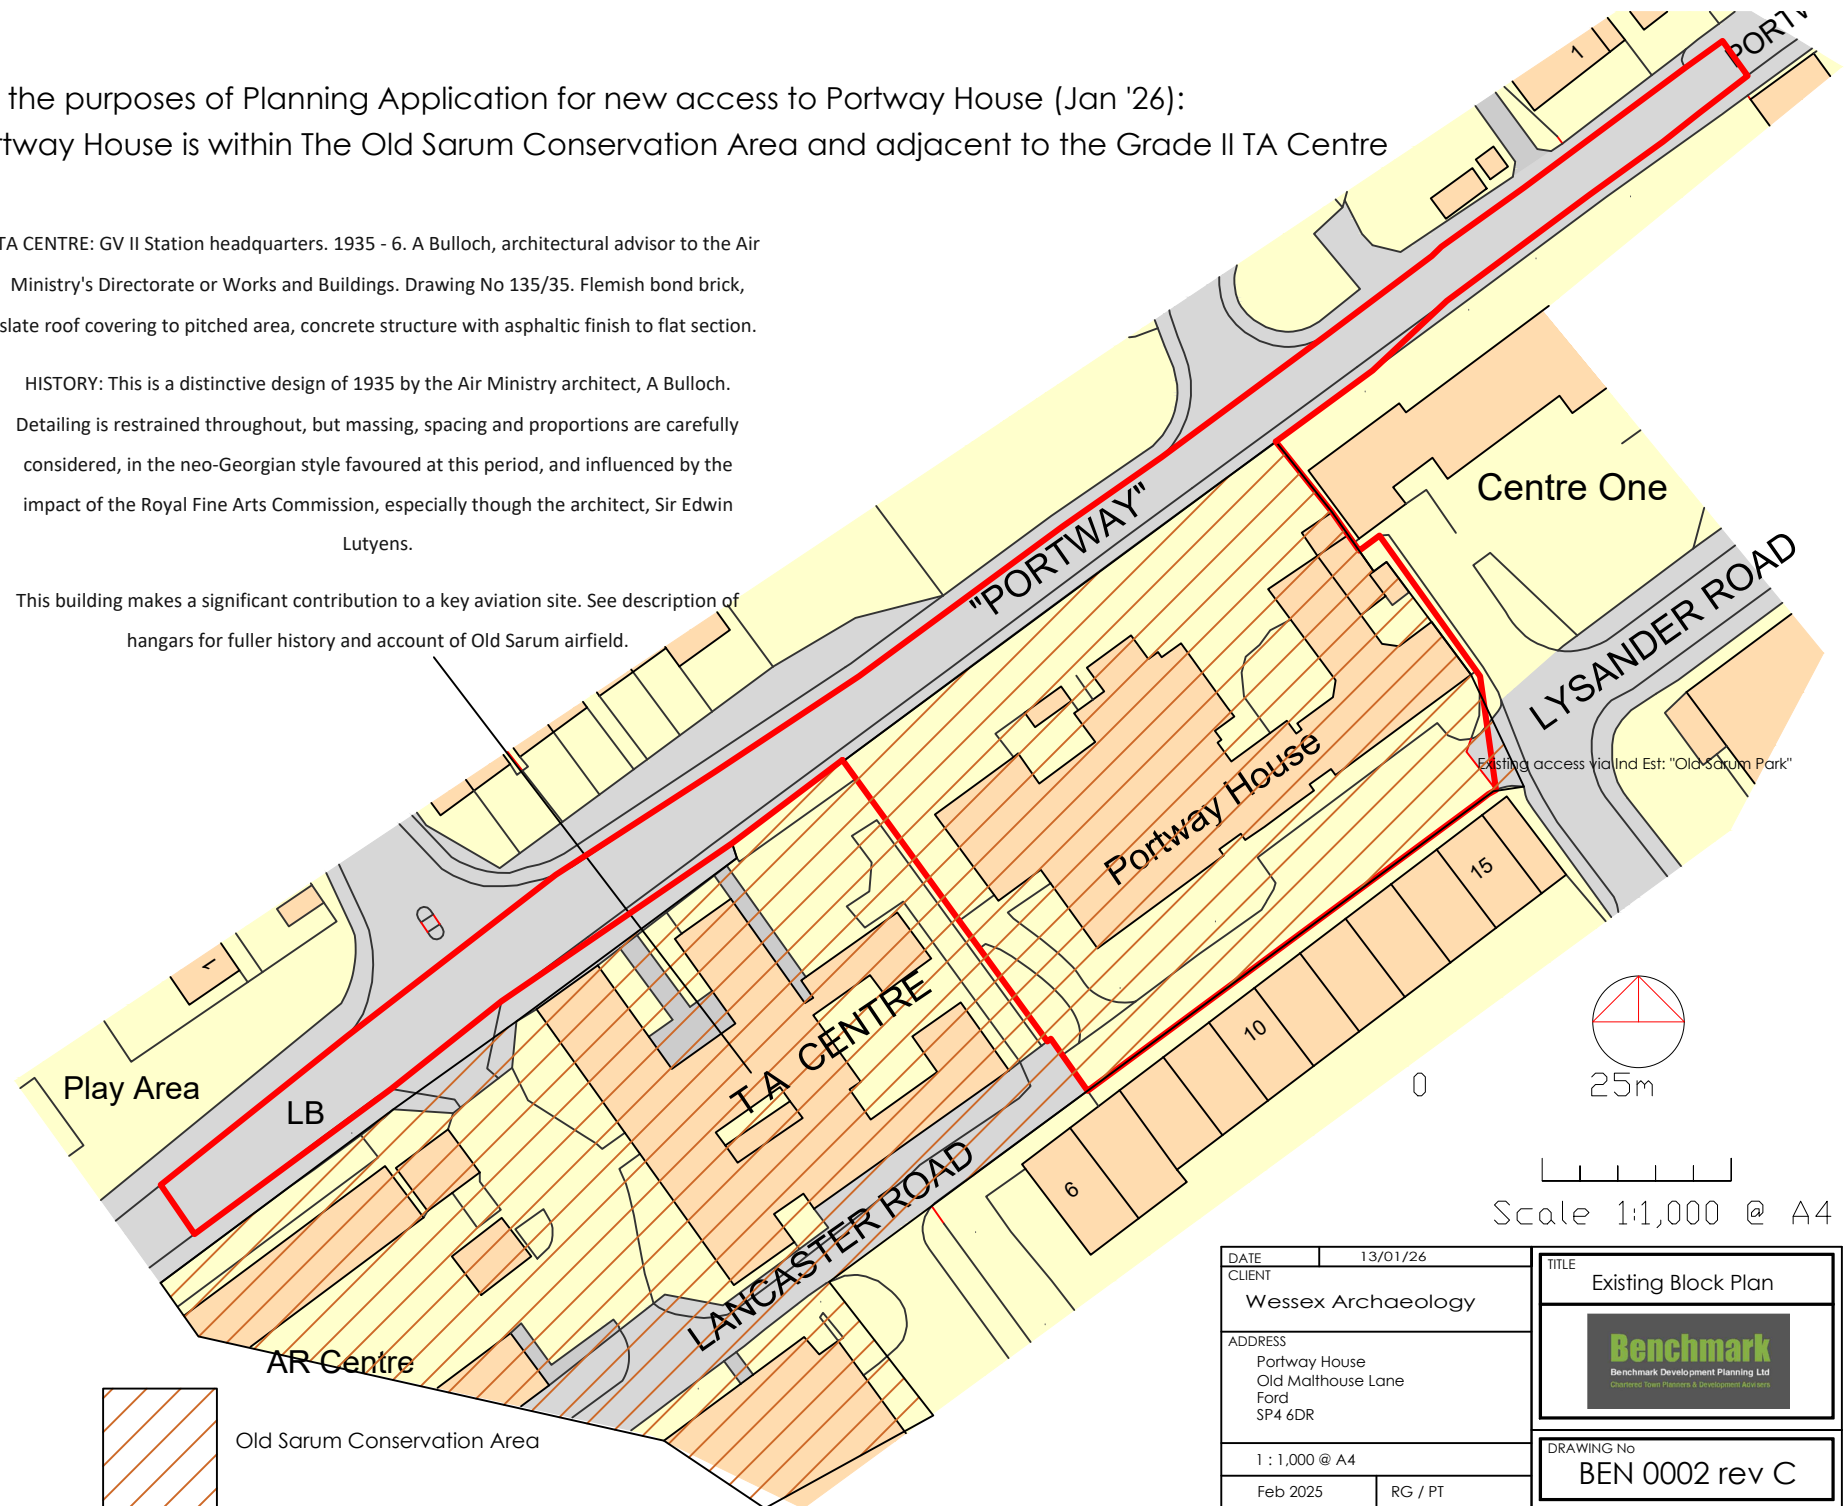

DATE	13/01/26	TITLE	Existing Block Plan
CLIENT	Wessex Archaeology		
ADDRESS	Portway House Old Malthouse Lane Ford SP4 6DR		
1 : 1,000 @ A4		DRAWING No	BEN 0002 rev C
Feb 2025	RG / PT		