


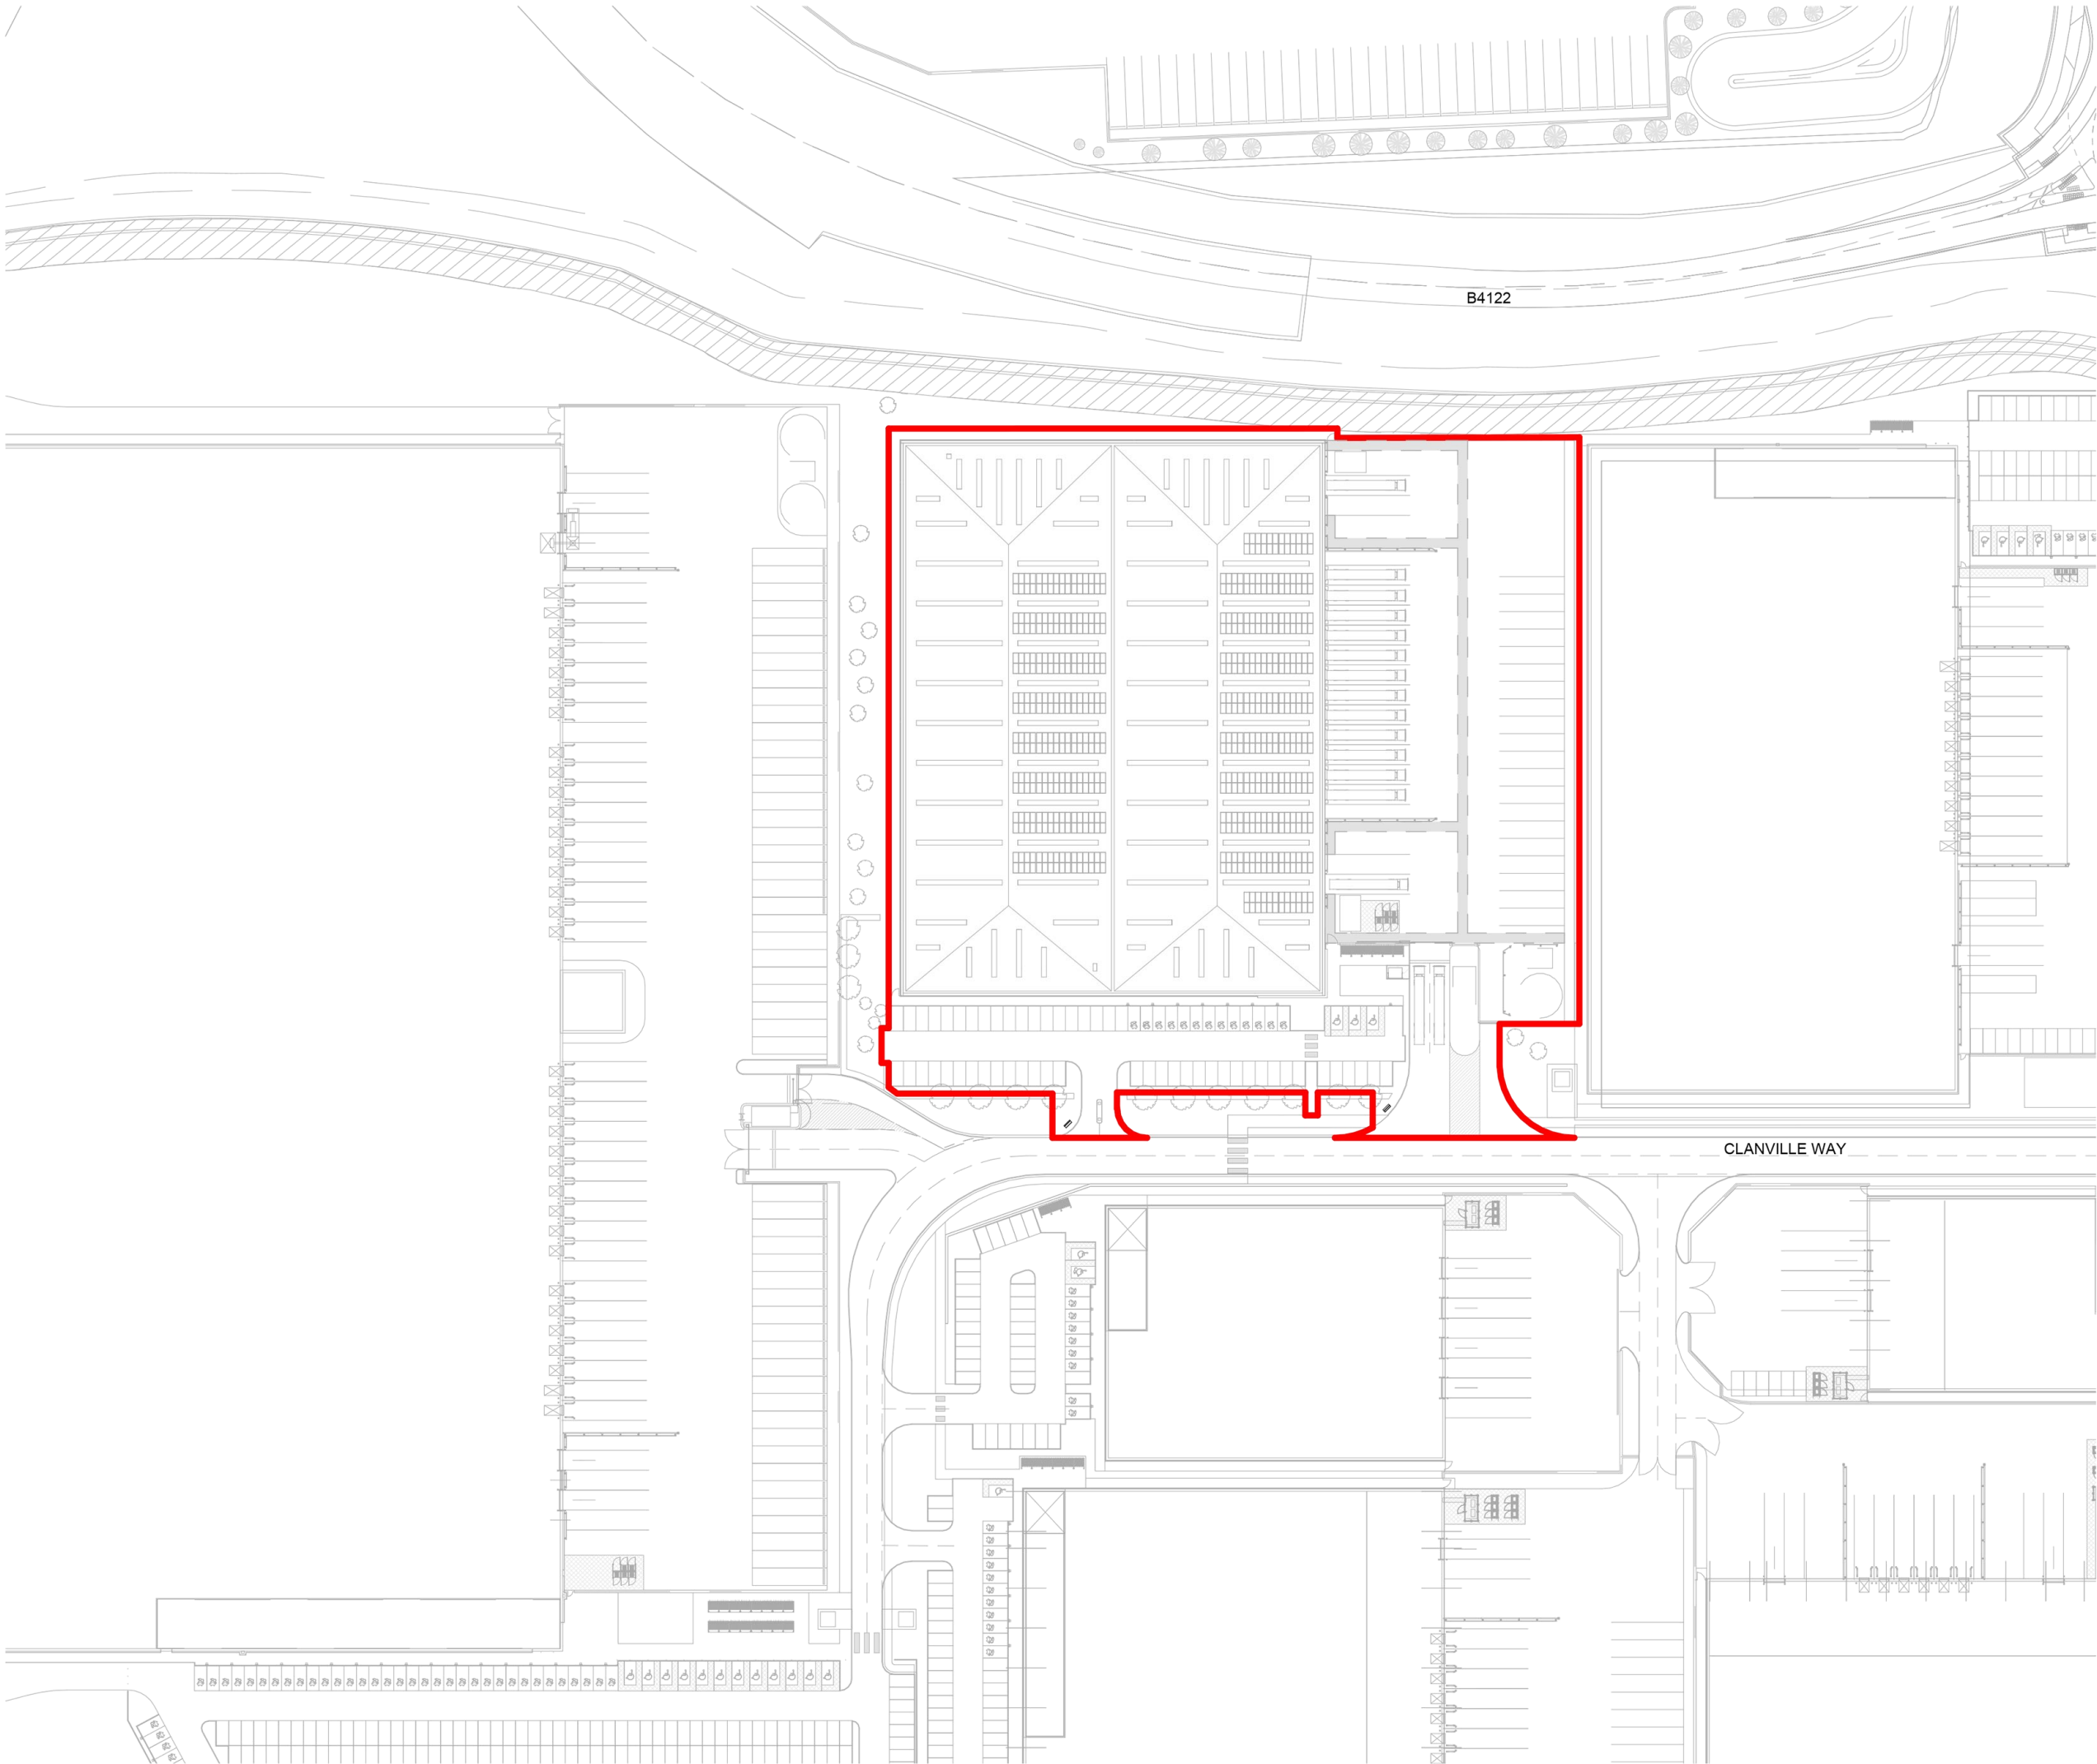

NOTES

Reproduced from the Ordnance Survey map with the permission of the Controller of Her Majesty's Stationery Office, © Crown Copyright.
C A Cornish Architects Licence No. AR161859
Subject to Statutory Approvals.

Rev	Description	Chk	Date.
	27 Greville Street London EC1N 8SU		
	tel +44(0)20 7400 2120		
	enquiries@cornisharchitects.com www.cornisharchitects.com		
	 Chartered Practice		

cornish architects

Project Title.

UNIT 3 CHIPPENHAM

Drawing Title.

LOCATION PLAN

Drawing Status.

TOWN PLANNING

Scale.
0 10 millimetres 80

Drawn By.	Scale.	Date.	Chk'd By.
PK	1:1250 @ A3	17/12/25	RP

Drawing No.	Rev.
24027 - TP - 001	