




1 Car Park Signage
1 : 20

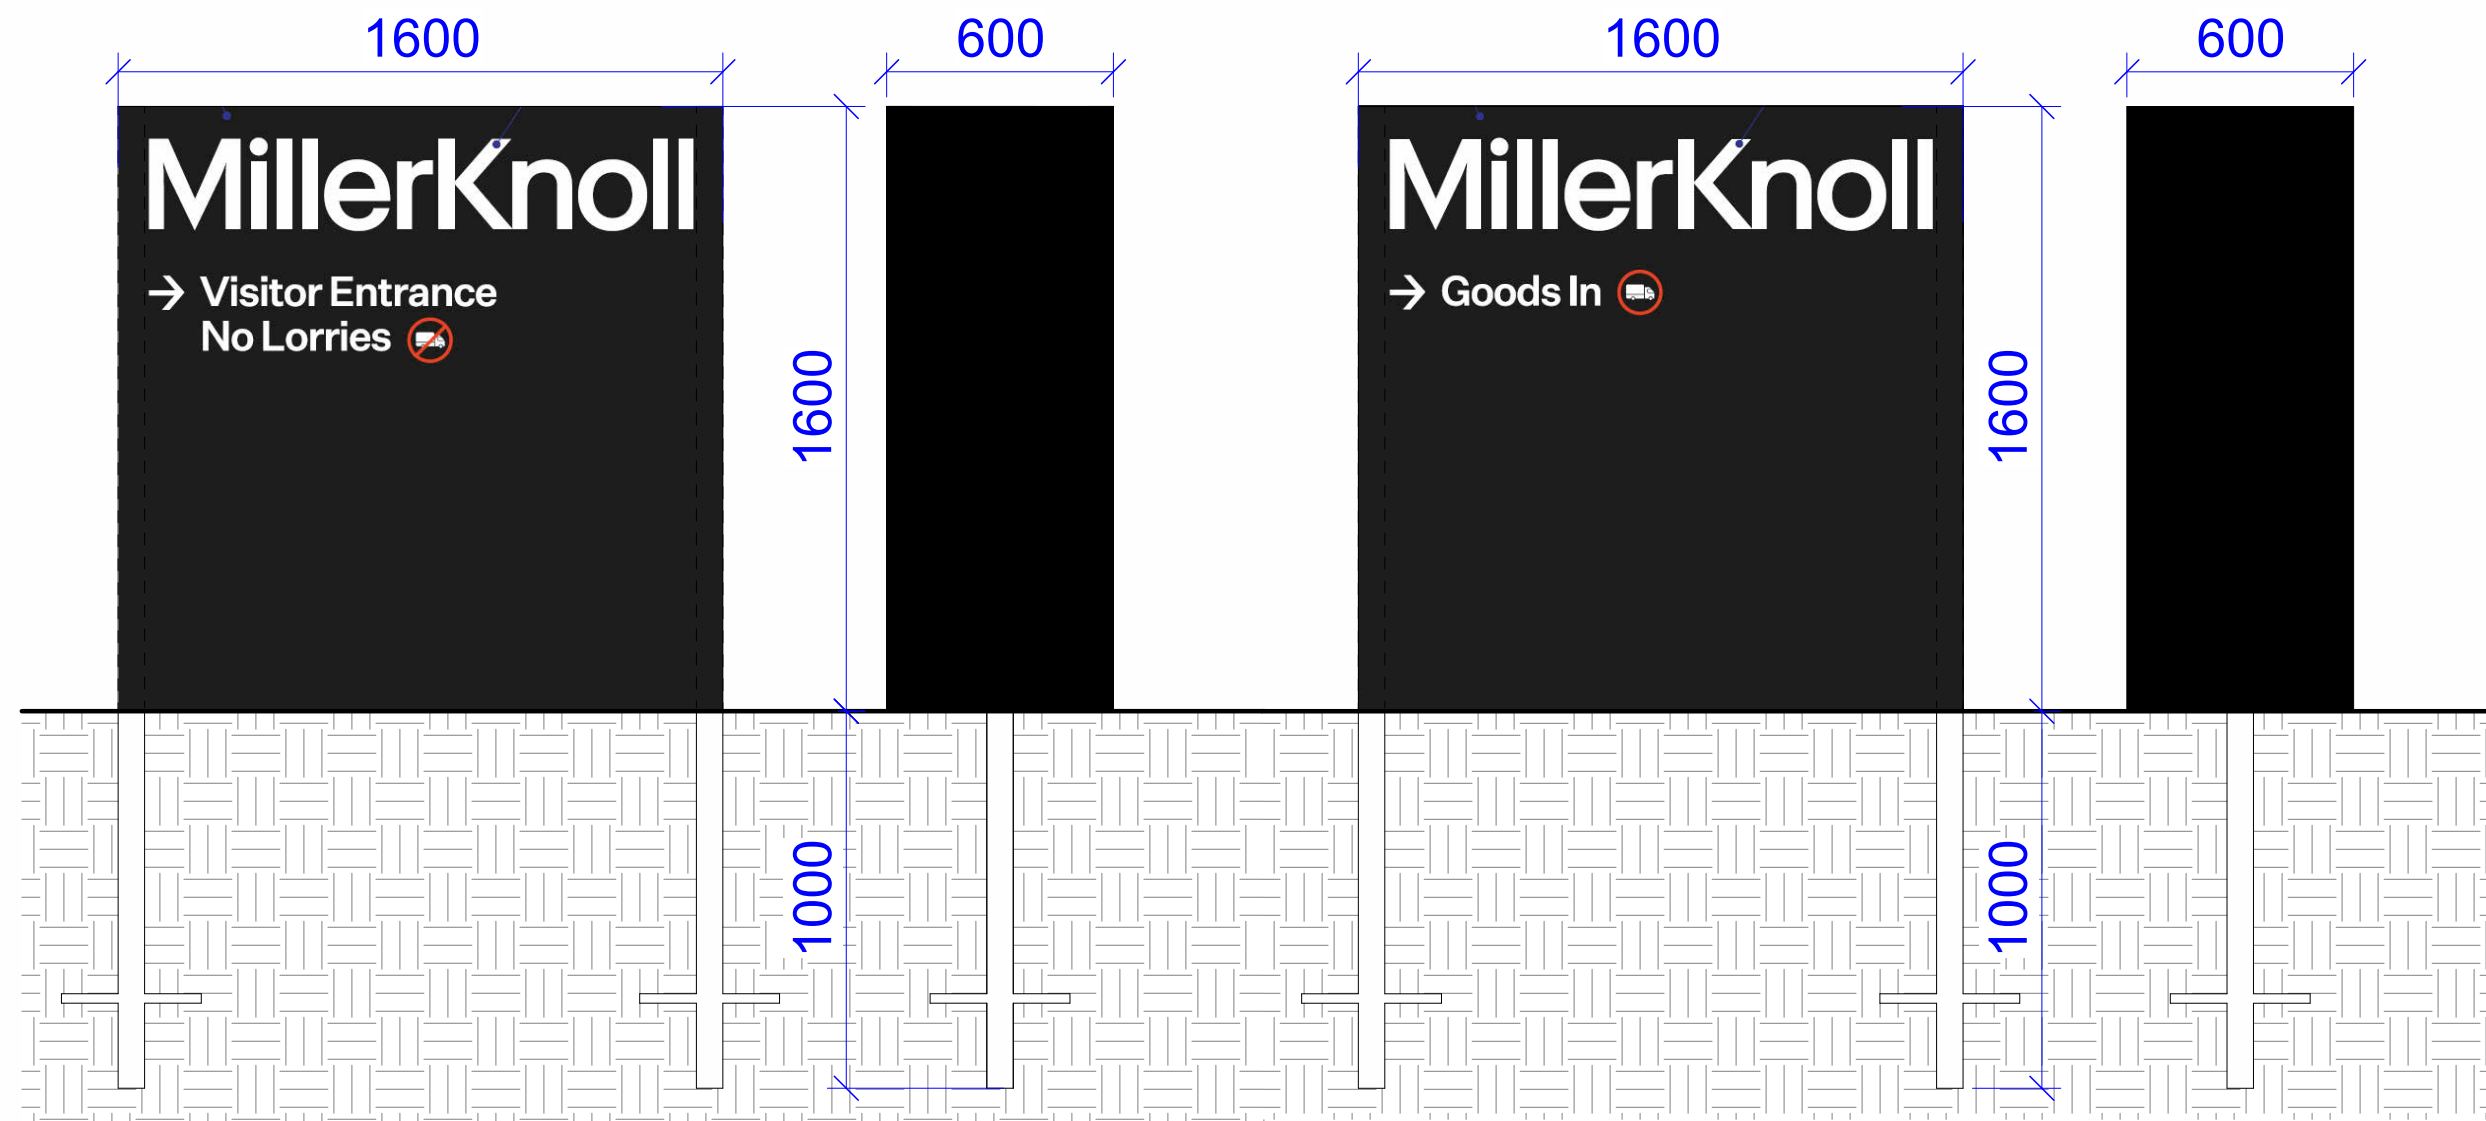

2 Yard Signage
1 : 20



NOTES

Reproduced from the Ordnance Survey map with the permission of the Controller of Her Majesty's Stationery Office, © Crown Copyright.
C A Cornish Architects Licence No. AR161859
Subject to Statutory Approvals.

MILLERKNOLL TOTEM SIGNS

Size: 1600 × 1600 × 600 mm
Background: Black

Graphics & Text (White unless stated):

MILLERKNOLL Company logo – white lettering

Right-turn arrow – white

"Visitor Entrance – No Lorries" – white lettering

"Goods In" – white lettering

Lorry symbol – white inside red circle

Lorry symbol – white inside red circle with strike through

(illustrations provided)

Rev	Description	Chk	Date
	27 Greville Street London EC1N 8SU		
	tel +44(0)20 7400 2120		
	enquiries@cornisharchitects.com www.cornisharchitects.com		
	RIBA Chartered Practice		

cornish architects

Project Title.			
UNIT 3 CHIPPENHAM			
Drawing Title.			
PROPOSED TOTEM DETAILS			
Drawing Status.			
TOWN PLANNING			
Scale.			
0200millimetres1			
Drawn By.	Scale.	Date.	Chk'd By.
PK	1:20 @ A3	17/12/25	RP
Drawing No.		Rev.	
24027 - TP - 003			