


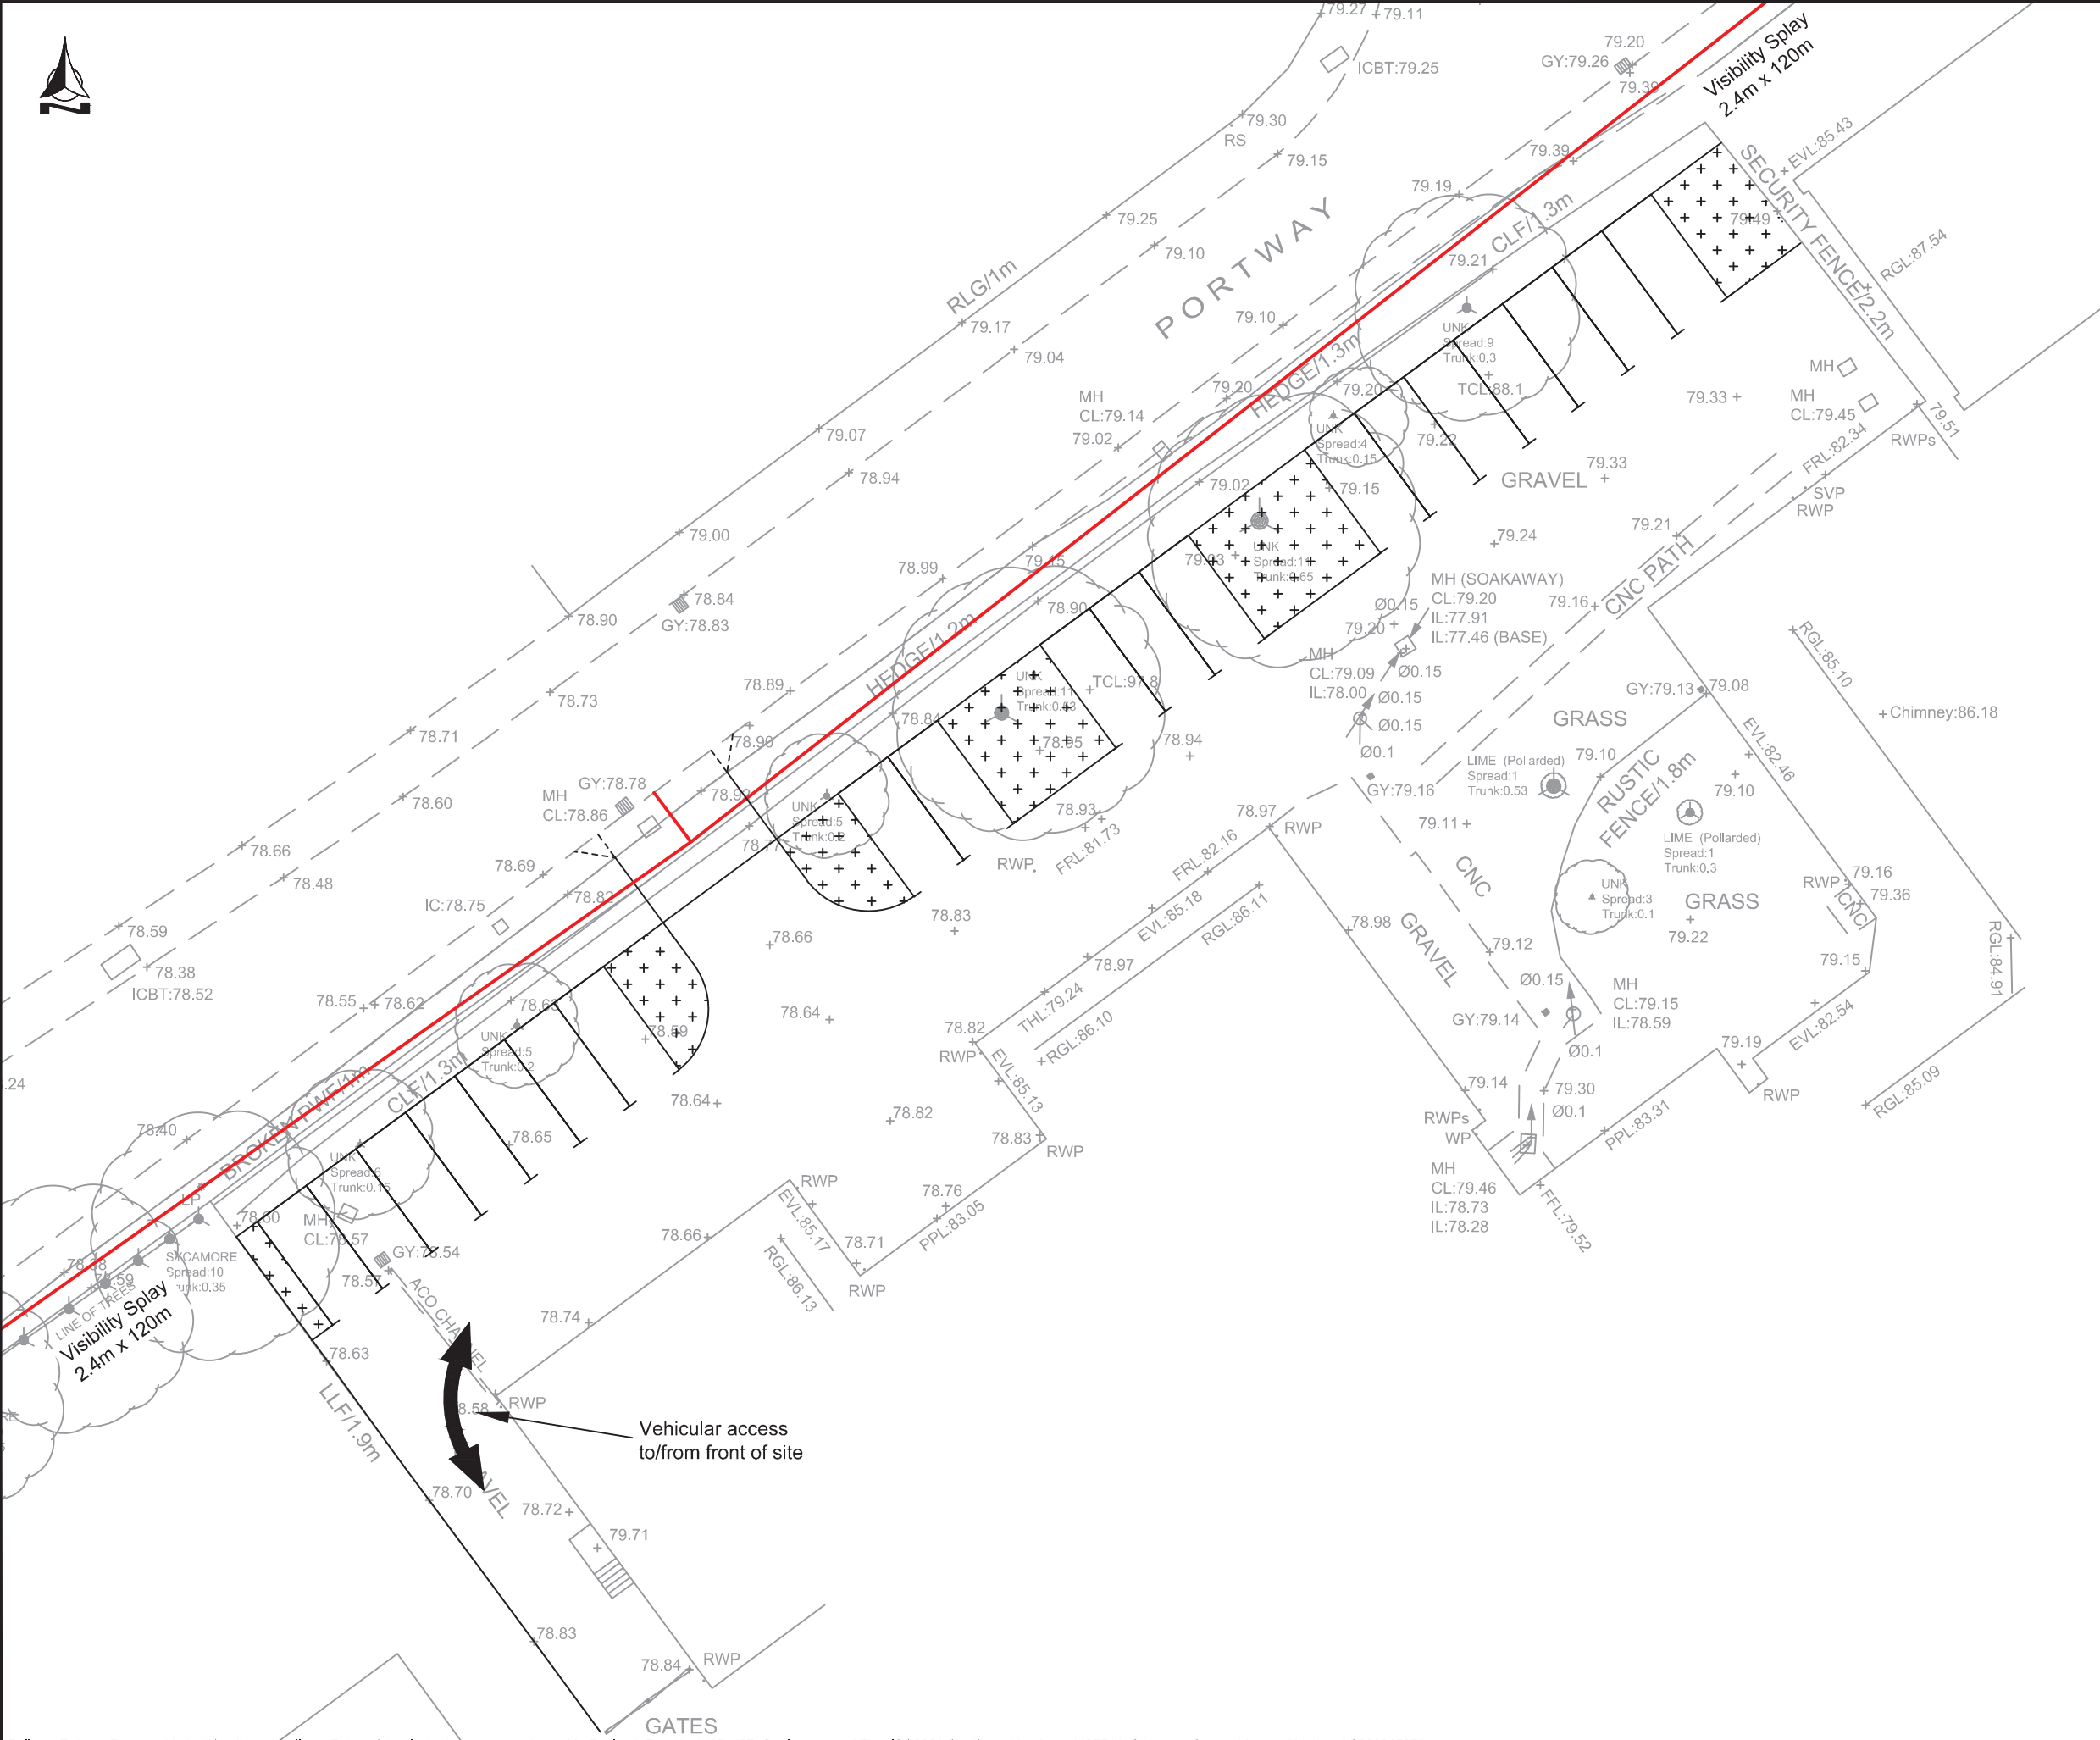

Notes

Parking provision will be dependent upon the proposal and will conform to the current car parking standards

E	Tree removed	MB	28/02/25	IR
D	Site updated	MB	26/02/25	IR
C	Site updated	MB	25/02/25	IR
B	Parking and plan updated	MB	24/02/25	IR
A	Parking updated	MB	06/02/25	IR
REVISION	AMENDMENT	DRN	DATE	CHK



Bellamy Roberts
Clover House
Western Lane
Odiham
Hampshire, RG29 1TU
Tel: 01256 703355
Email: info@bellamyroberts.co.uk

CLIENT	Wessex Archaeology
PROJECT	Portway House, Salisbury
TITLE	Proposed Access and Visibility

DRAWN BY	MB	DESIGN BY	-	CHK BY	IR
DATE	31/01/25	DRAWING No.	6221 / 001	REV No.	E
SCALE	1:250 @ A3				