




For the purposes of Planning Application for new access to Portway House (Jan '26):
 Portway House is within The Old Sarum Conservation Area and adjacent to the Grade II TA Centre

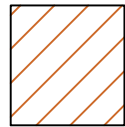

Old Sarum Conservation Area

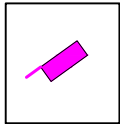

Modern structures proposed to be removed / demolished

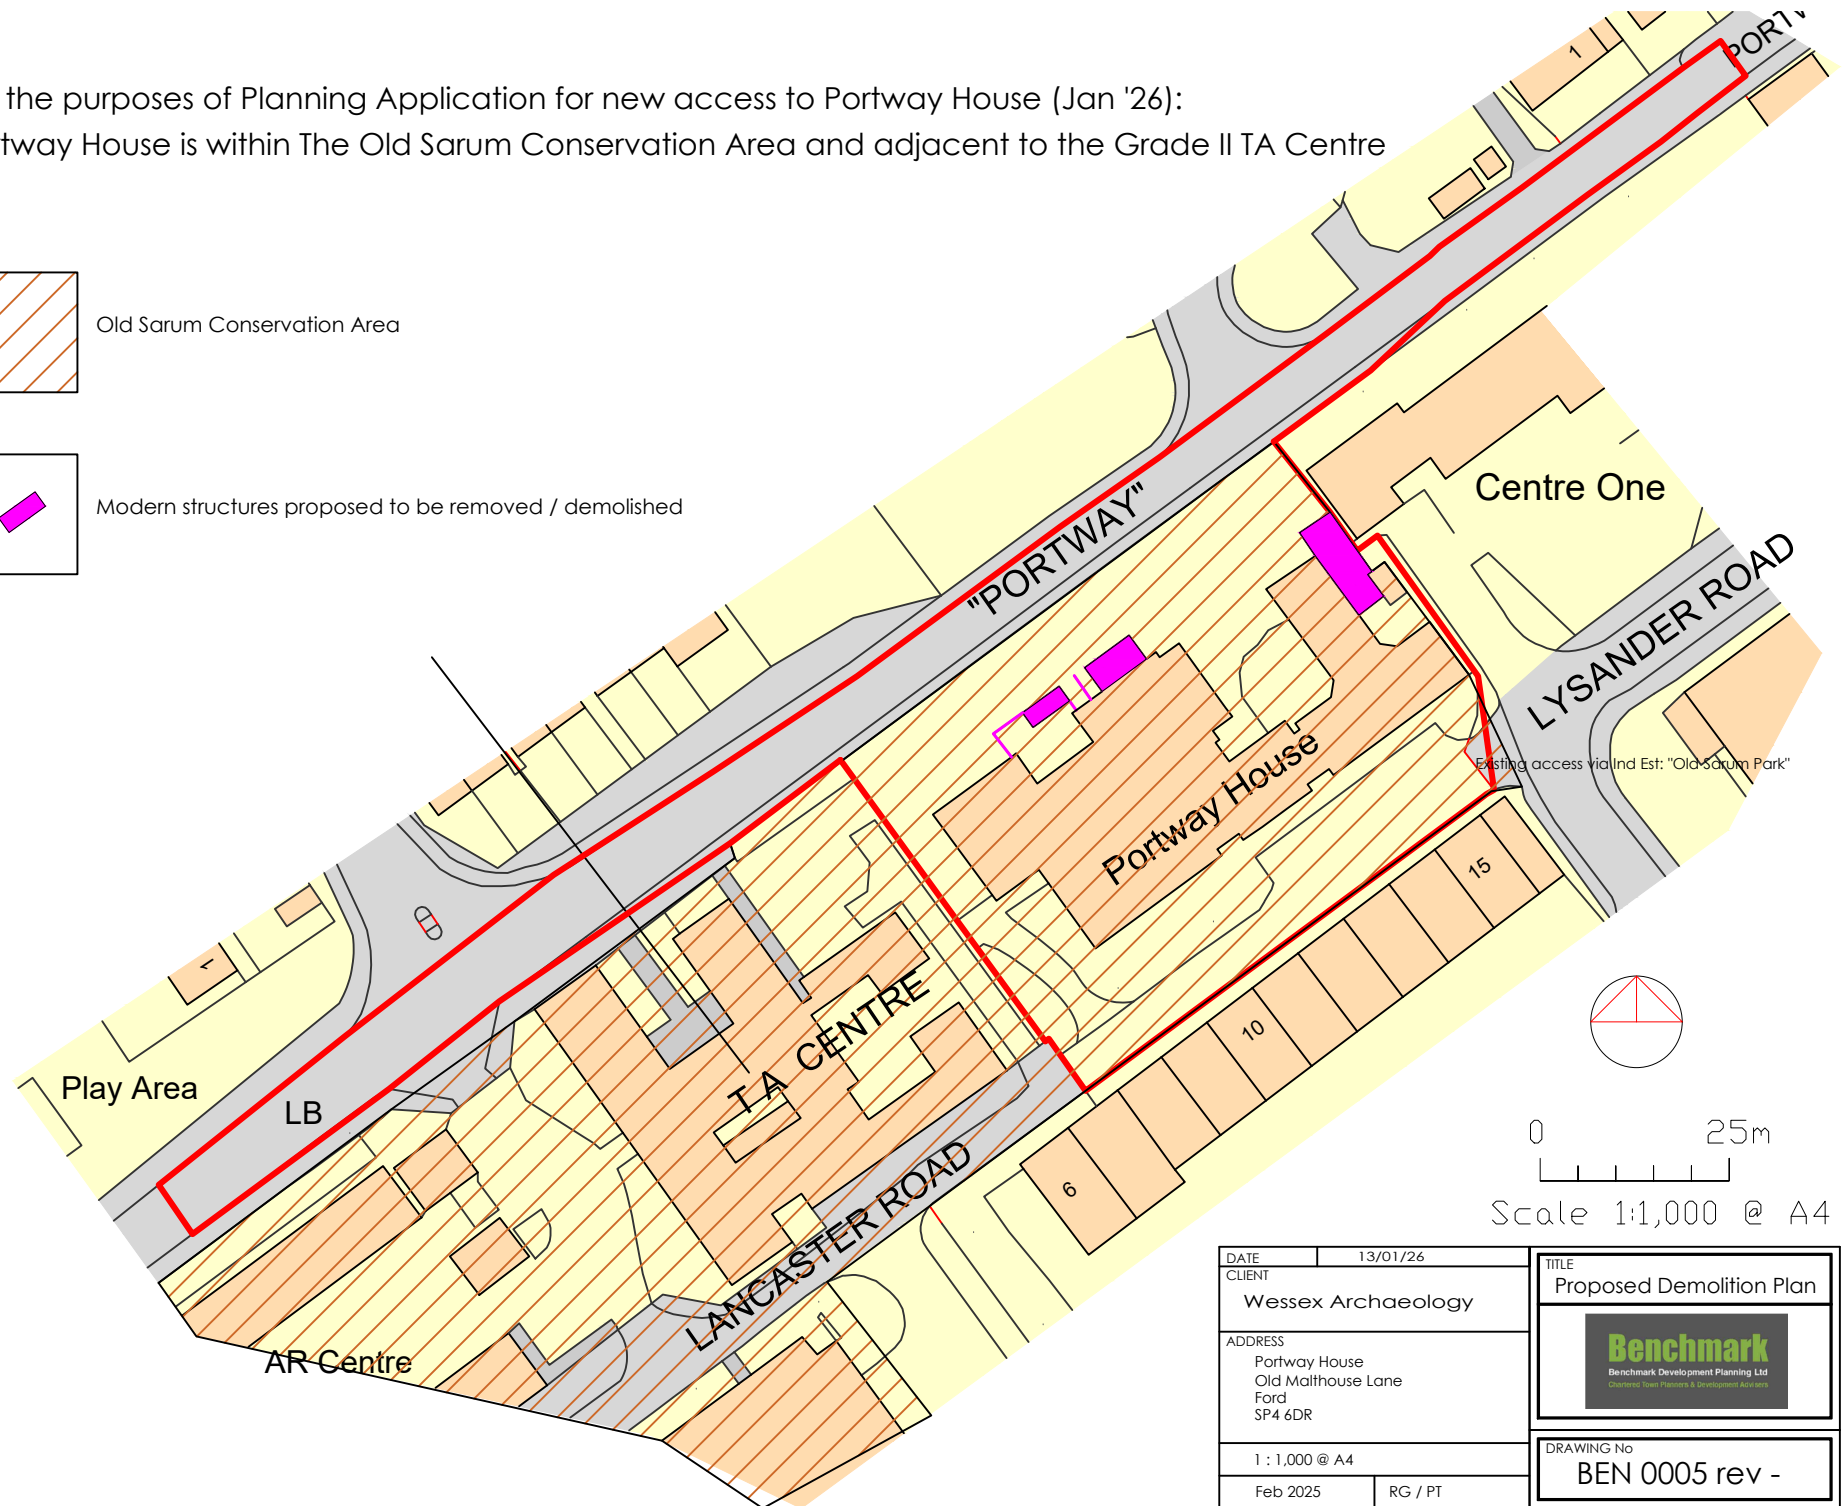

DATE	13/01/26		TITLE	Proposed Demolition Plan
CLIENT	Wessex Archaeology			
ADDRESS	Portway House Old Malthouse Lane Ford SP4 6DR			
1 : 1,000 @ A4				
Feb 2025	RG / PT	DRAWING No BEN 0005 rev -		