



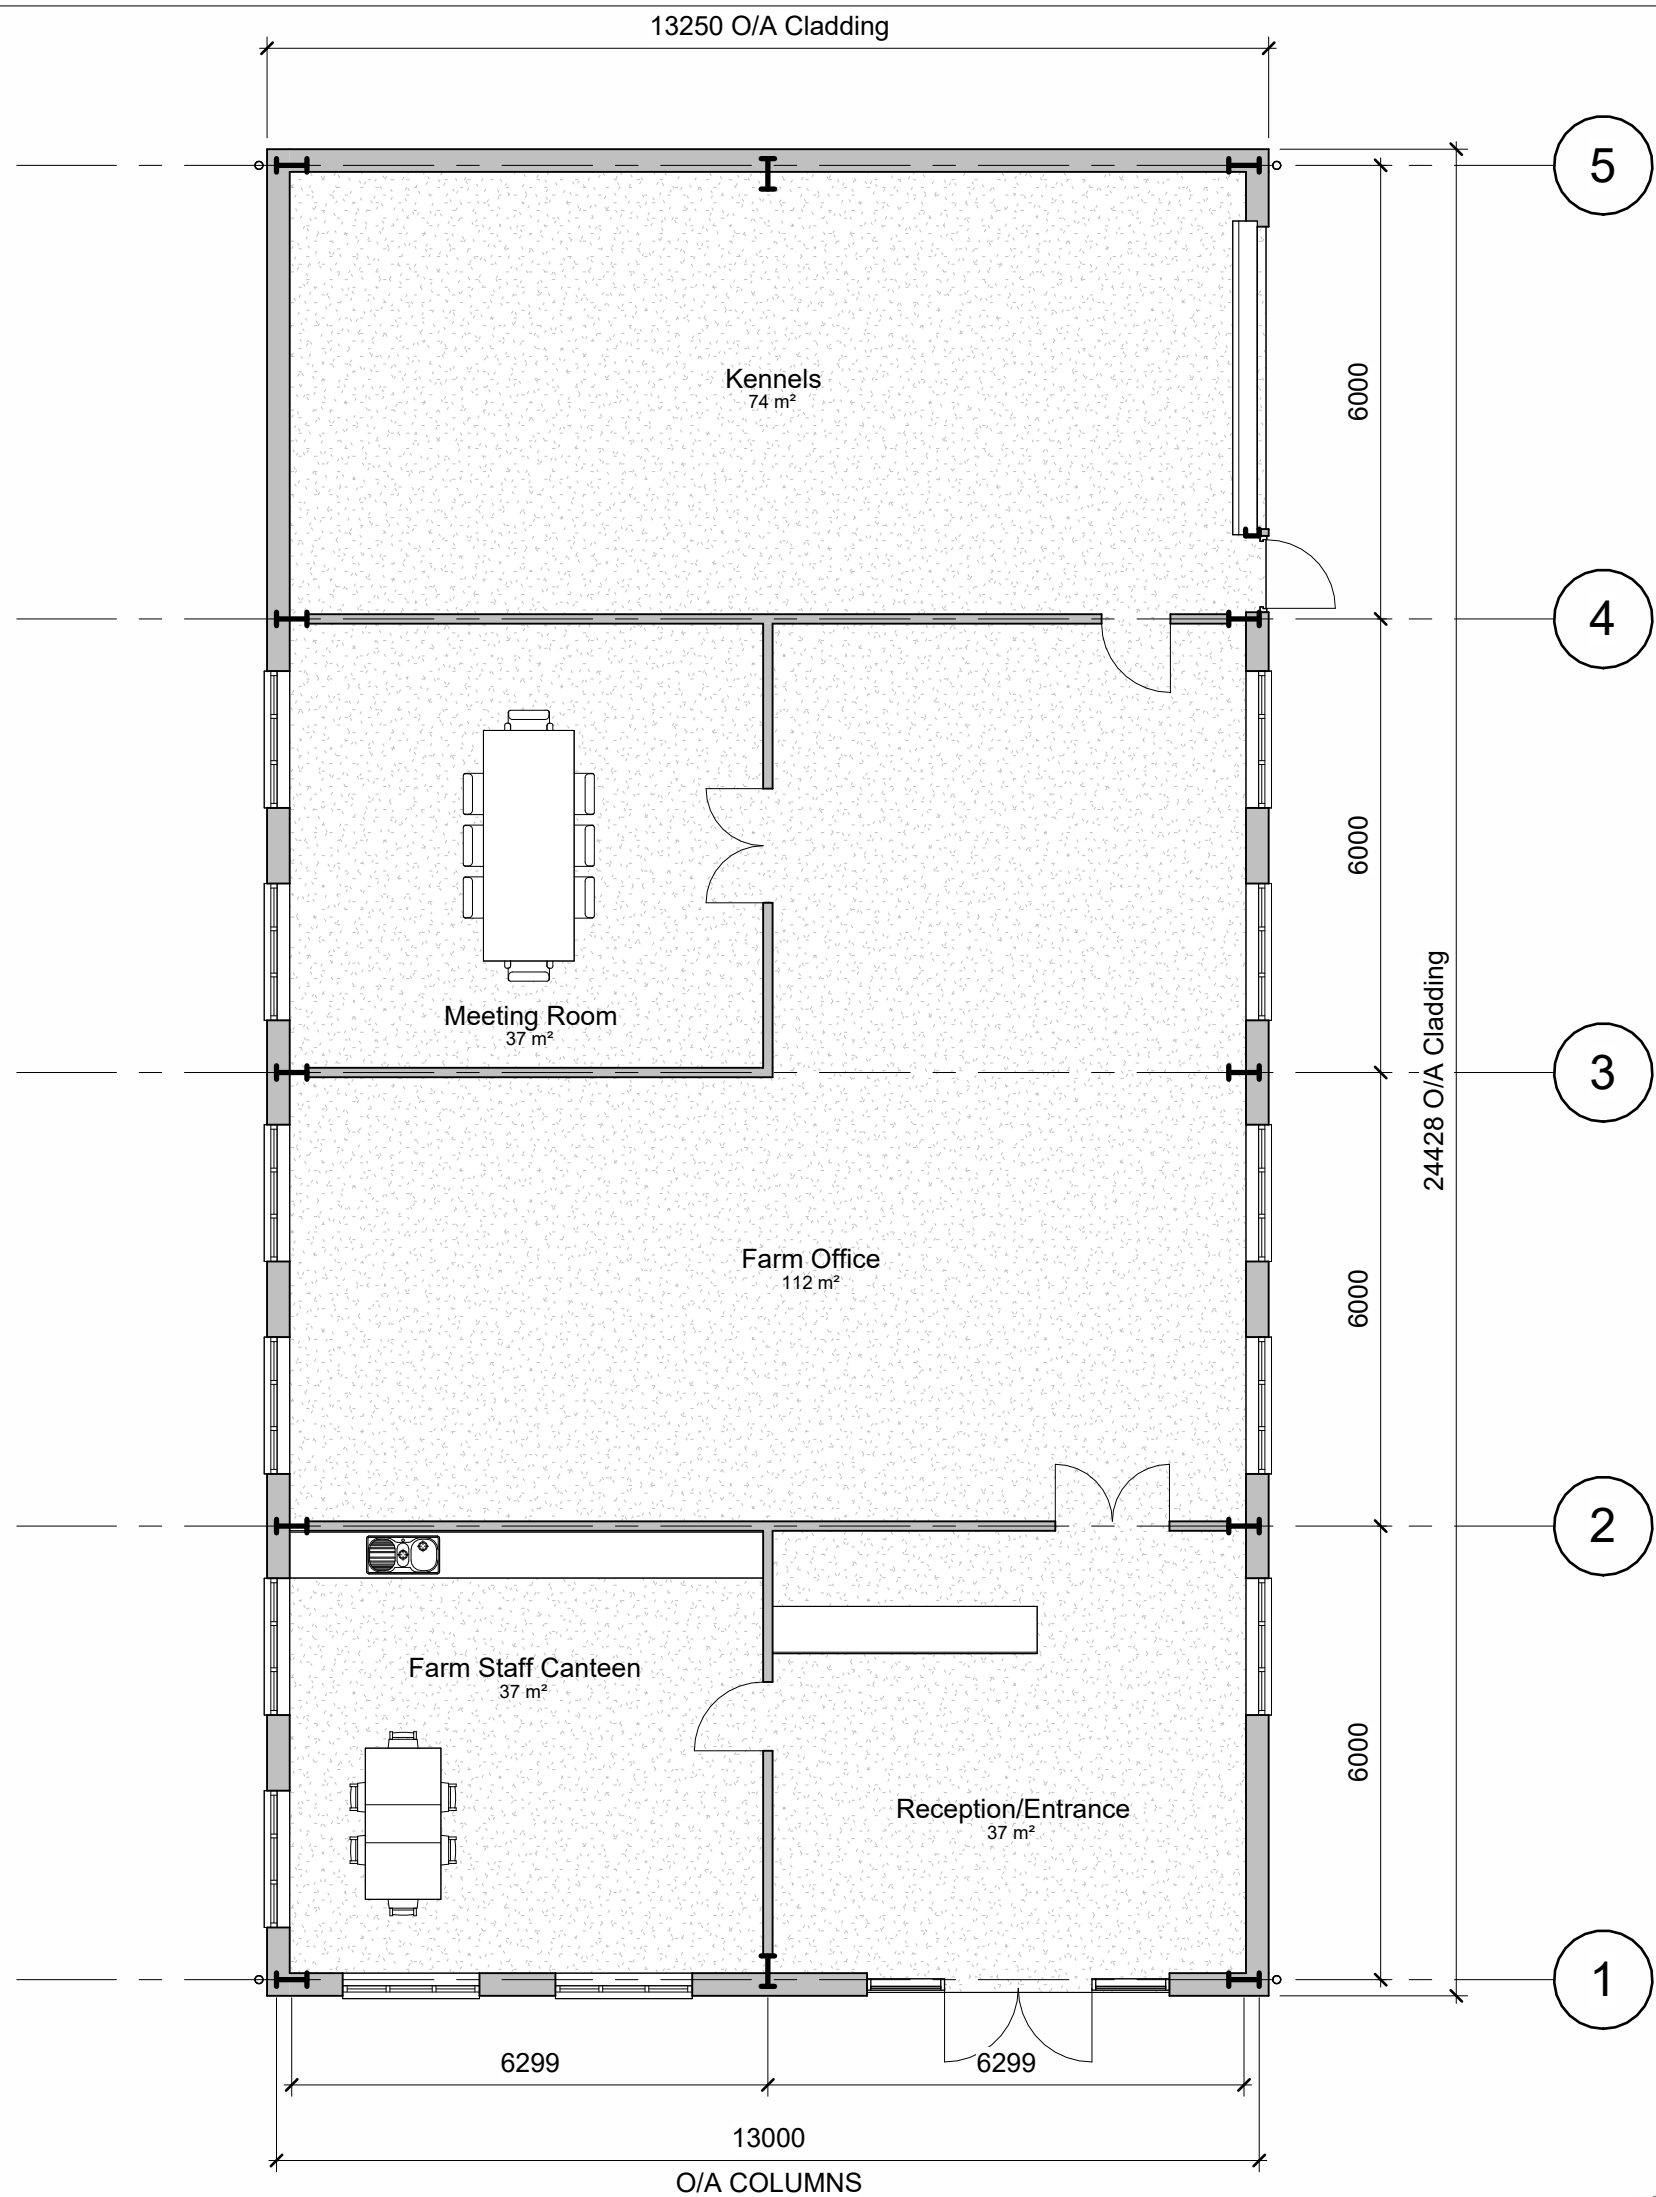


Level 1 - GF Plan Proposed
1 : 100

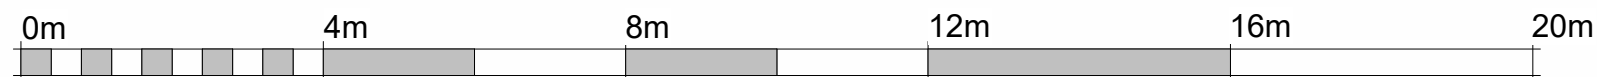


VISUAL SCALE 1:100 @ A2

North West - Proposed
1 : 100

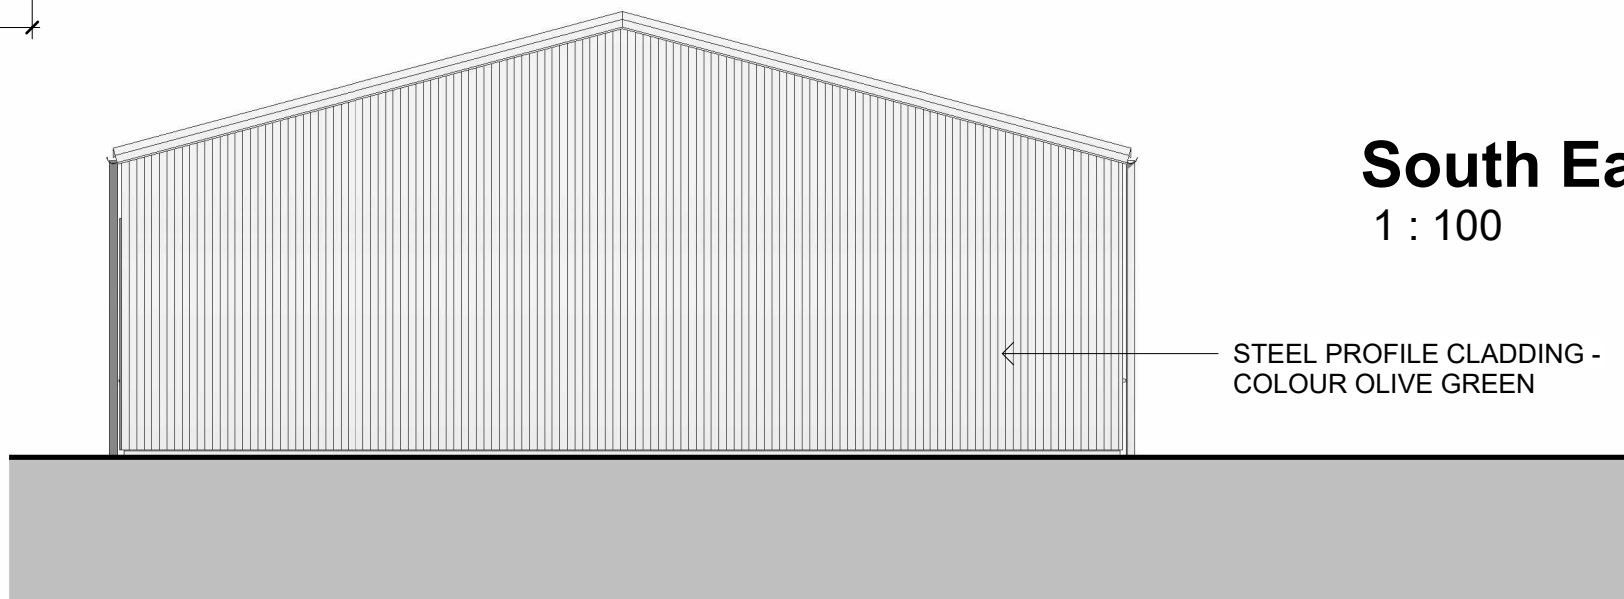

Rev No.	Revision Note.	Date	Drawn	Checked

STEEL PROFILE ROOF SHEETS - COLOUR ANTHRACITE

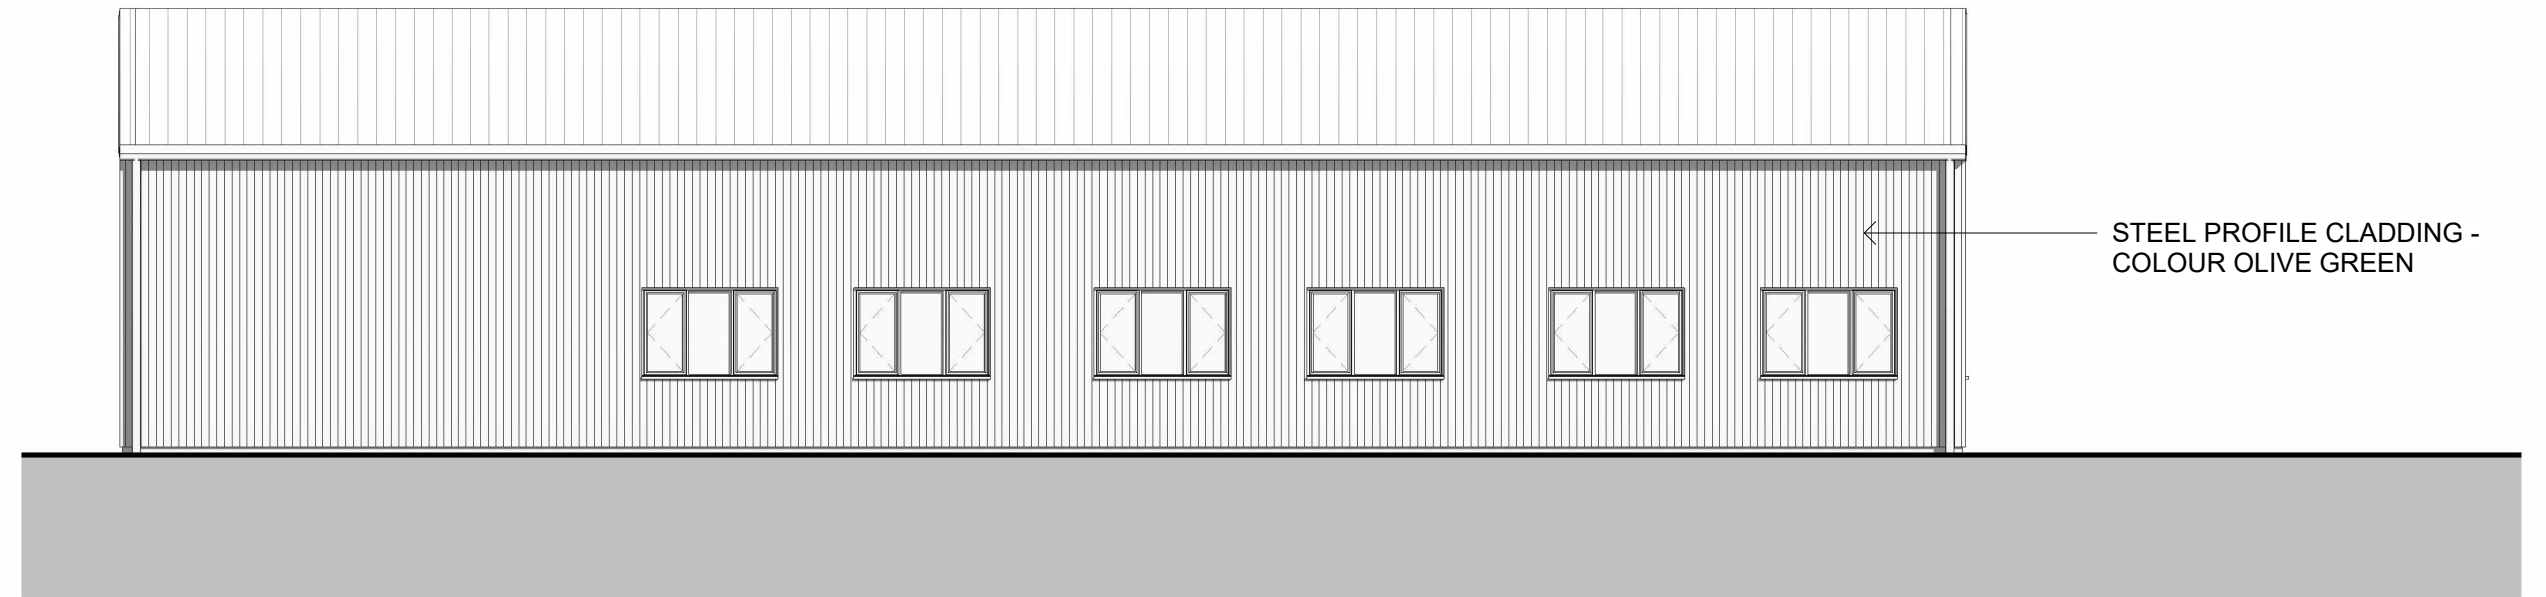

South West - Proposed
1 : 100

STEEL PROFILE ROOF SHEETS - COLOUR ANTHRACITE




North East - Proposed
1 : 100

STEEL PROFILE CLADDING -
COLOUR OLIVE GREEN



South East - Proposed
1 : 100

STEEL PROFILE CLADDING -
COLOUR OLIVE GREEN

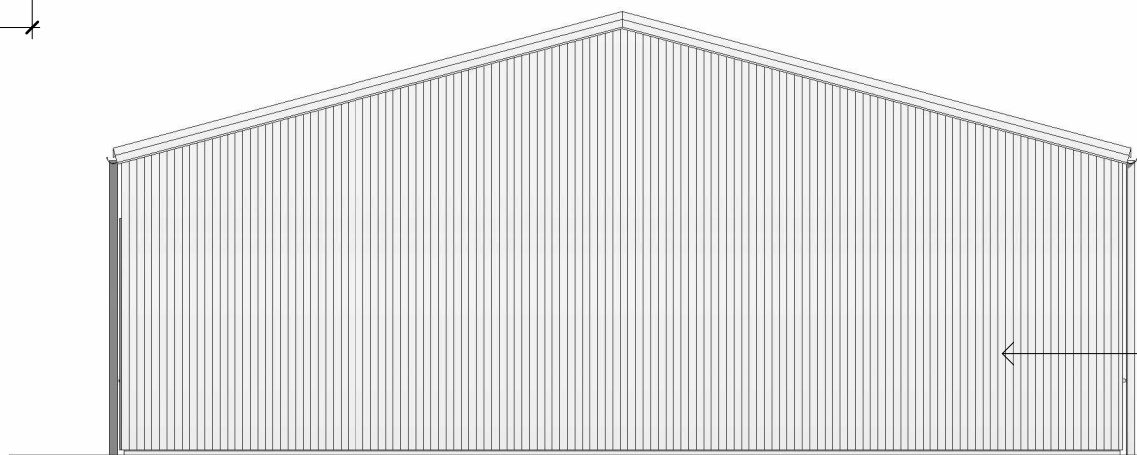

Project number 05540-09		Client Crofton Farm	Project Farm Office	
Title Proposed Plans			BOURNE VALLEY ASSOCIATES ANDOVER LANE FARM FABERSTOWN ANDOVER HAMPSHIRE SP11 9PE Tel: 01264 850159 Email: info@bournevalley.co.uk	
Date 30.01.26	Sheet 01	Scale 1 : 100		
Drawn by TJ	Checked by VW	Paper Size A2		

