
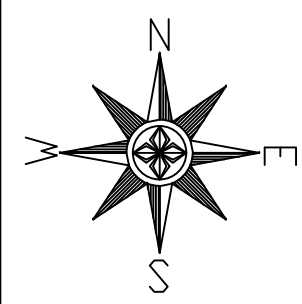


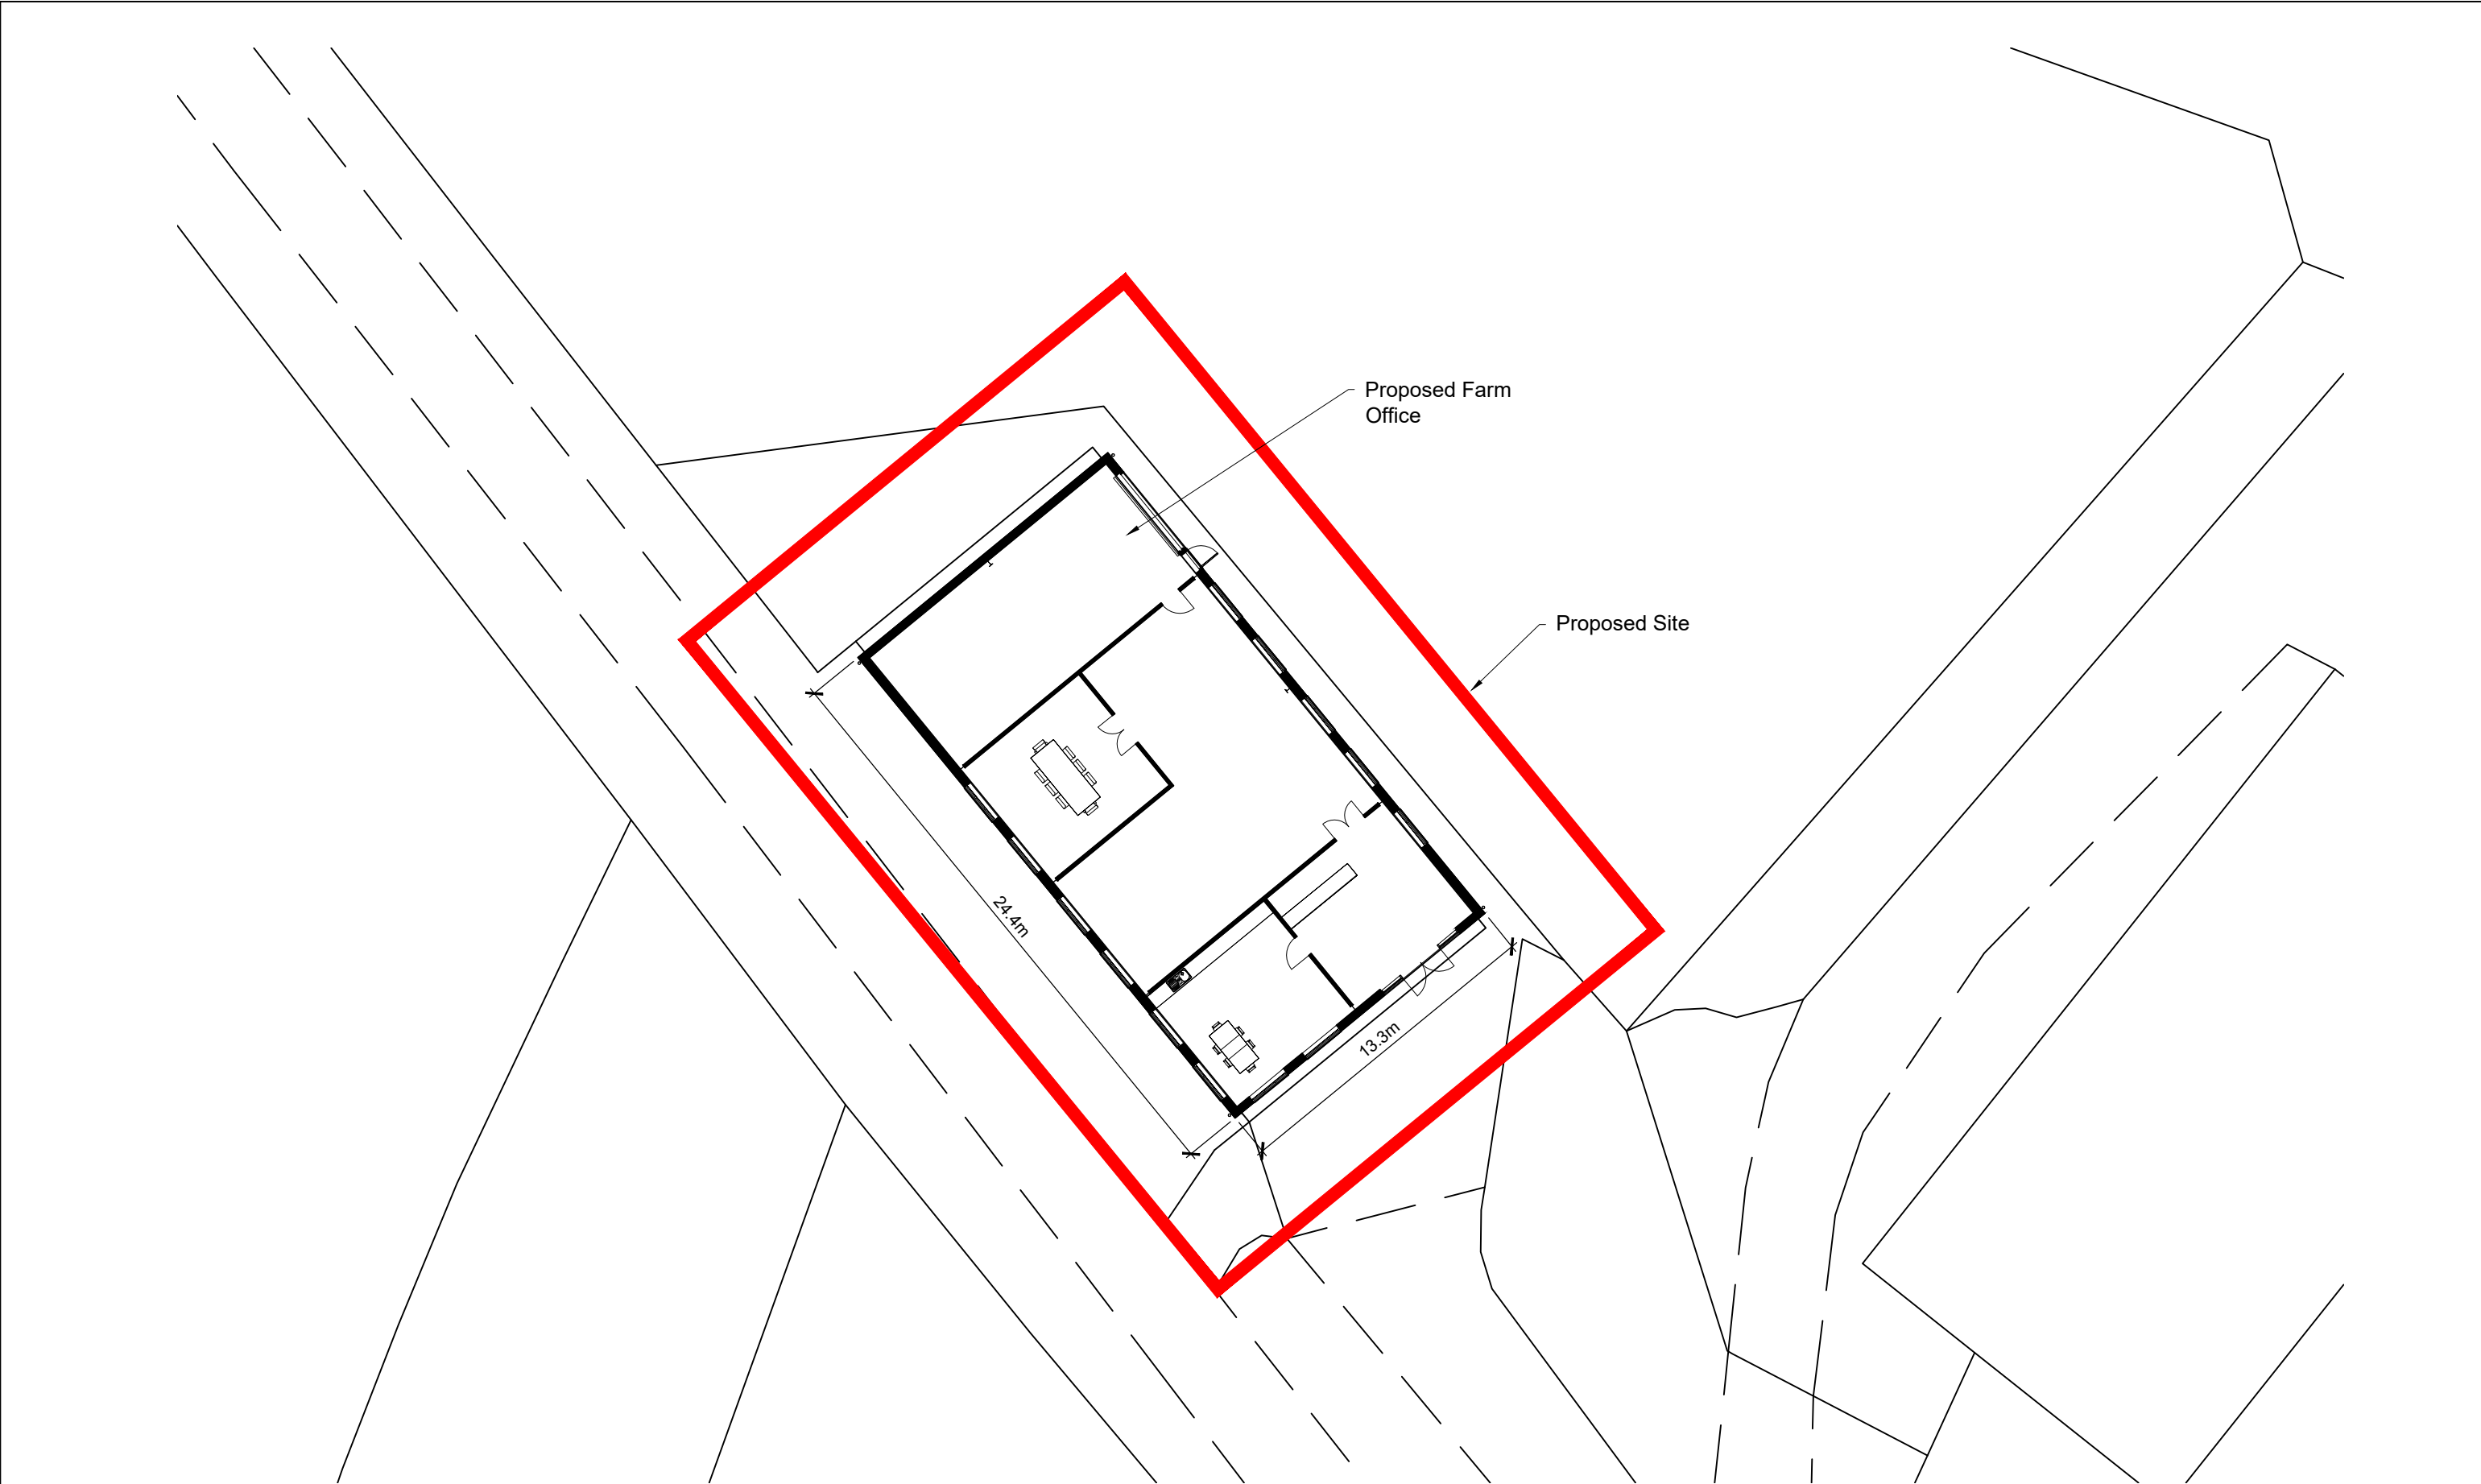

0m 5m 10m

Rev No.	Revision Note.	Date	Drawn	Checked
B	Game Larder added	15.12.25	TJ	AW
C	Farm Office added	30.01.26	TJ	AW

NUMBER - REV - CLIENT - PROJECT 05540-00 - C - Green Knight Estate - Crofton Farm		
TITLE Block Plan		BOURNE VALLEY ASSOCIATES ANDOVER LANE FARM FABERSTOWN ANDOVER HAMPSHIRE SP11 9PE Tel: 01264 850159 Email: info@bournevalley.co.uk
DATE 30.01.26	SHEET 03	
DRN BY AW	CHK BY AW	SCALE 1:250 PAPER SIZE A3