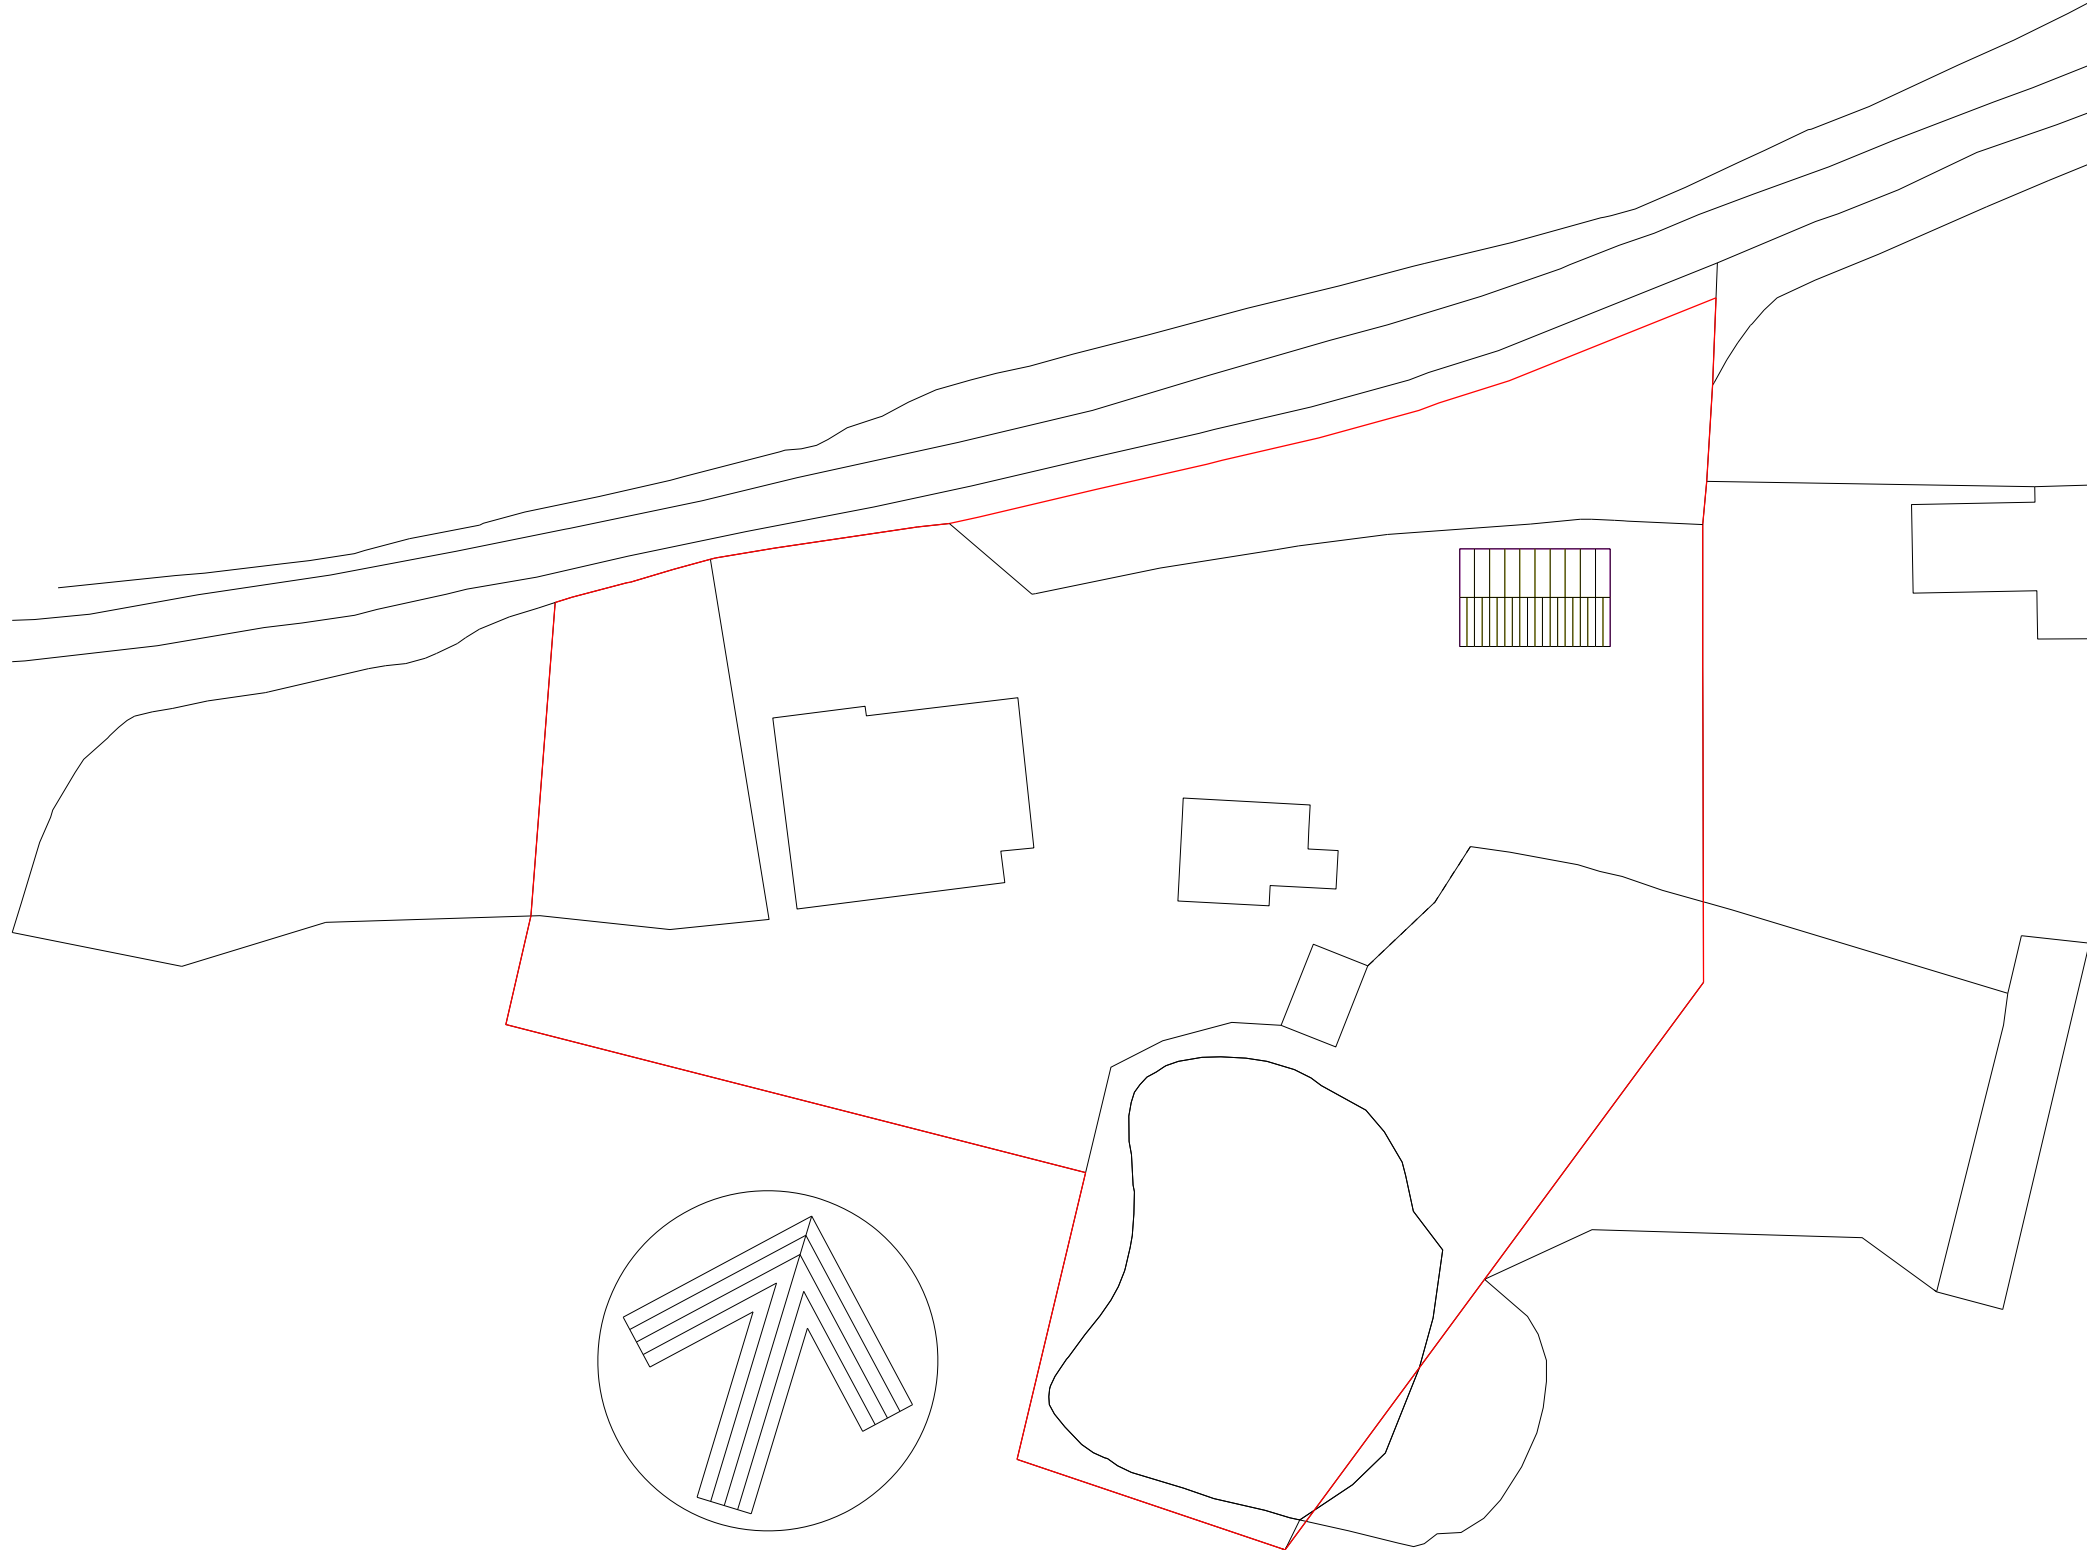


E
D
C
B
A

Rev	Date	Notes
-----	------	-------

lpc
TOWN AND COUNTRY PLANNING DEVELOPMENT CONSULTANTS

LPC (TRULL) LTD.,
TRULL, TETBURY, GLOUCESTERSHIRE GL8 8SQ
Tel: 01285 841433 email: admin@lpctrull.com

Client
Mr & Mrs Mander

Project
Proposed Outbuilding Conversion to Annex
Hazel Heath
Garsdon

Drawing
Proposed Block Plan
© Crown copyright and database rights 2025
OS Licence 100047474

Date
December 25

Scale
1:500 @ A3

Drawing Number
LPC 6276 PR 02