
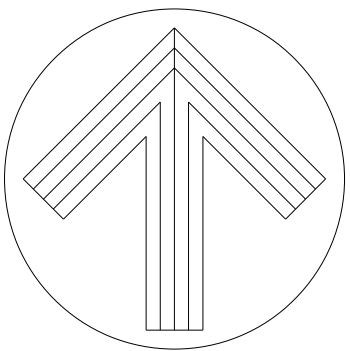


E
D
C
B
A

Rev Date Notes

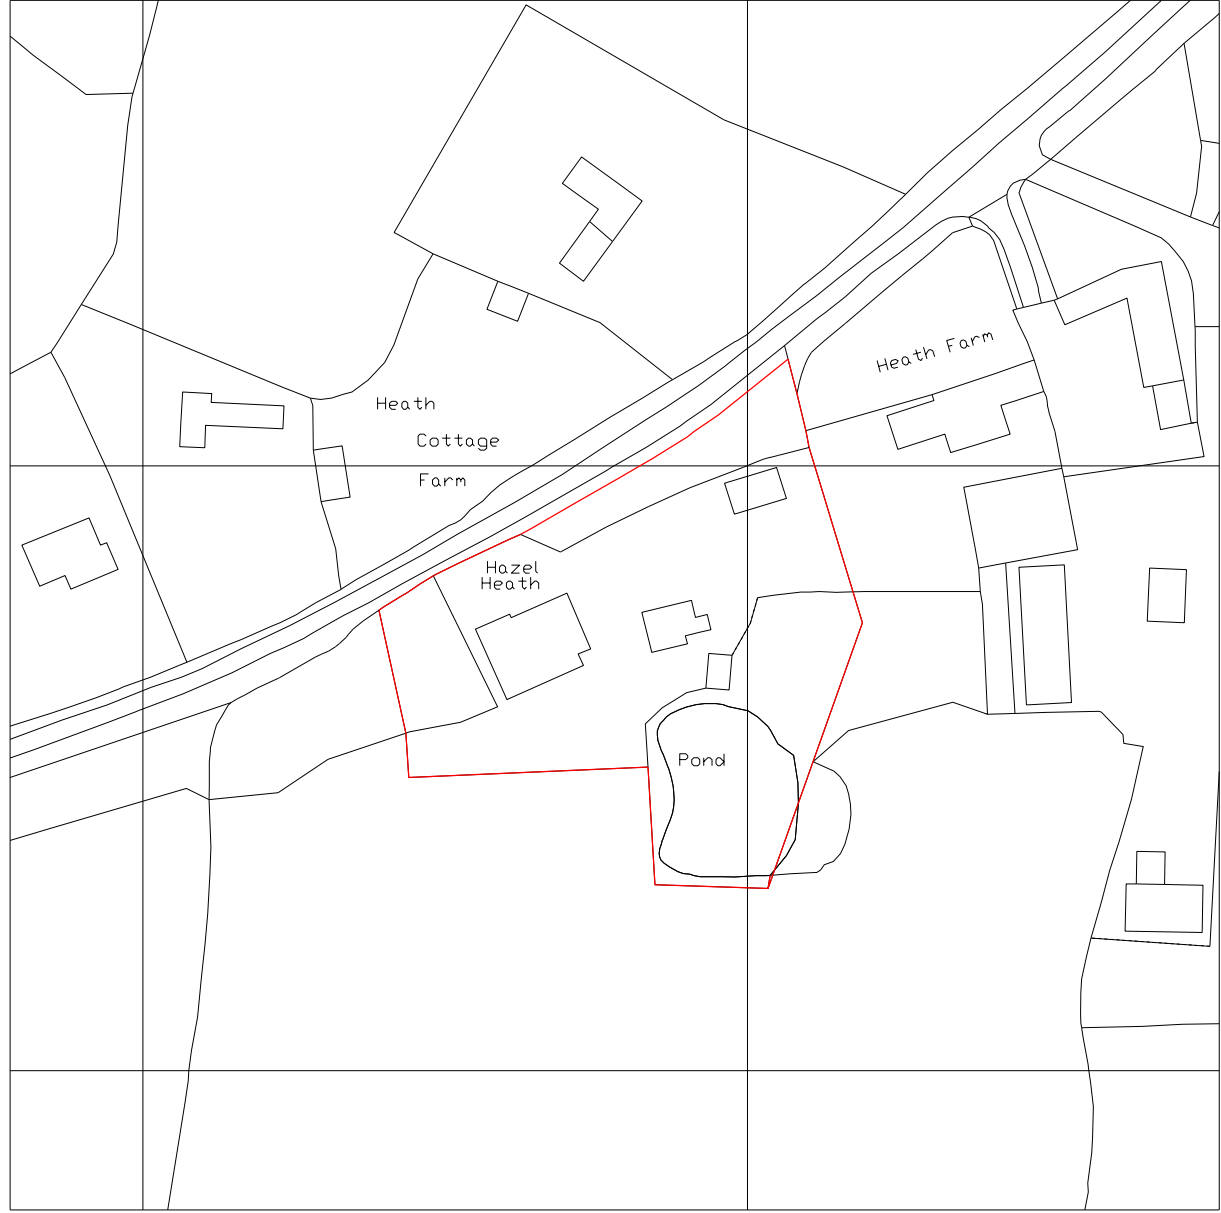

TOWN AND COUNTRY PLANNING DEVELOPMENT CONSULTANTS

LPC (TRULL) LTD.,
TRULL, TETBURY, GLOUCESTERSHIRE GL8 8SQ
Tel: 01285 841433 email: admin@lpc-trull.com

Client Mr & Mrs Mander	
Project Proposed Outbuilding Conversion to Annex Hazel Heath Garsdon	
Drawing Location Plan © Copyright and database rights 2025 OS Licence 100047474	
Date December 25	Scale 1:1250 @ A3
Drawing Number LPC 6276 01	