



General Notes:
Please inform Affinity Architects of any discrepancy immediately
This drawing to be read in conjunction with Structural Engineer's Calculations
Use Marked dimensions where shown in preference to scaling
Check dimensions prior to construction or offsite fabrication
No accuracy can be guaranteed due to printing variations and site measurements should be taken to ensure accuracy
New work or any existing work affected is shown hatched on drawings

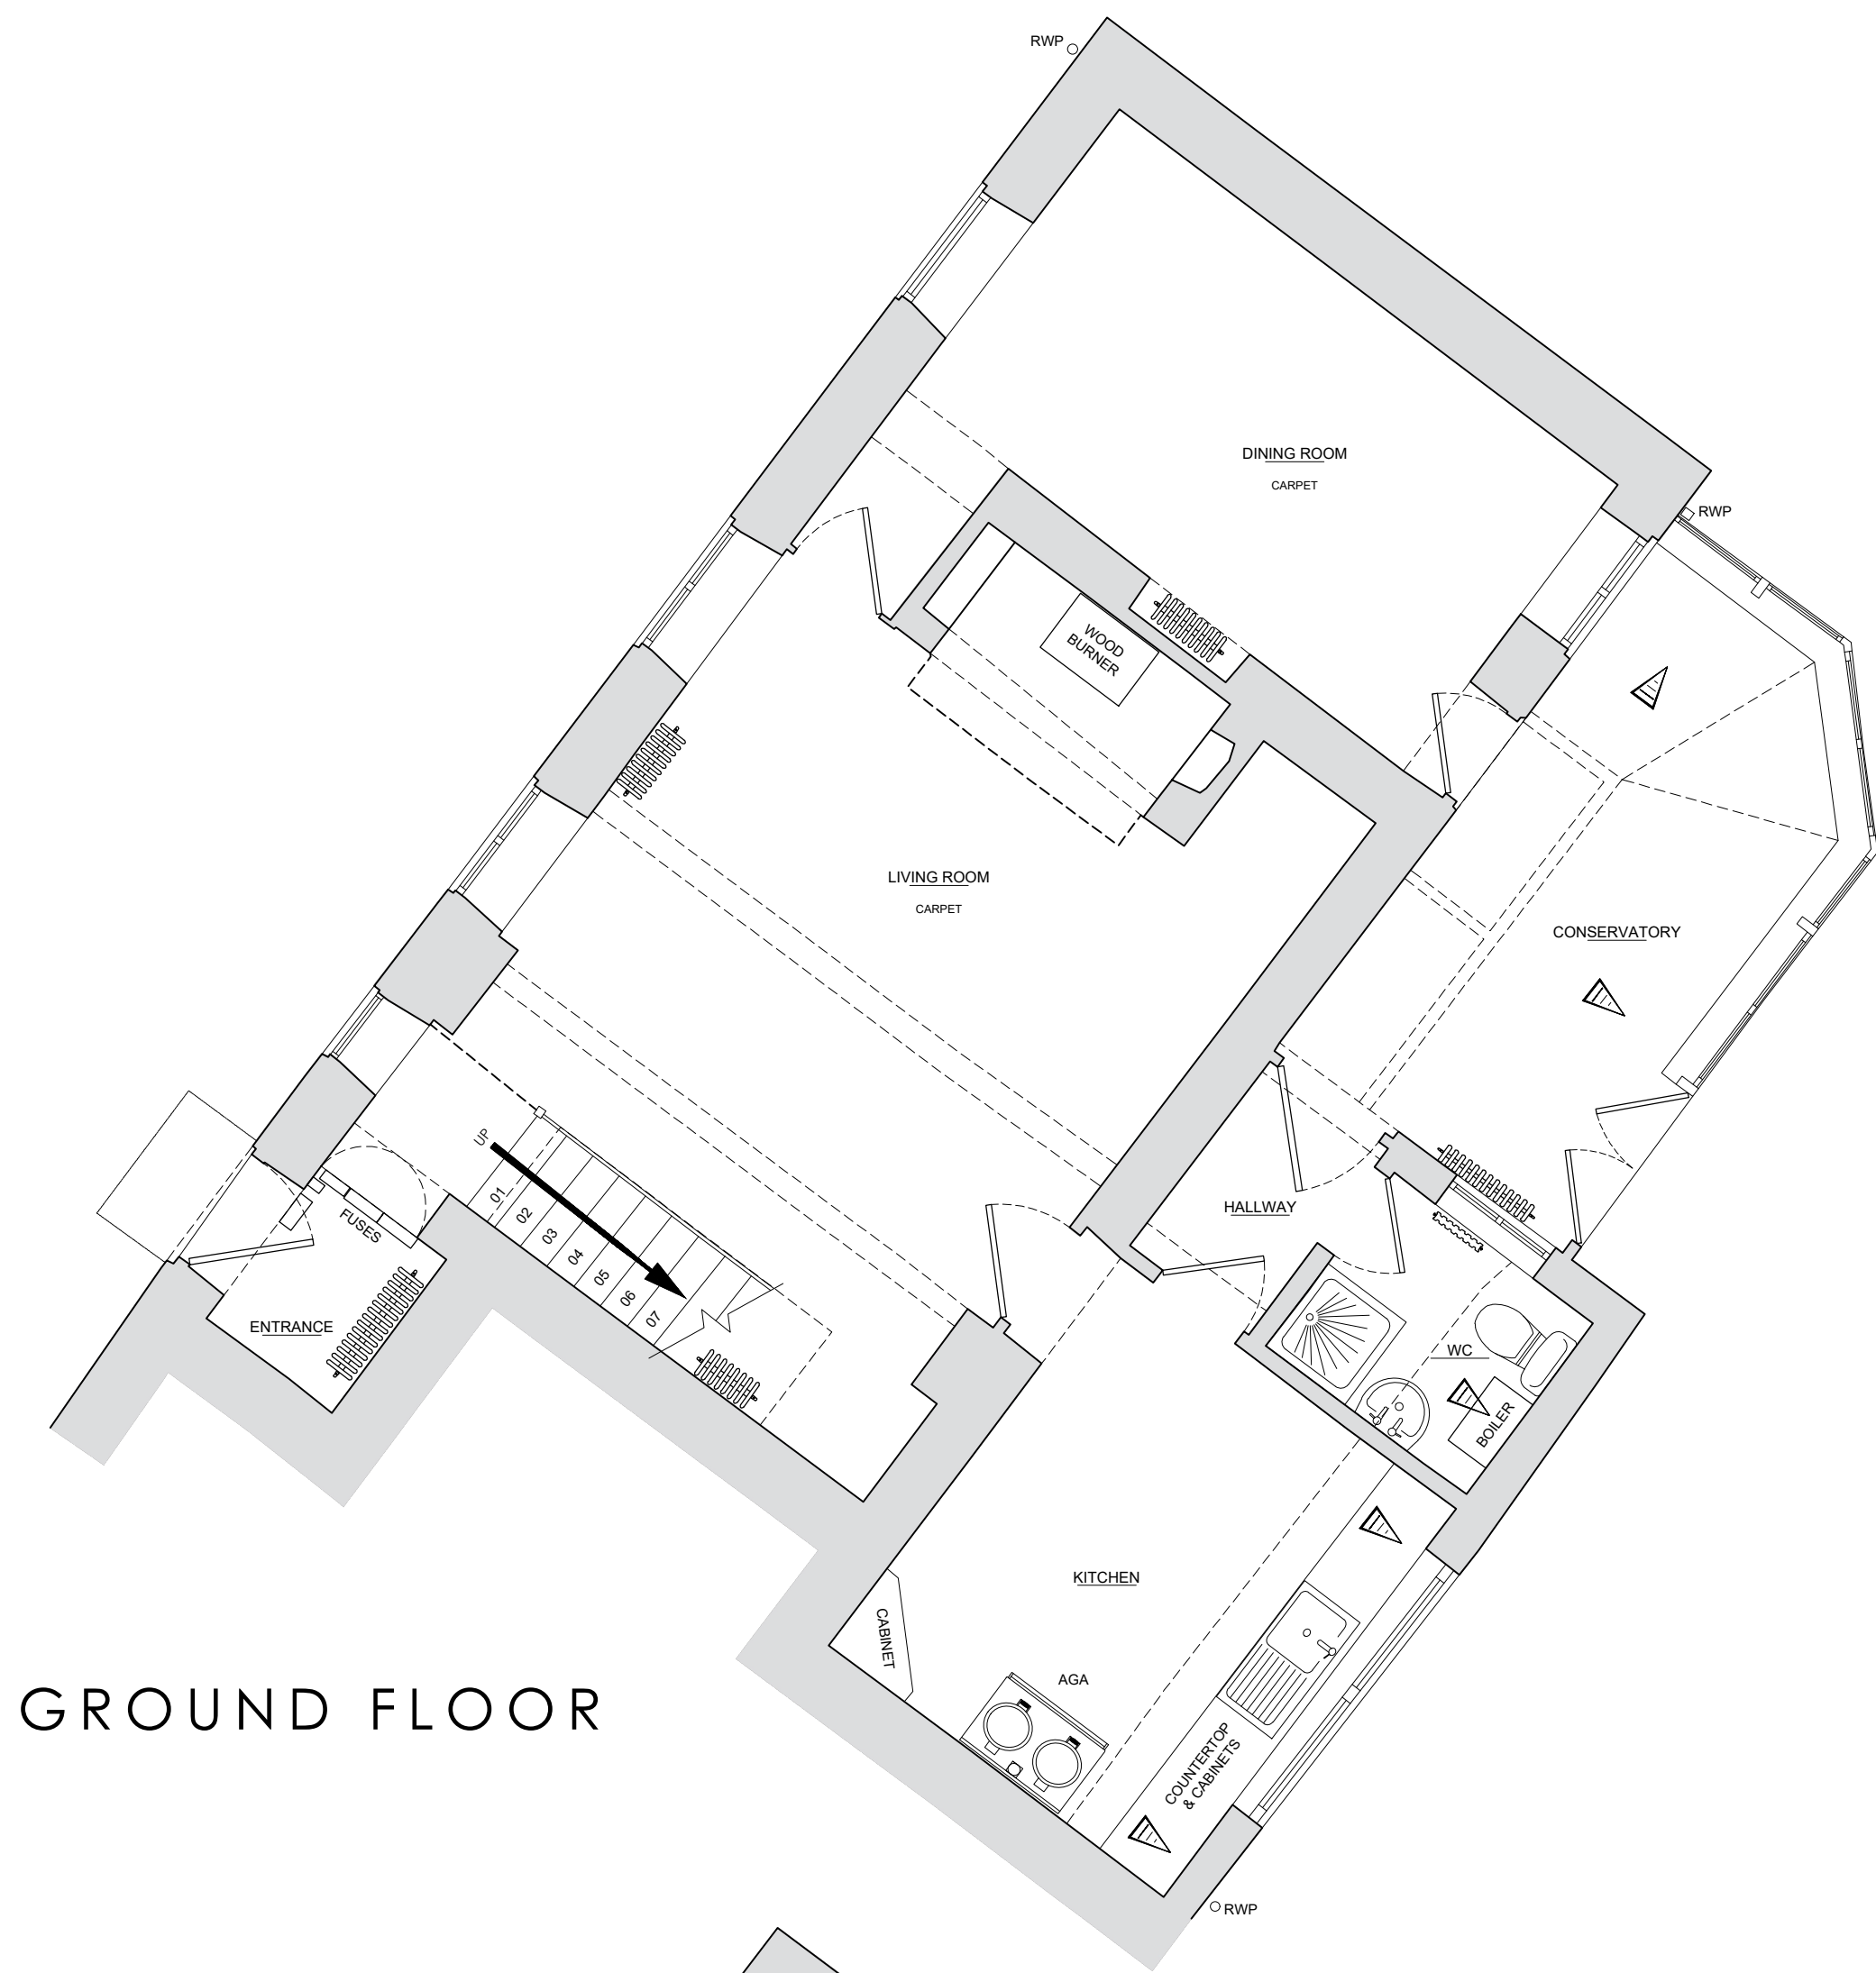


GROUND FLOOR




FIRST FLOOR

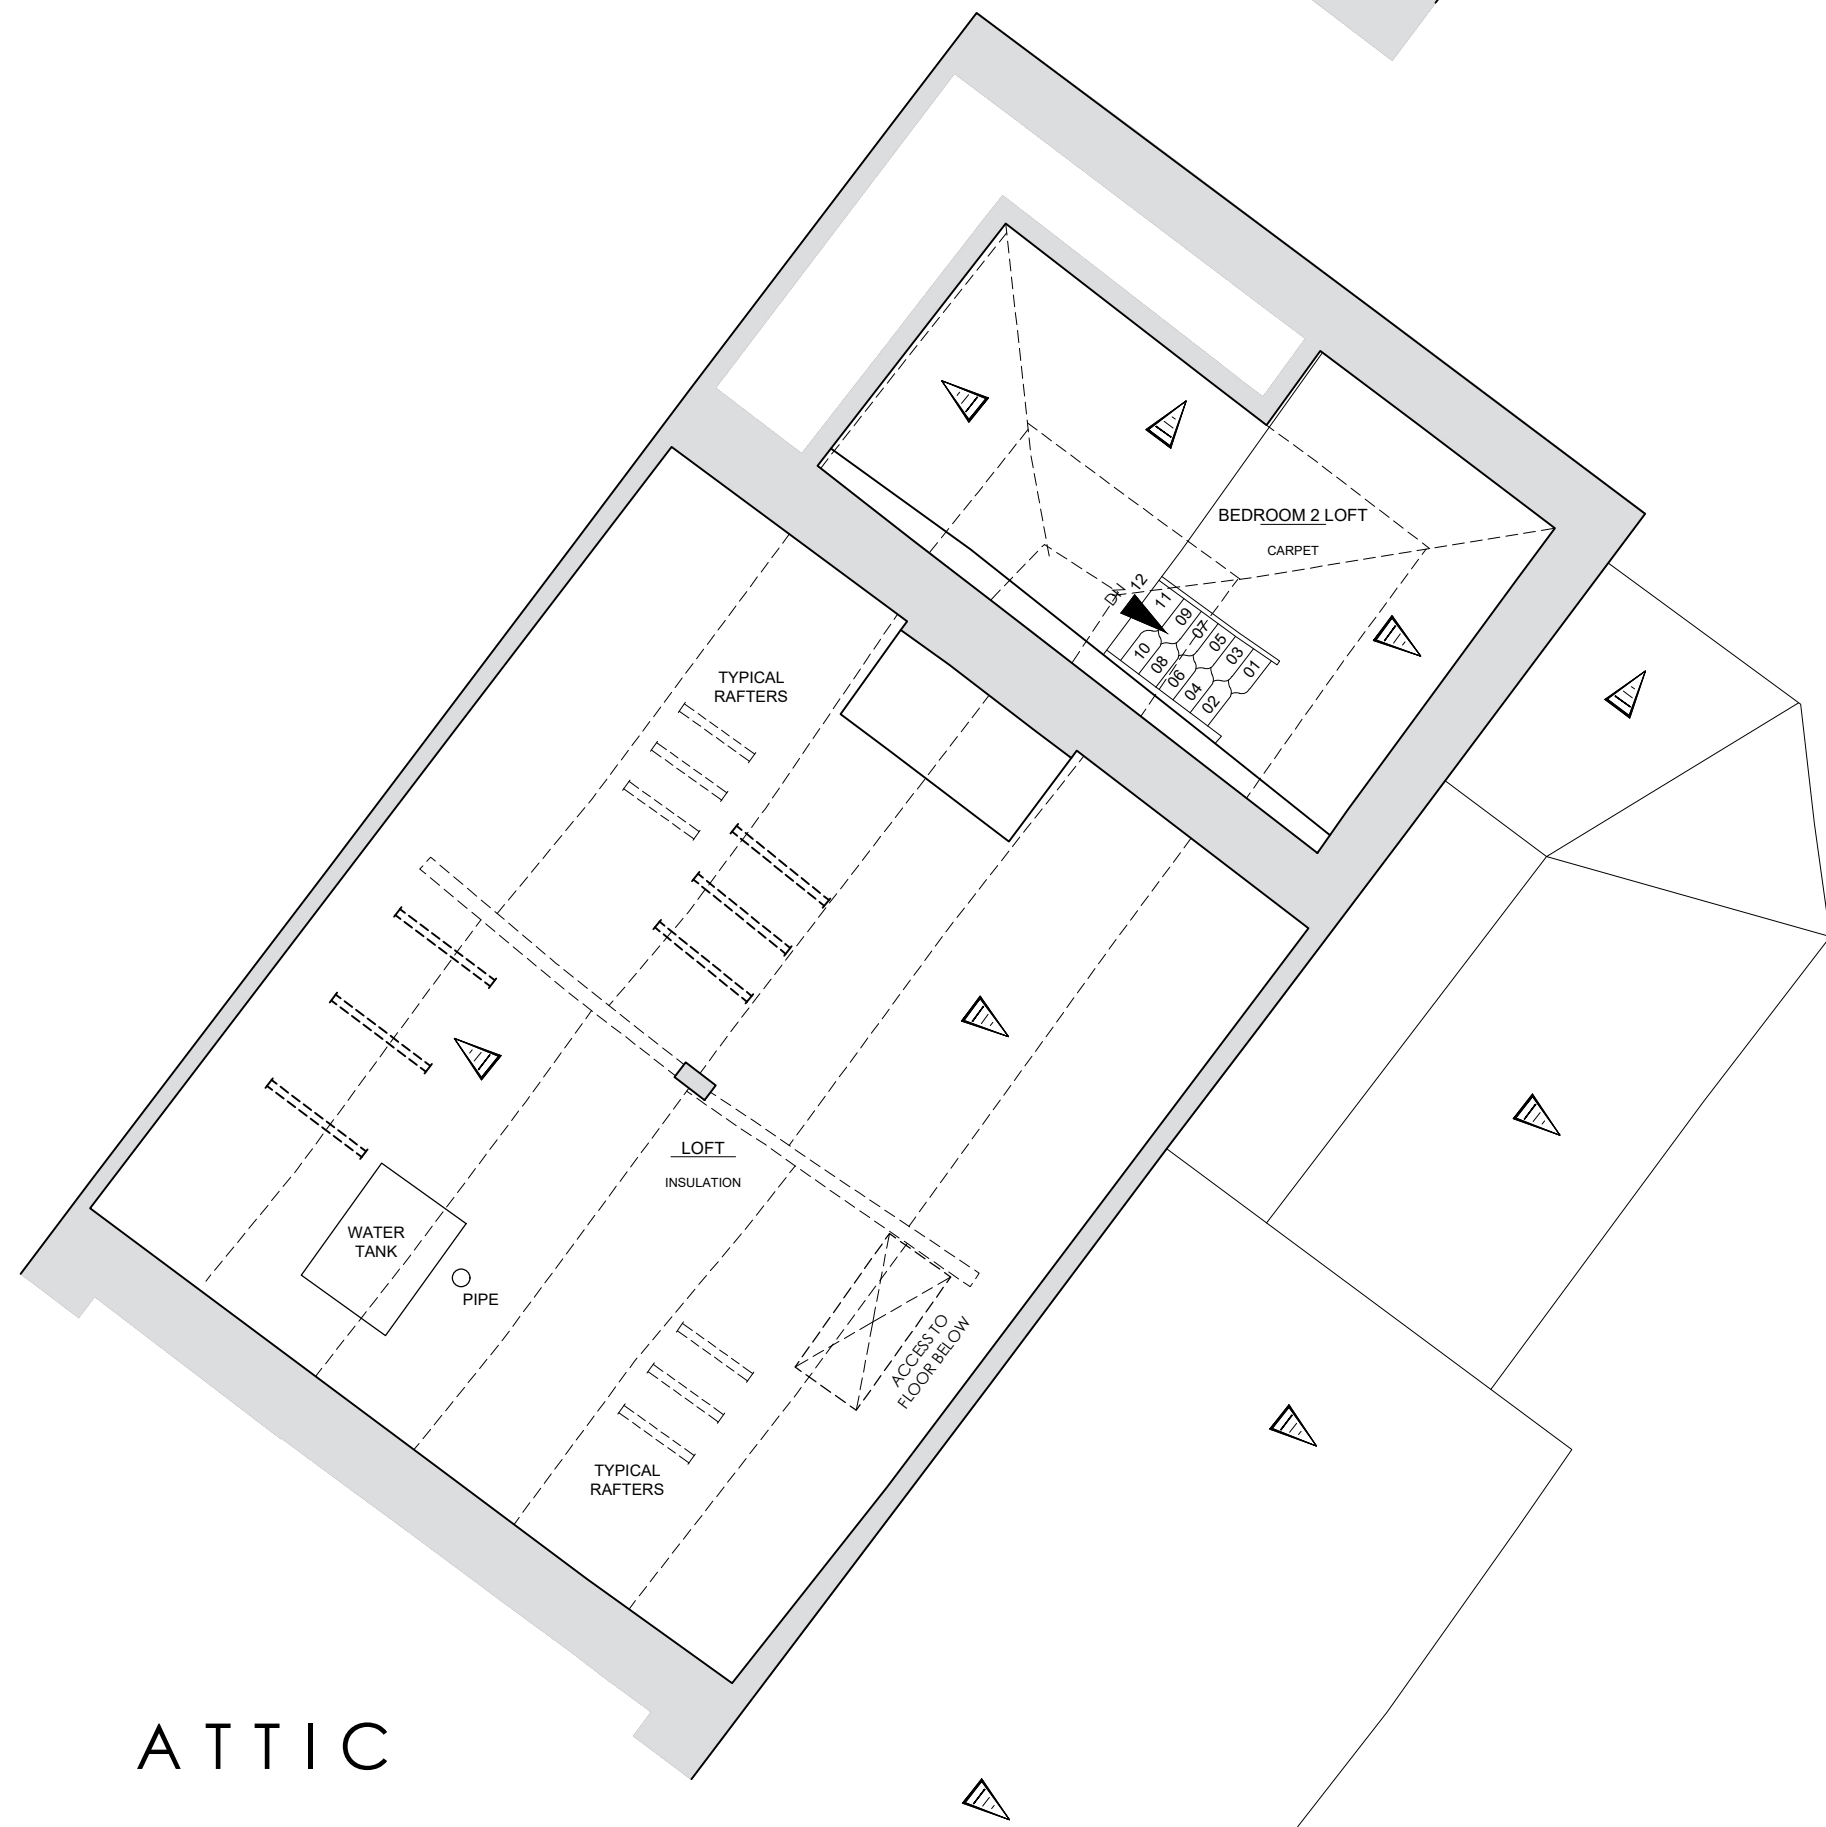


ATTIC

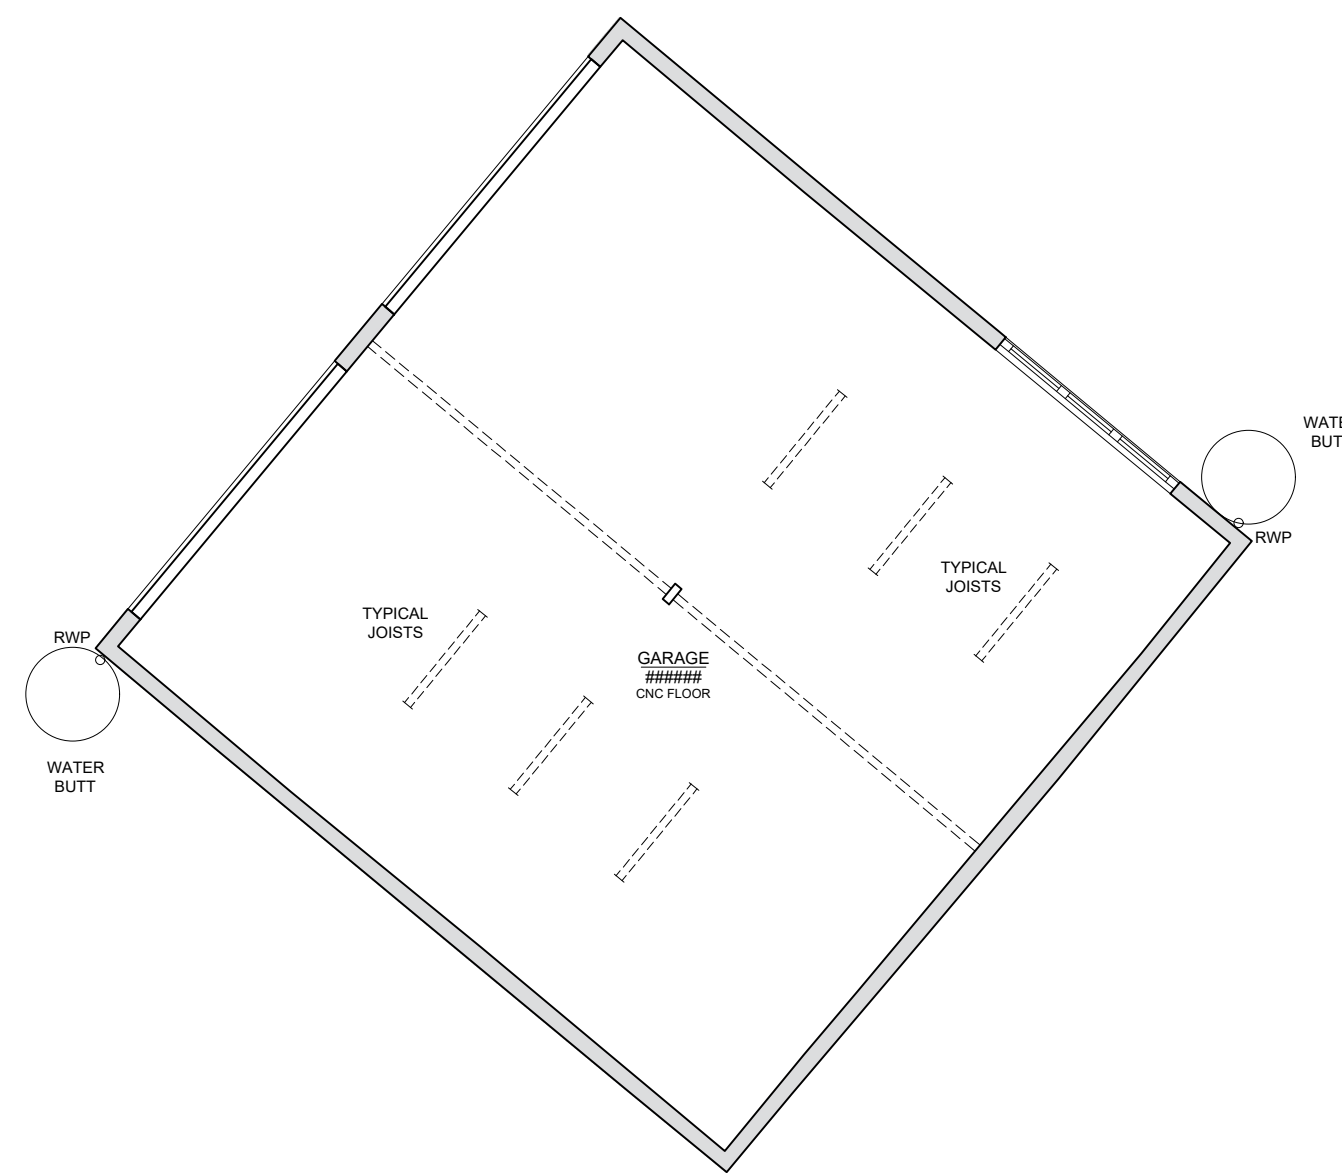

GARAGE

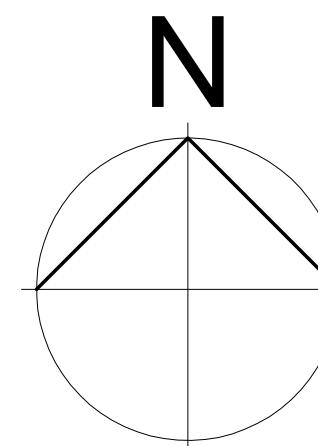

Scale: 1:50 @ A1, 1:100 @ A3

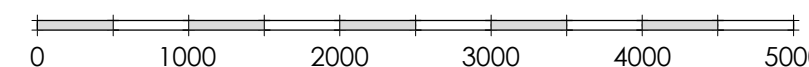

P L A N S A S E X I S T I N G

Revision:

Corton Glebe Cottage
Upton Lovell, BA12 0JW
For C Kemp & A Bridgewater

Proposed Extension, alterations and replacement garage

PLANS AS EXISTING

Date: Jan 2026	Scale: 1:50 @ A1	Drawn: JEK
Drawing No. 23-03-003	Status 2	Revision *

 **Affinity Architects**
43 Albany Road Salisbury Wiltshire SP1 3YQ

01722 741683
admin@affinityarchitects.co.uk
Affinity Architects Ltd. Reg no. 10500199

©This drawing may not be reproduced without prior knowledge and consent of Affinity Architects