


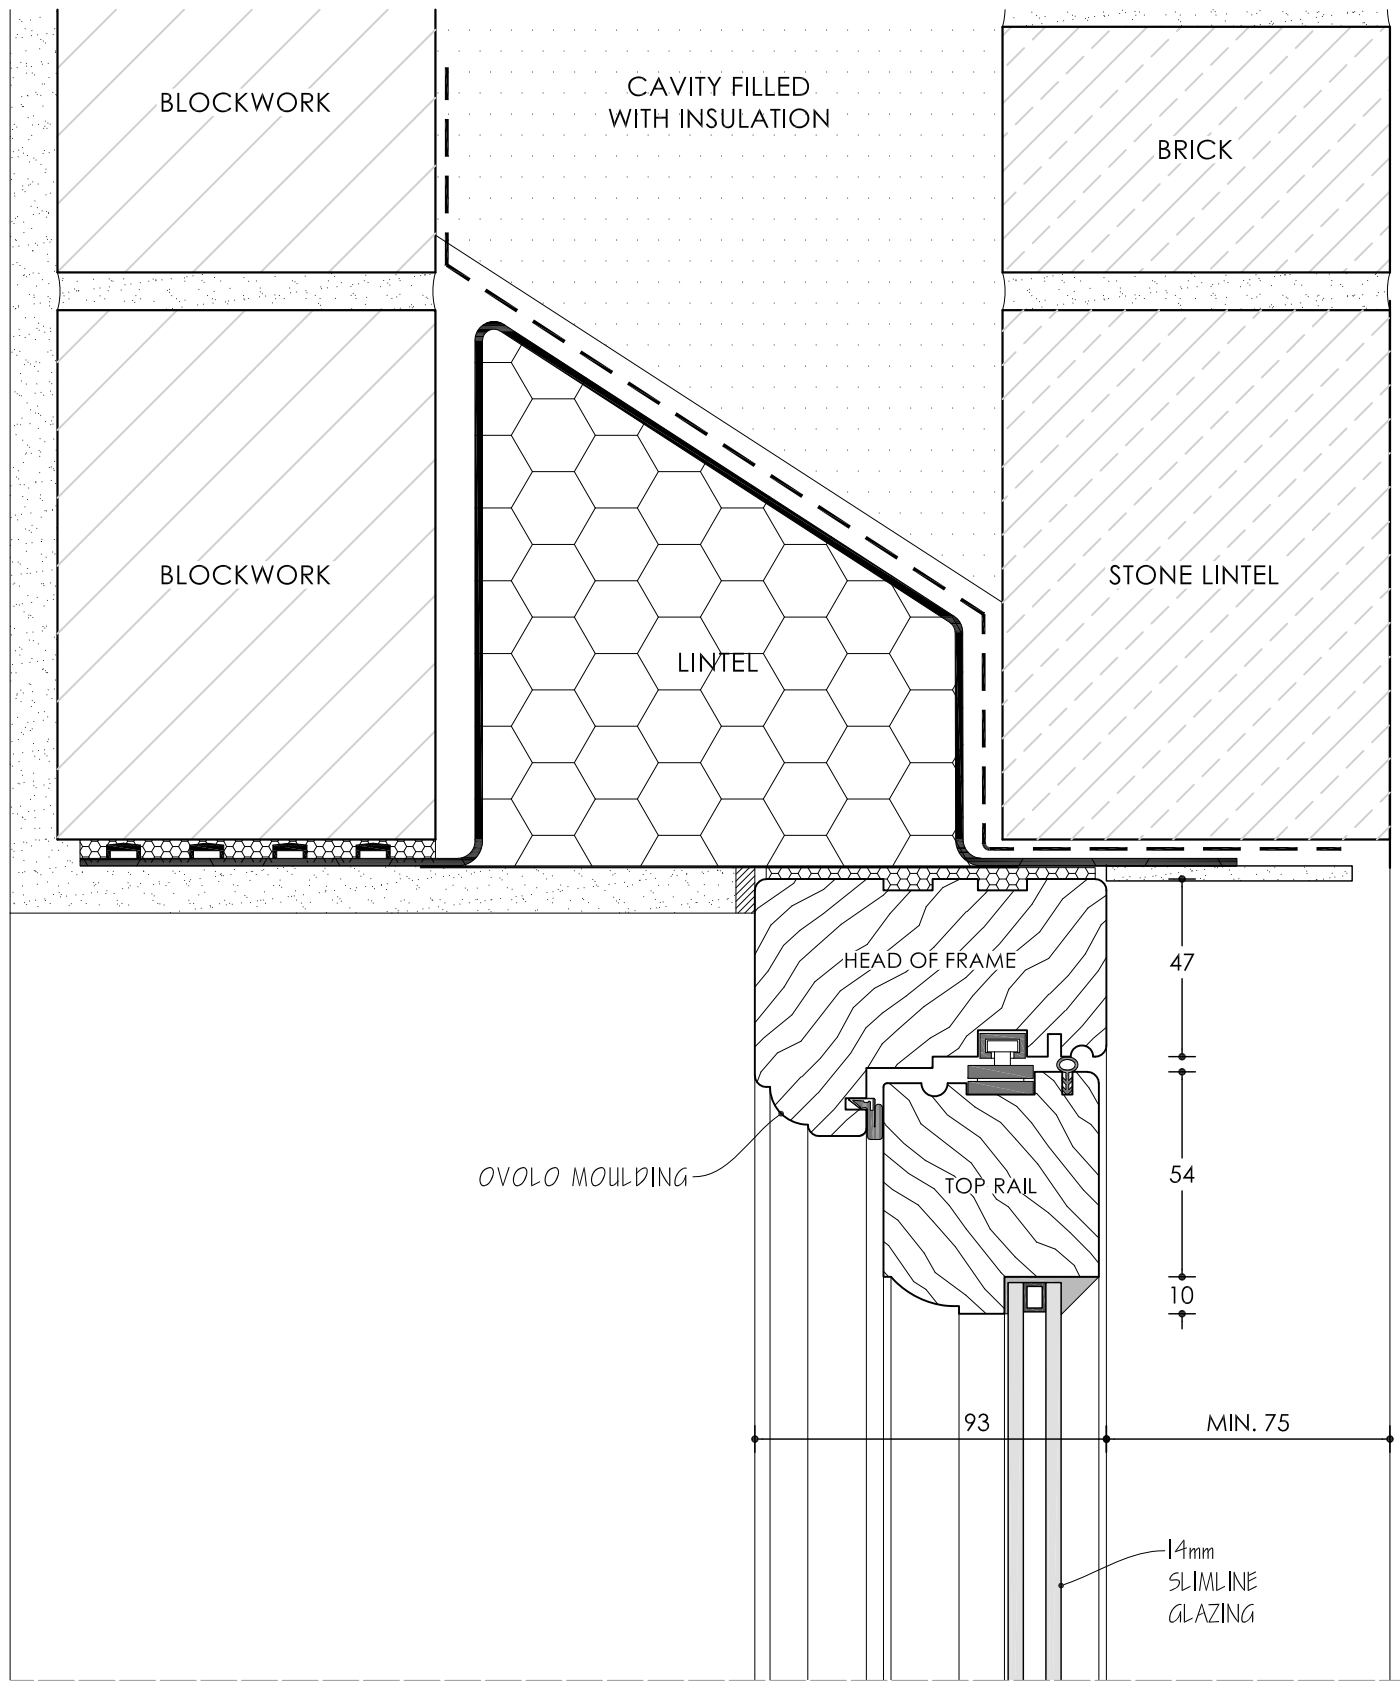


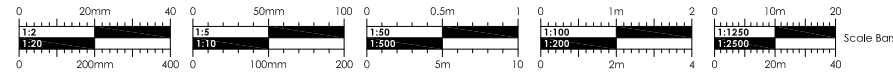


SECTION C-C HEAD

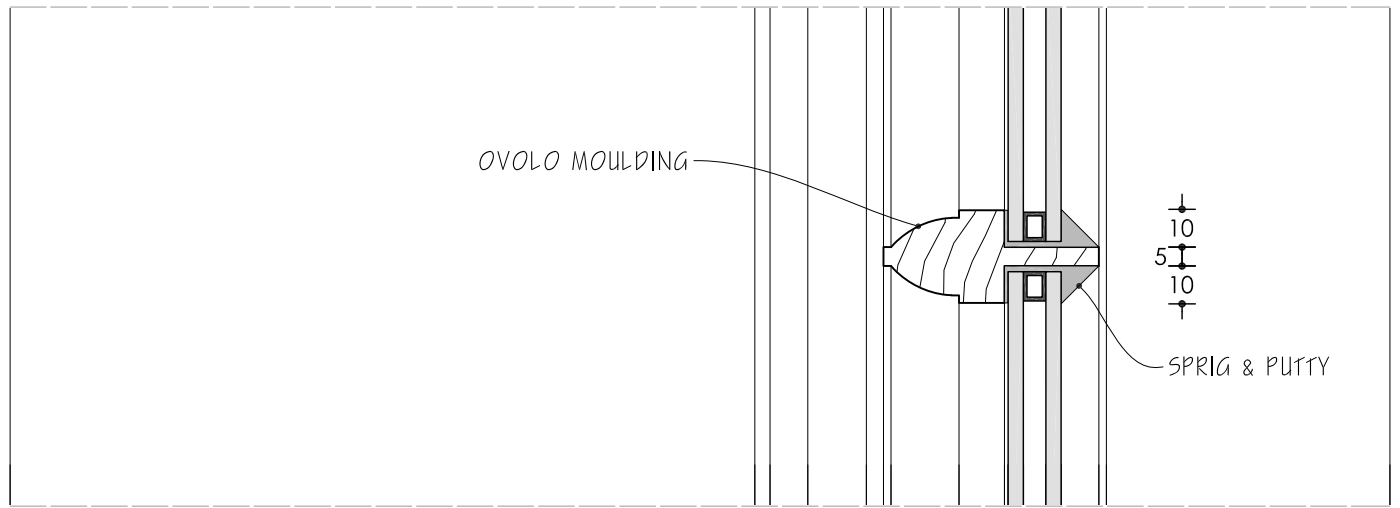


SECTION B-B GLAZING BAR

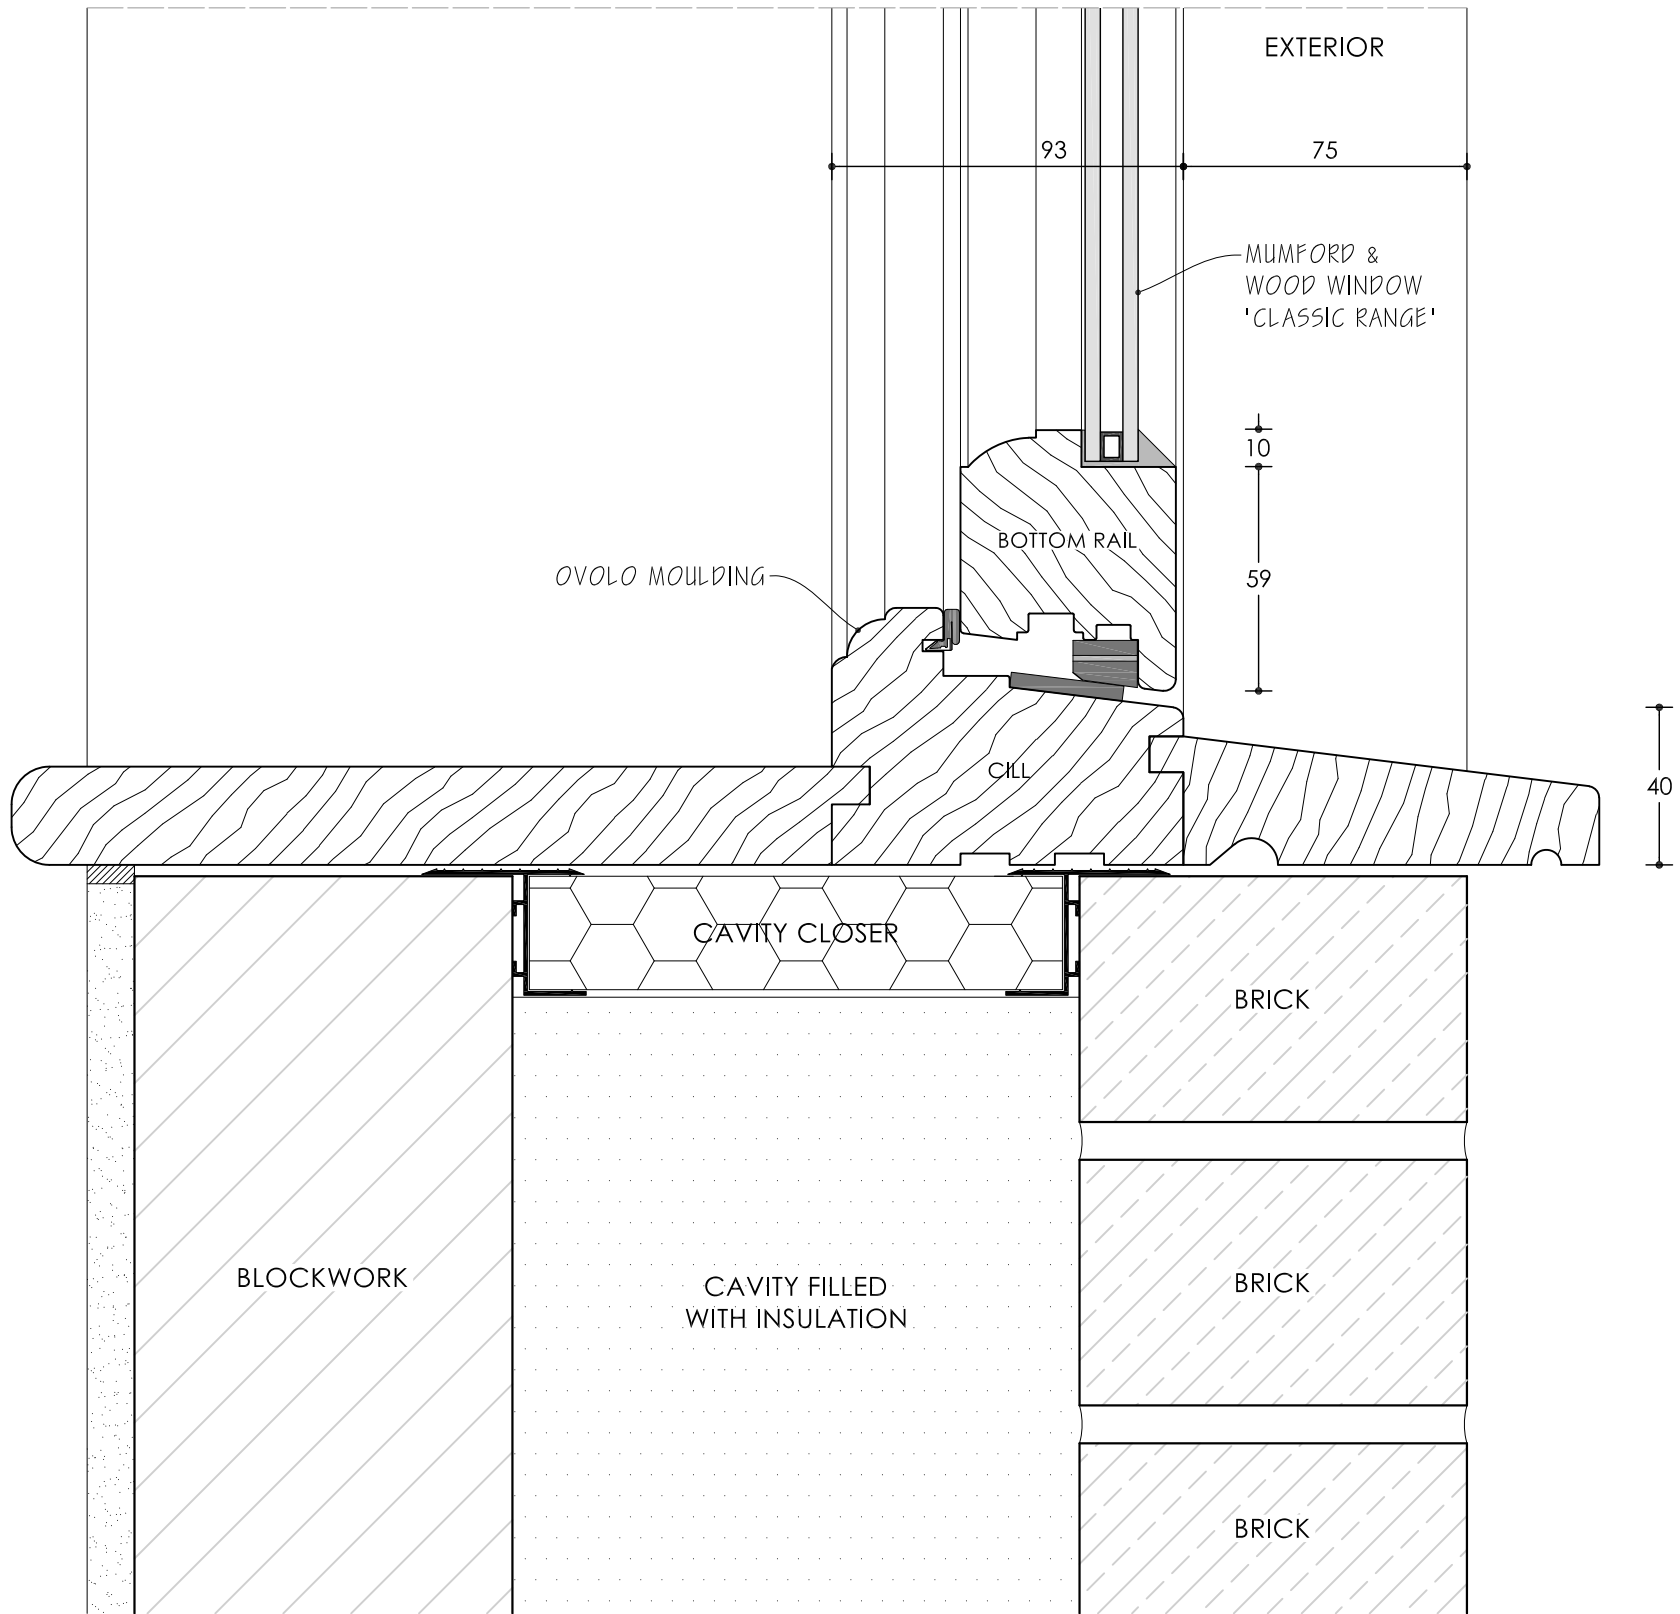


SECTION A-A CILL

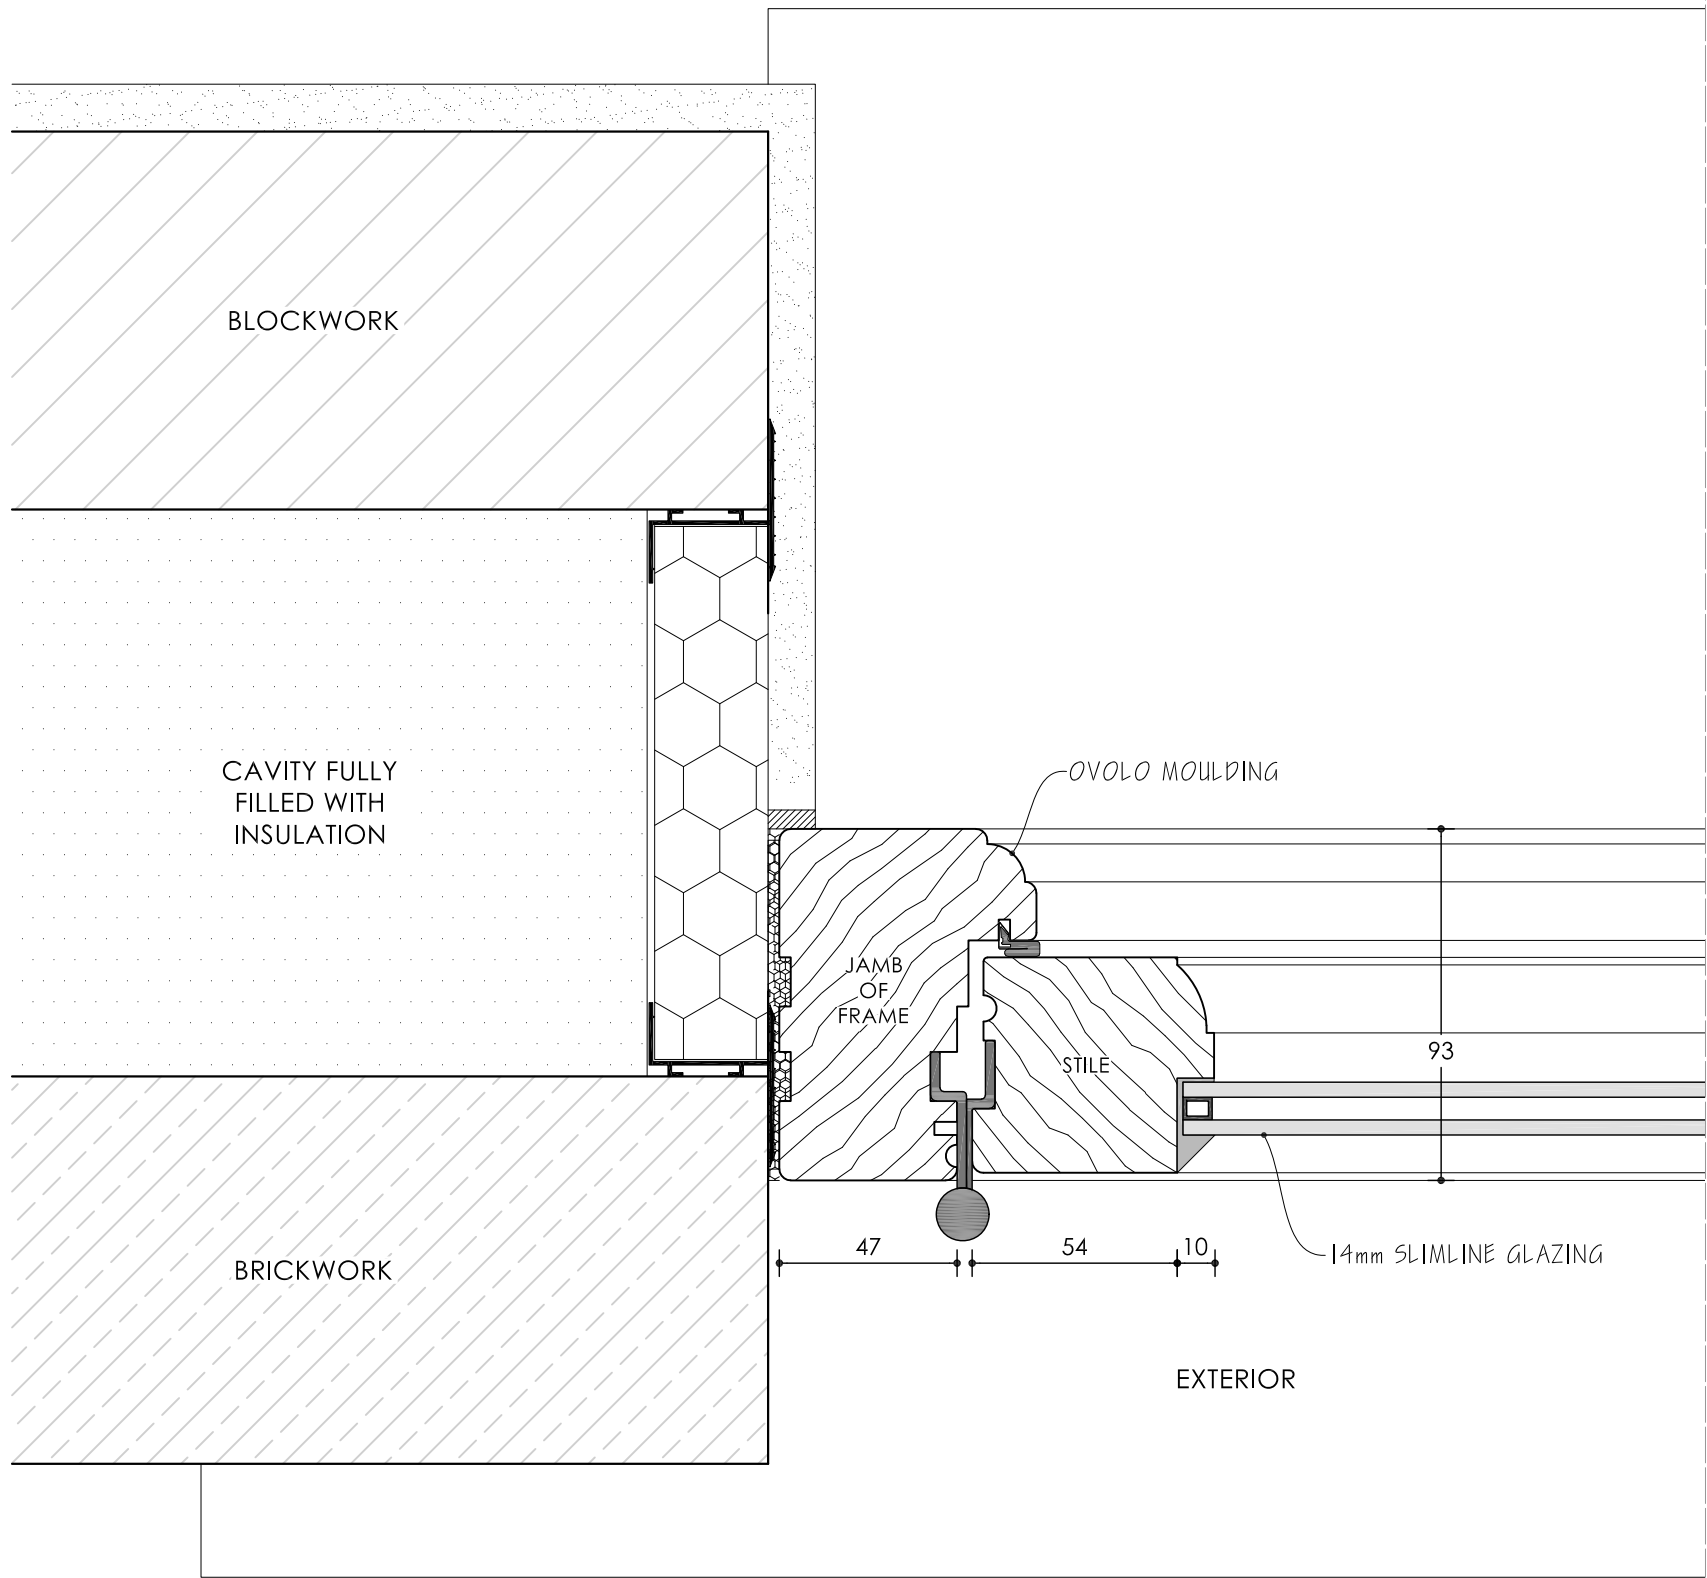

SECTION D-D JAMB

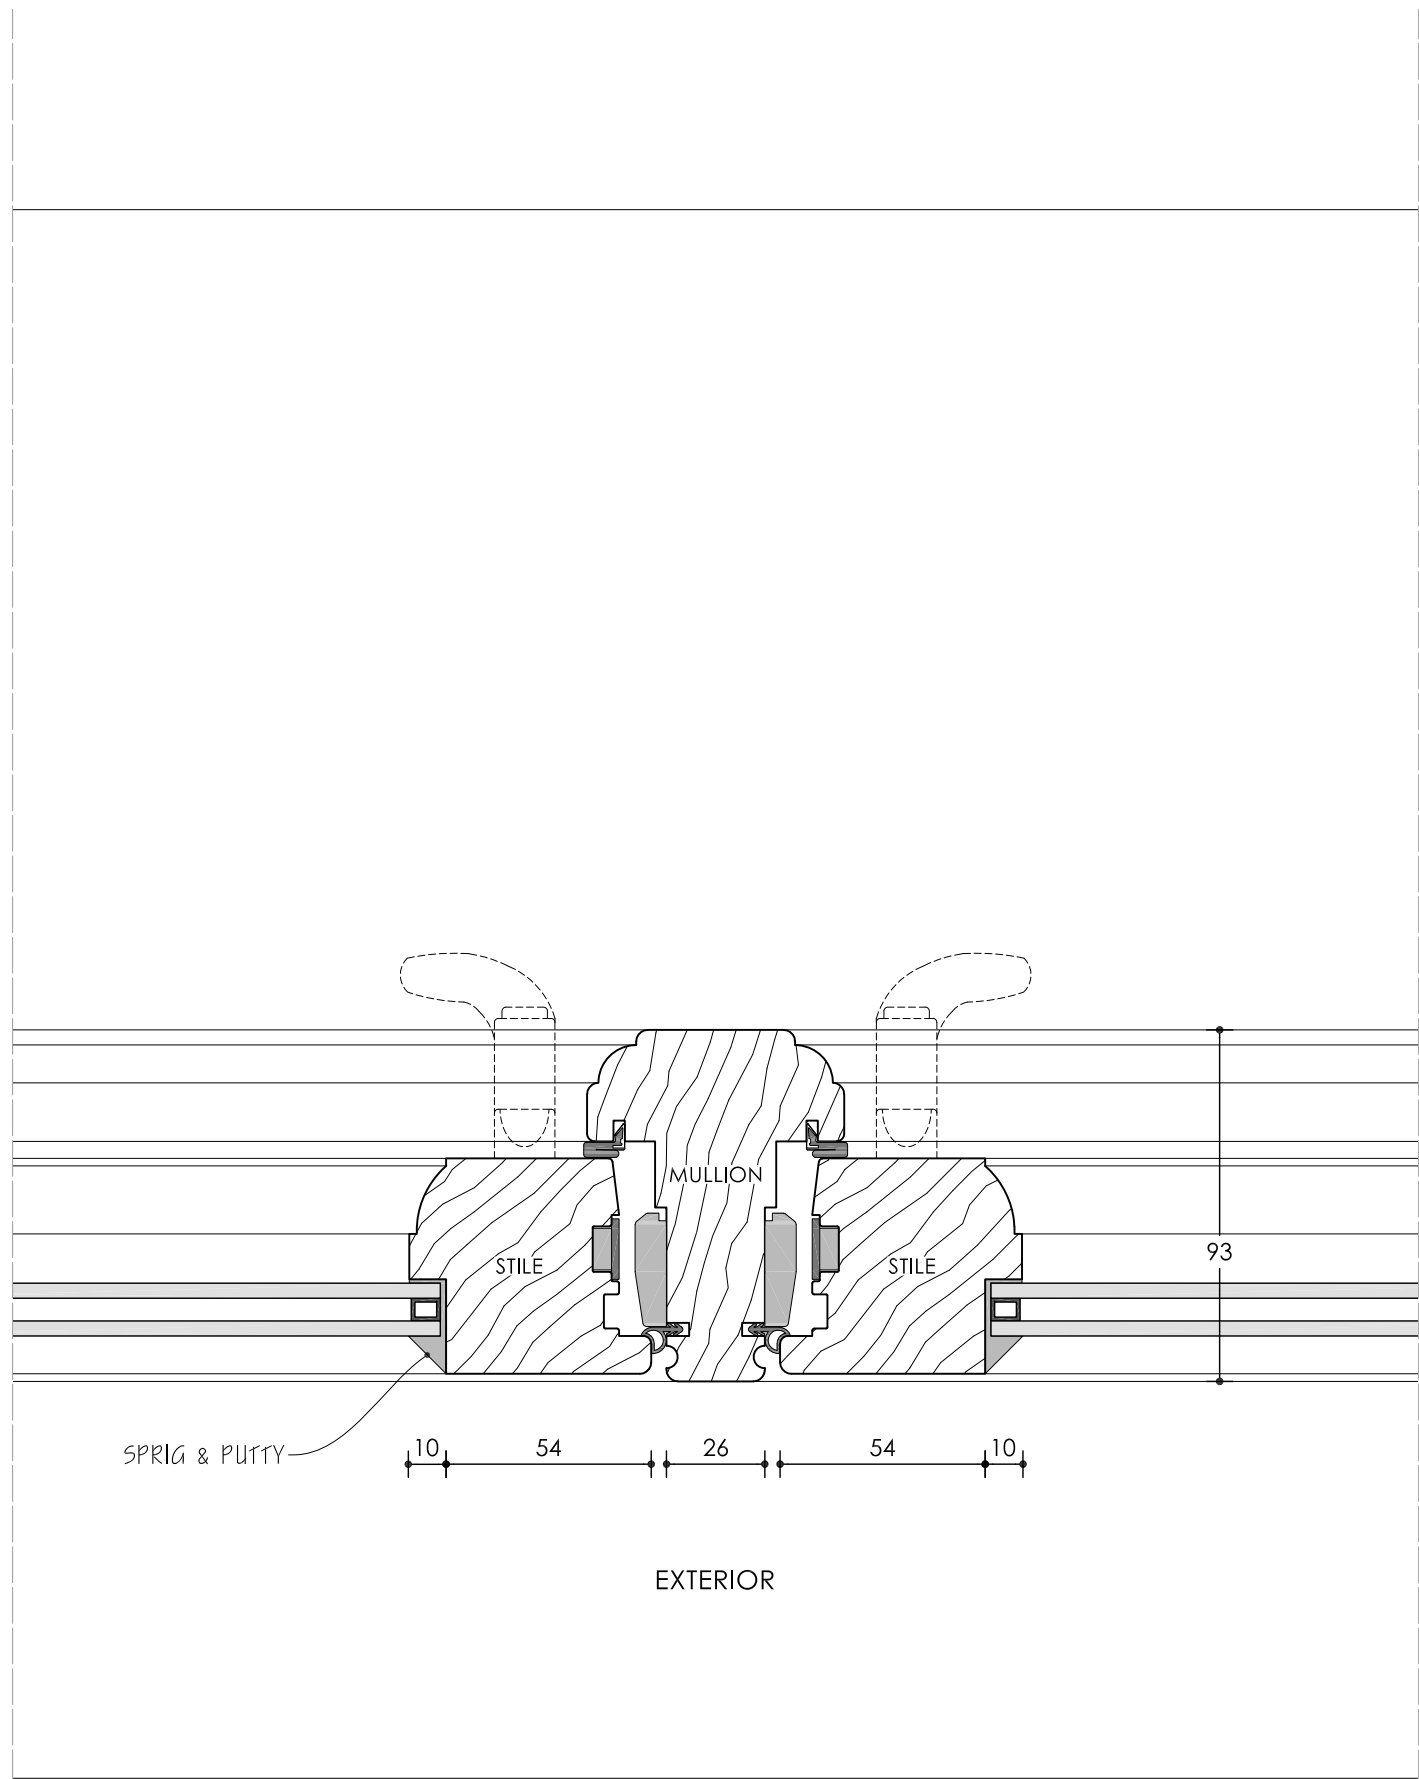

SECTION E-E MULLION

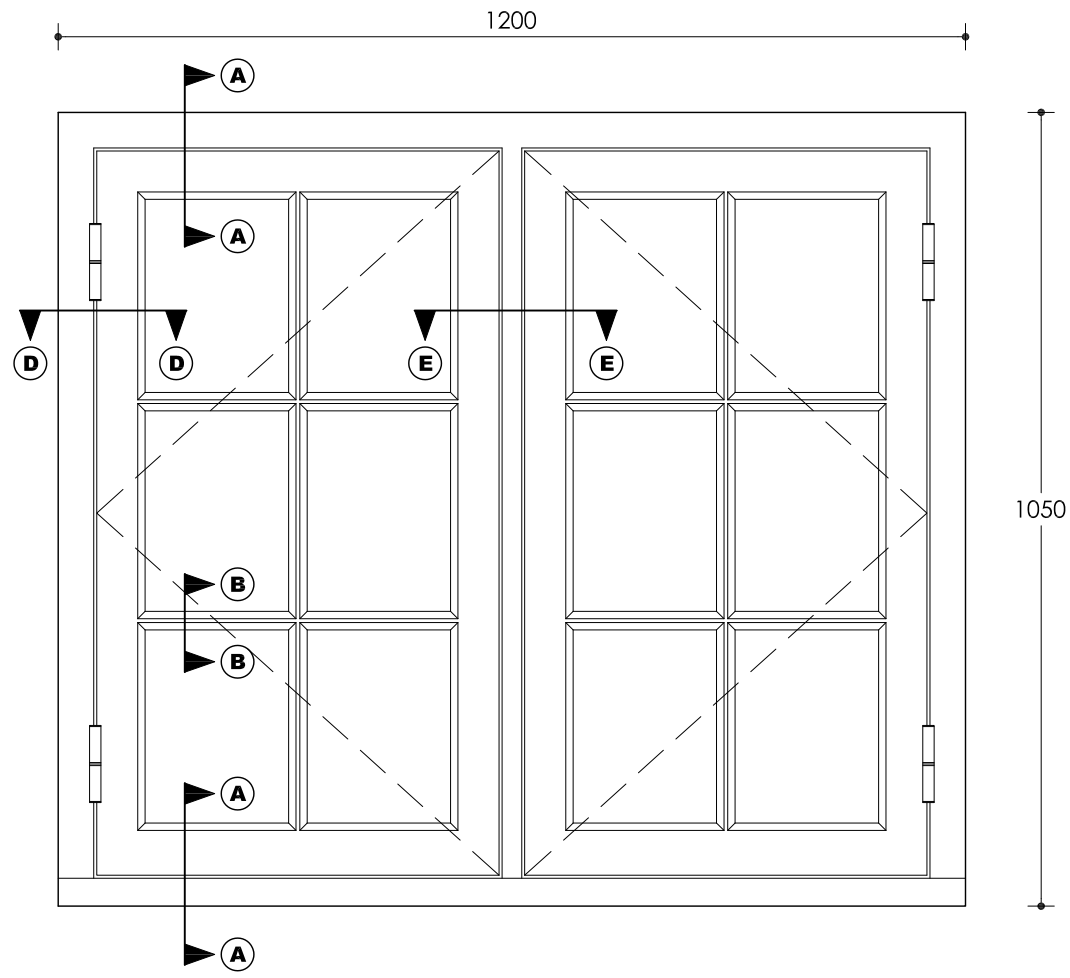

WINDOW ELEVATION MUMFORD & WOOD
'CLASSIC RANGE'

This drawing is copyright of CLARK & MASLIN Ltd and may not be copied or reproduced without permission.
Figured dimensions are to be taken in preference to scaled dimensions.
Large scale drawings to have preference to small scale drawings.
Dimensions for fixed-in items are to be checked on site prior to manufacture.

REV	DETAIL OF REVISION	BY	DATE
A	AMENDED FOR PLANNING	EM	26/01/26

PLANNING CONDITIONS

CLARK & MASLIN
Unit 5, Charlton Business Park
Crudwell Road, Malmesbury
Wiltshire, SN16 9RU
Telephone: 01666 822911
www.clarkandmaslin.co.uk
Planning Architecture Conservation

Client
MR & MRS R. SCROPE

Project
PROPOSED EXTENSION & ALTERATIONS,
HARDINGE FARM, UPPER SEAGRY,
CHIPPENHAM, SN15 5HA

Description
TIMBER CASEMENT WINDOW DETAIL

Scale
1:2 & 1:10

PG Size
A1

Drawn
-

Date
MAR '23

Drawing No
5313/150

Revision
A