


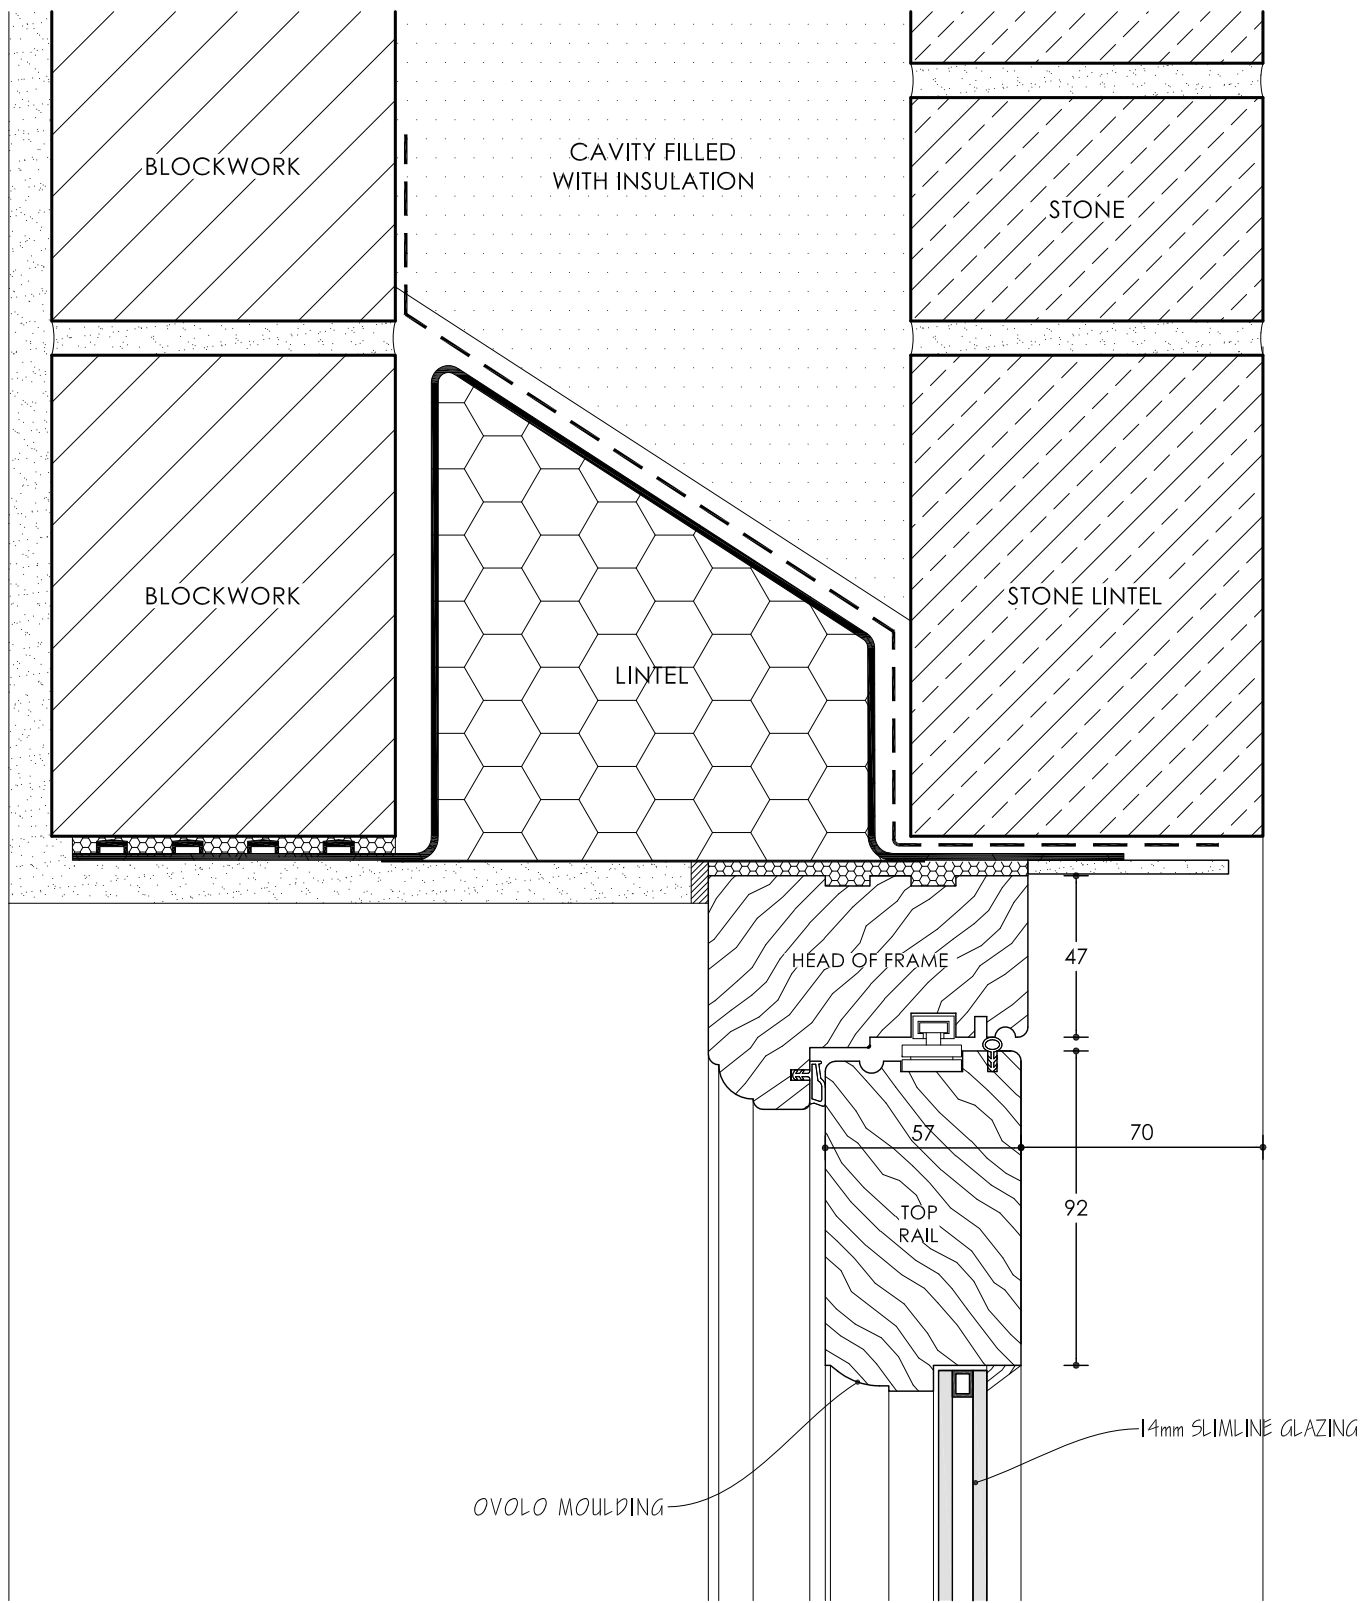


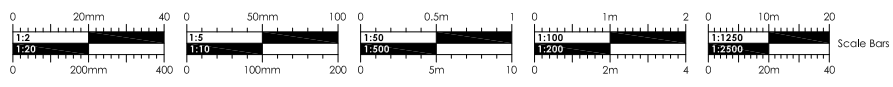


SECTION A-A - HEAD

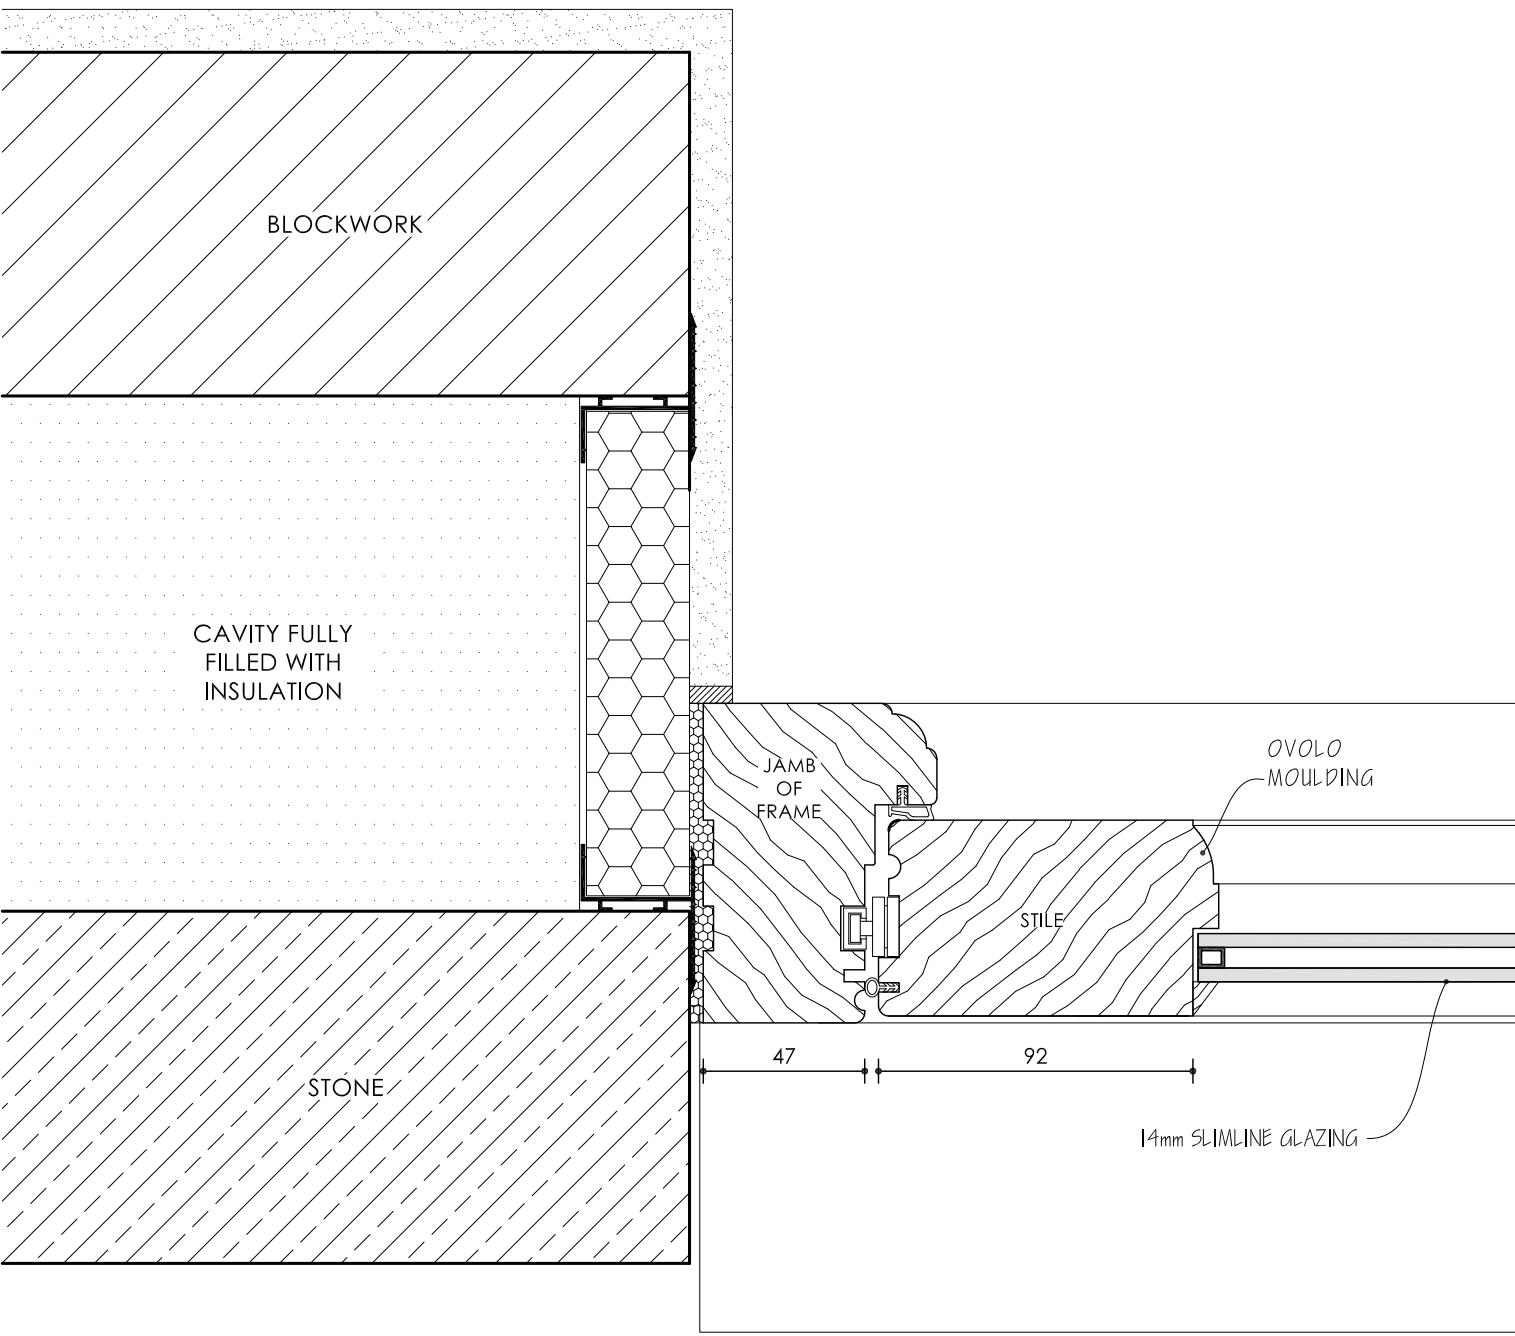


SECTION D-D - JAMB DETAIL (1:2)

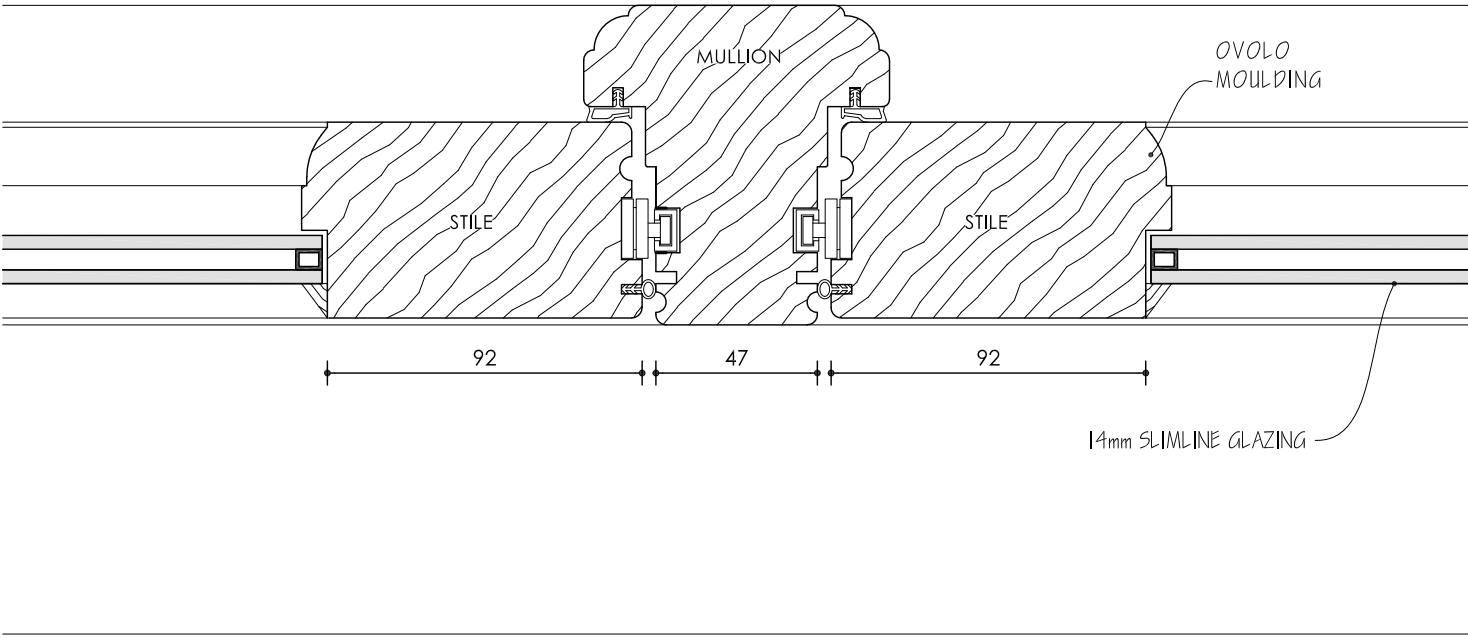


SECTION E-E - MULLION DETAIL (1:2)

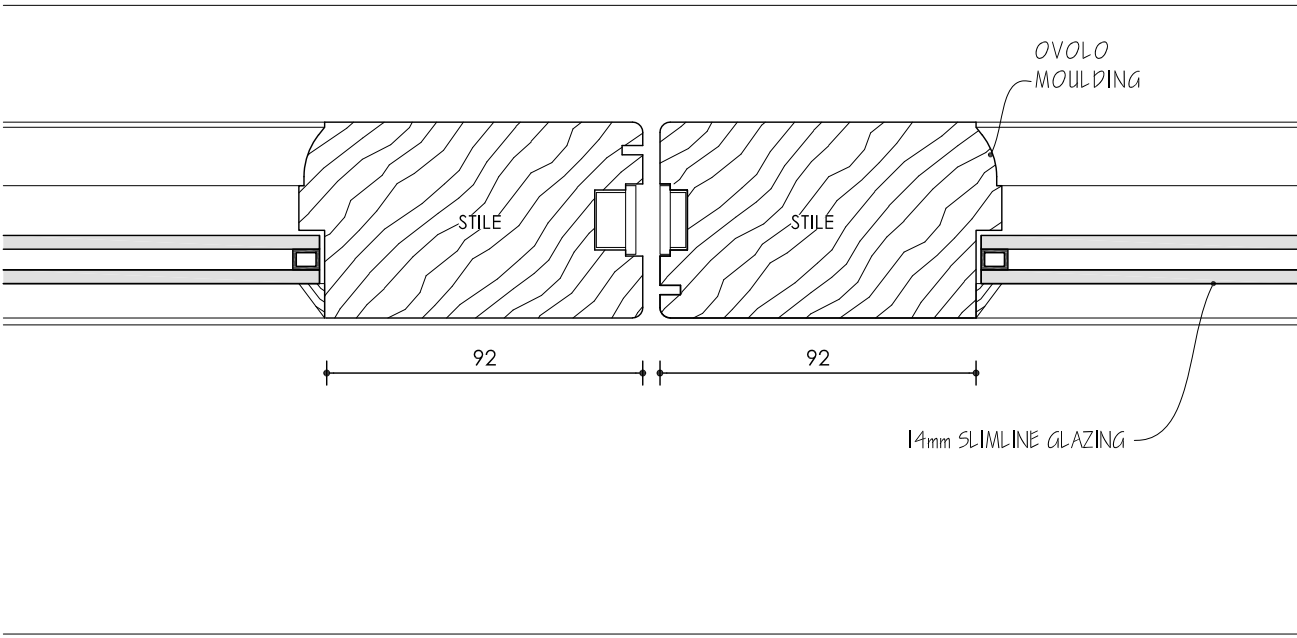


SECTION F-F - MEETING RAIL DETAIL (1:2)

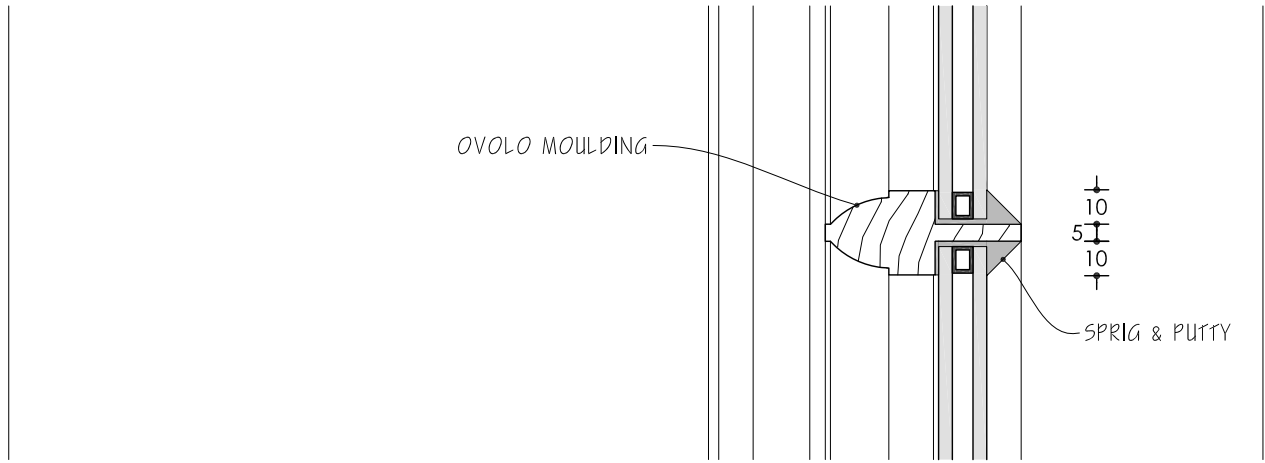

SECTION B-B - GLAZING BAR

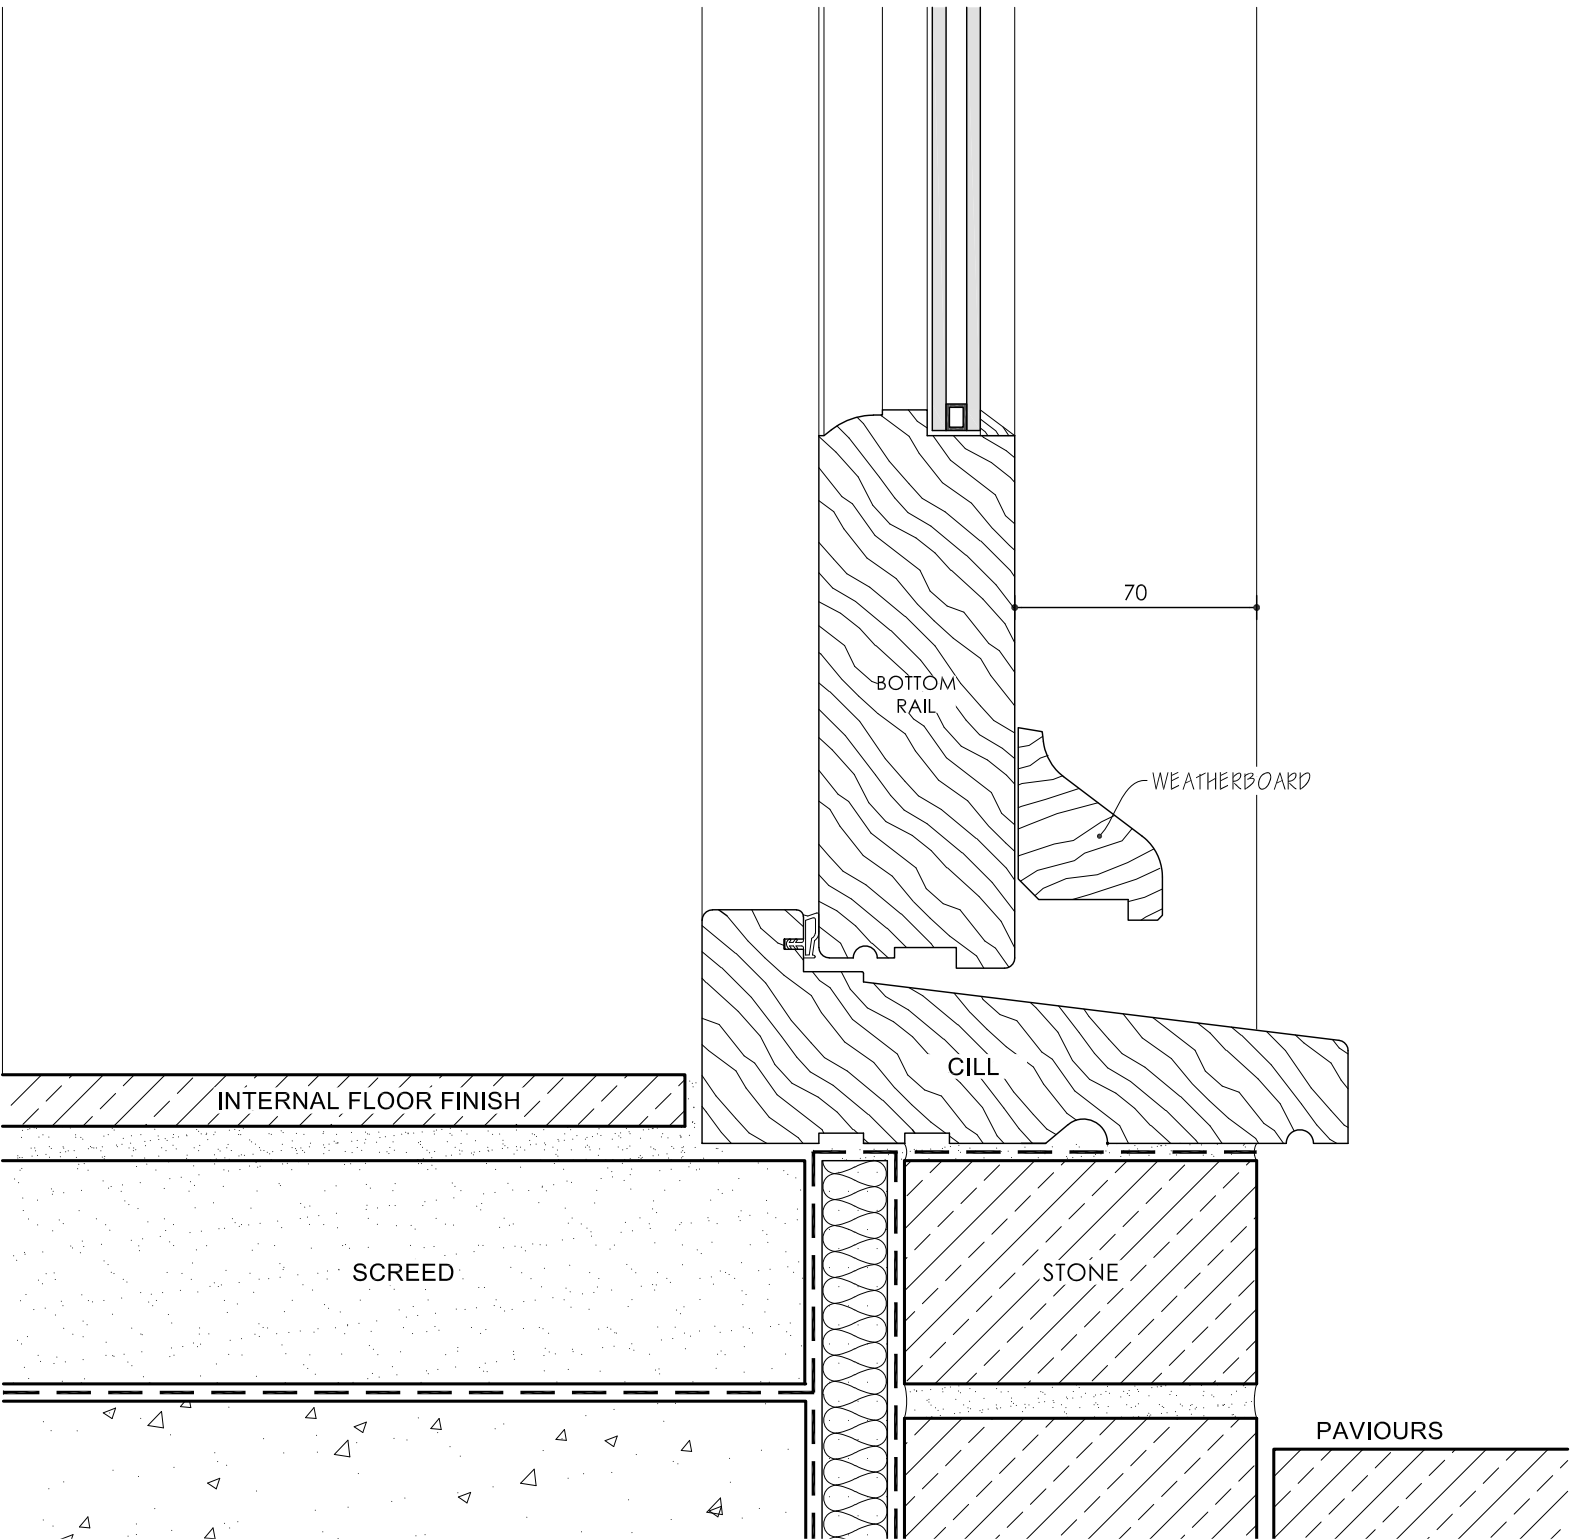

SECTION D-D - THRESHOLD

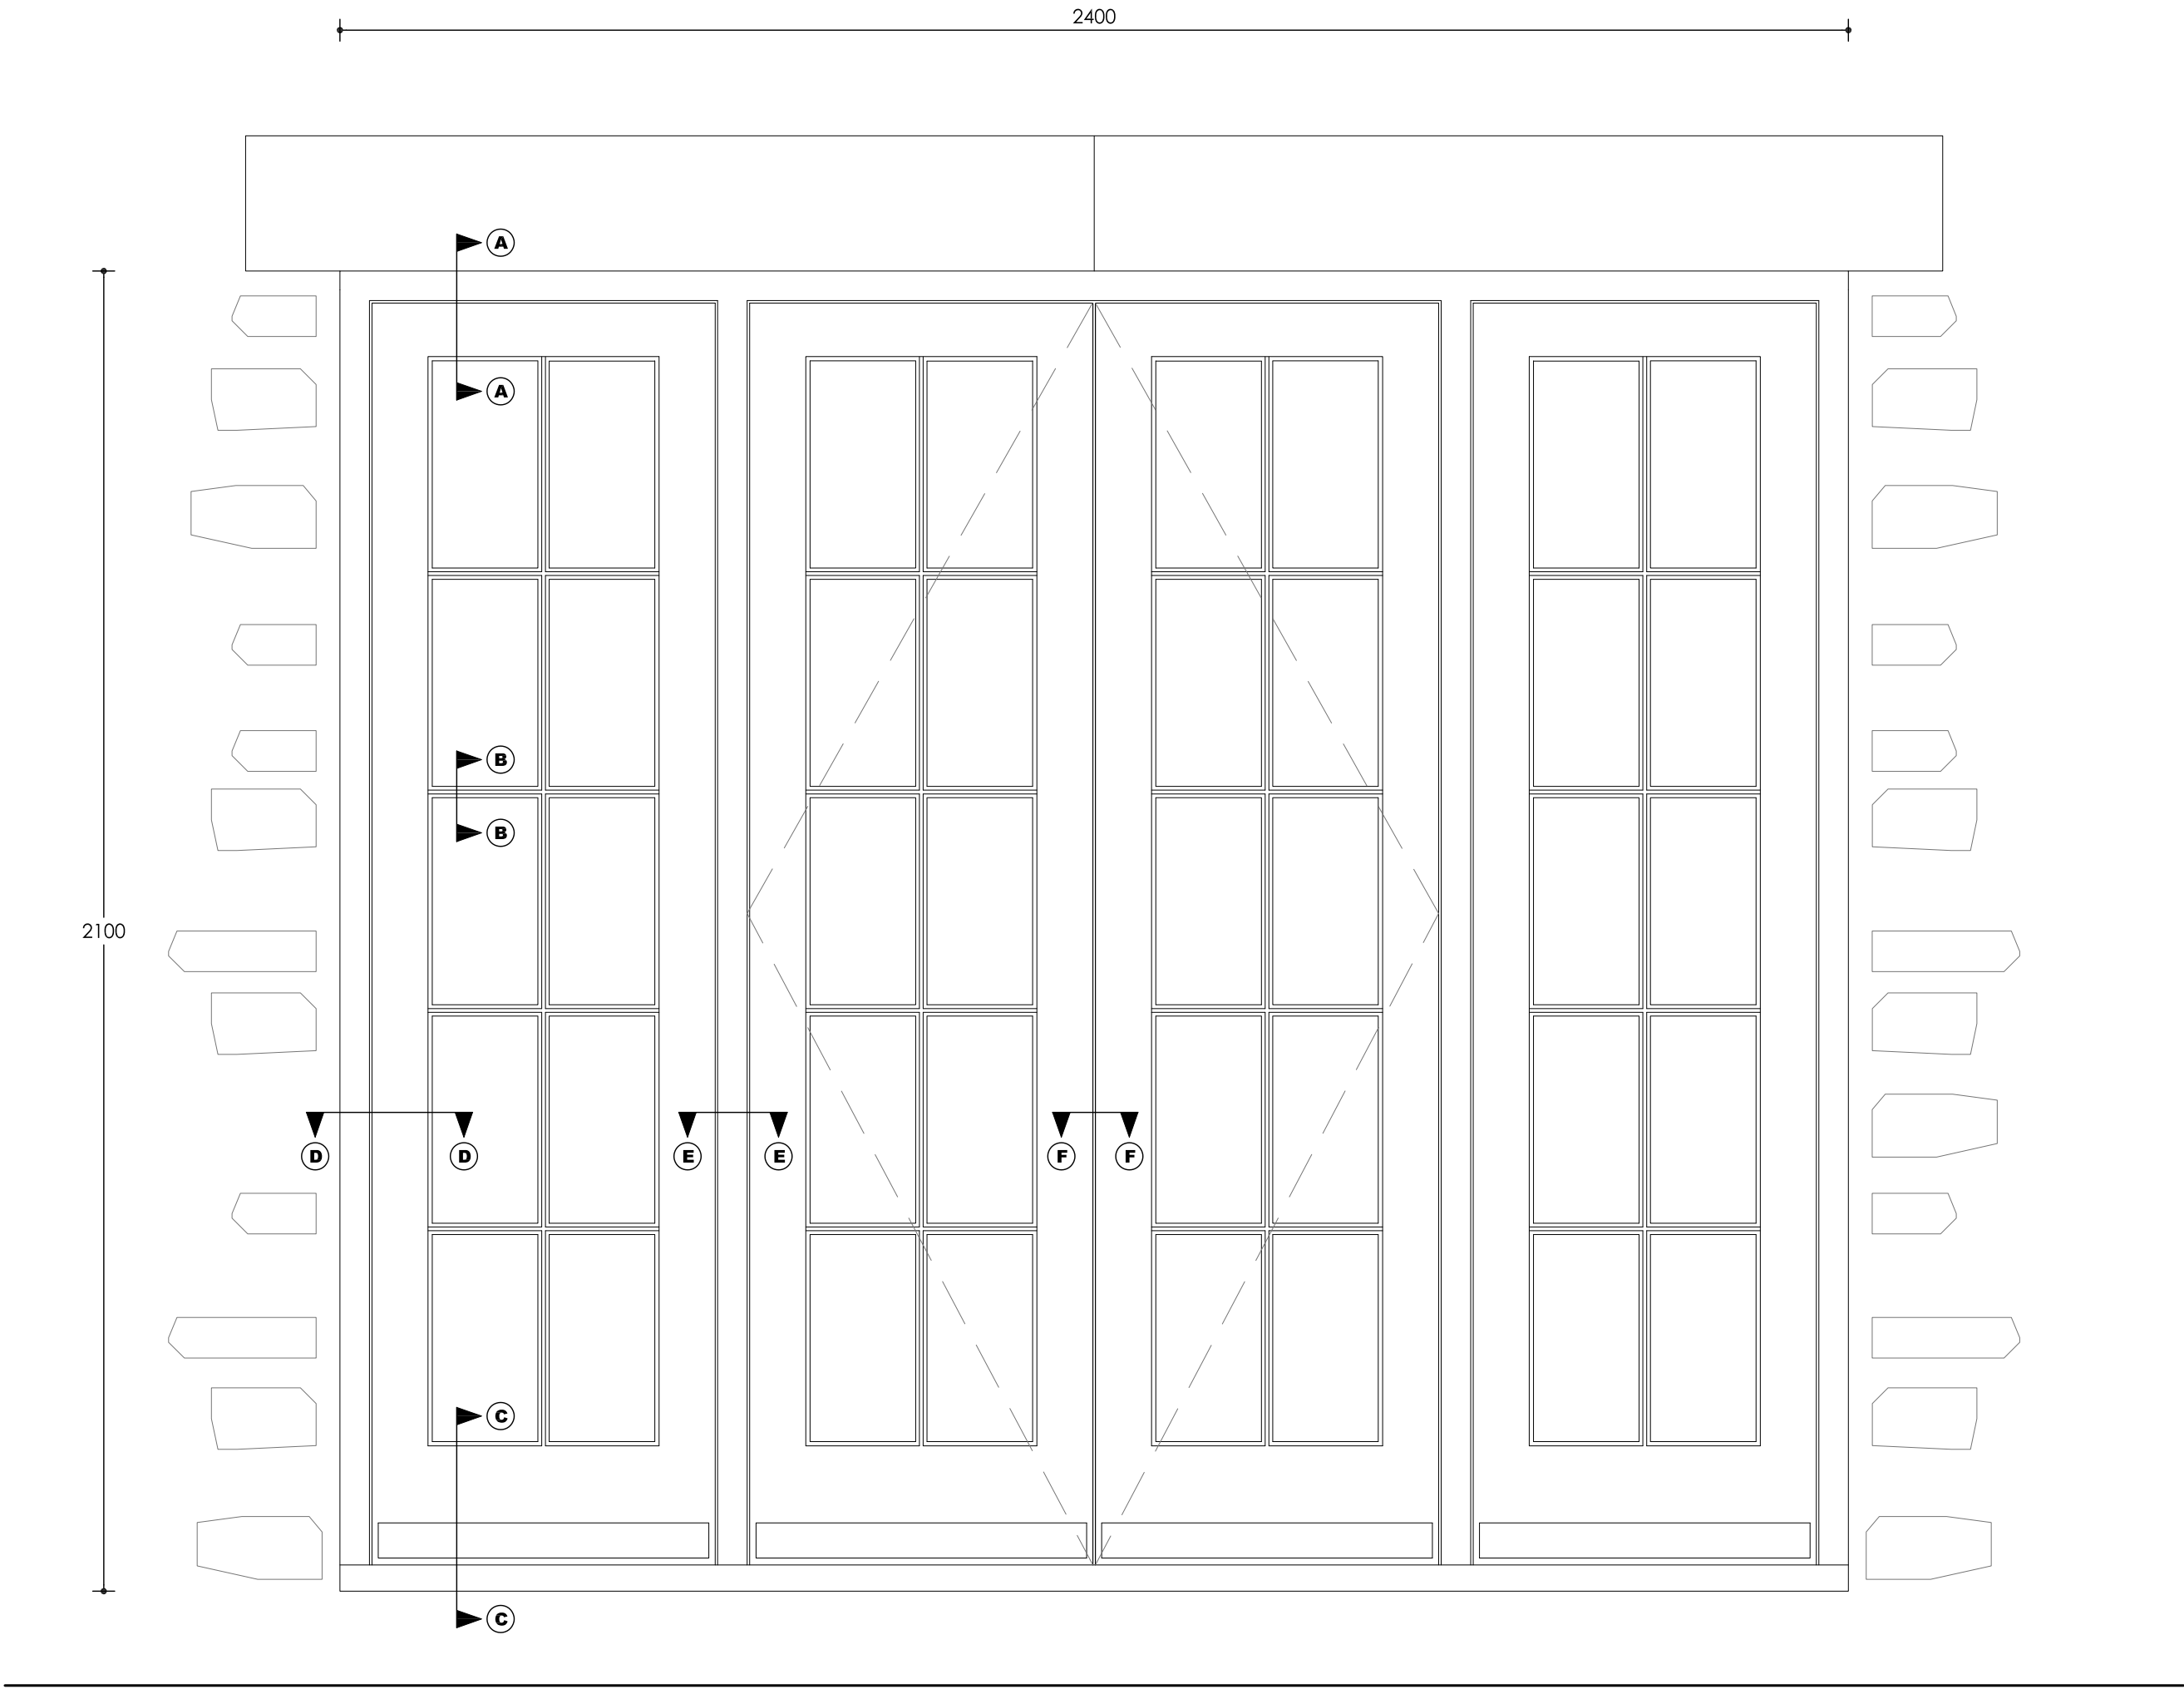

EXTERNAL TIMBER FRENCH DOORS ELEVATION

This drawing is copyright of CLARK & MASLIN Ltd and may not be copied or reproduced without permission.
Figured dimensions are to be taken in preference to scaled dimensions.
Large scale drawings to have preference to small scale drawings.
Dimensions for fixed-in items are to be checked on site prior to manufacture.

REV	DETAIL OF REVISION	BY	DATE
-----	--------------------	----	------

PLANNING CONDITIONS

CLARK & MASLIN
Unit 5, Charlton Business Park
Gridwell Road, Malmesbury
Wiltshire, SN14 9RU
Telephone: 01666 822911
www.clarkandmaslin.co.uk
Planning Architecture Conservation

Client
MR & MRS R. SCROPE

Project
PROPOSED EXTENSION & ALTERATIONS,
HARDINGE FARM, UPPER SEAGRY,
CHIPPENHAM, SN15 5HA

Description
TIMBER PATIO DOOR DETAILS

Scale 1:2 & 1:10	PG Size A1	Drawn BJ	Date MAR '23
---------------------	---------------	-------------	-----------------

Drawing No 5313/152	Revision -
------------------------	---------------