
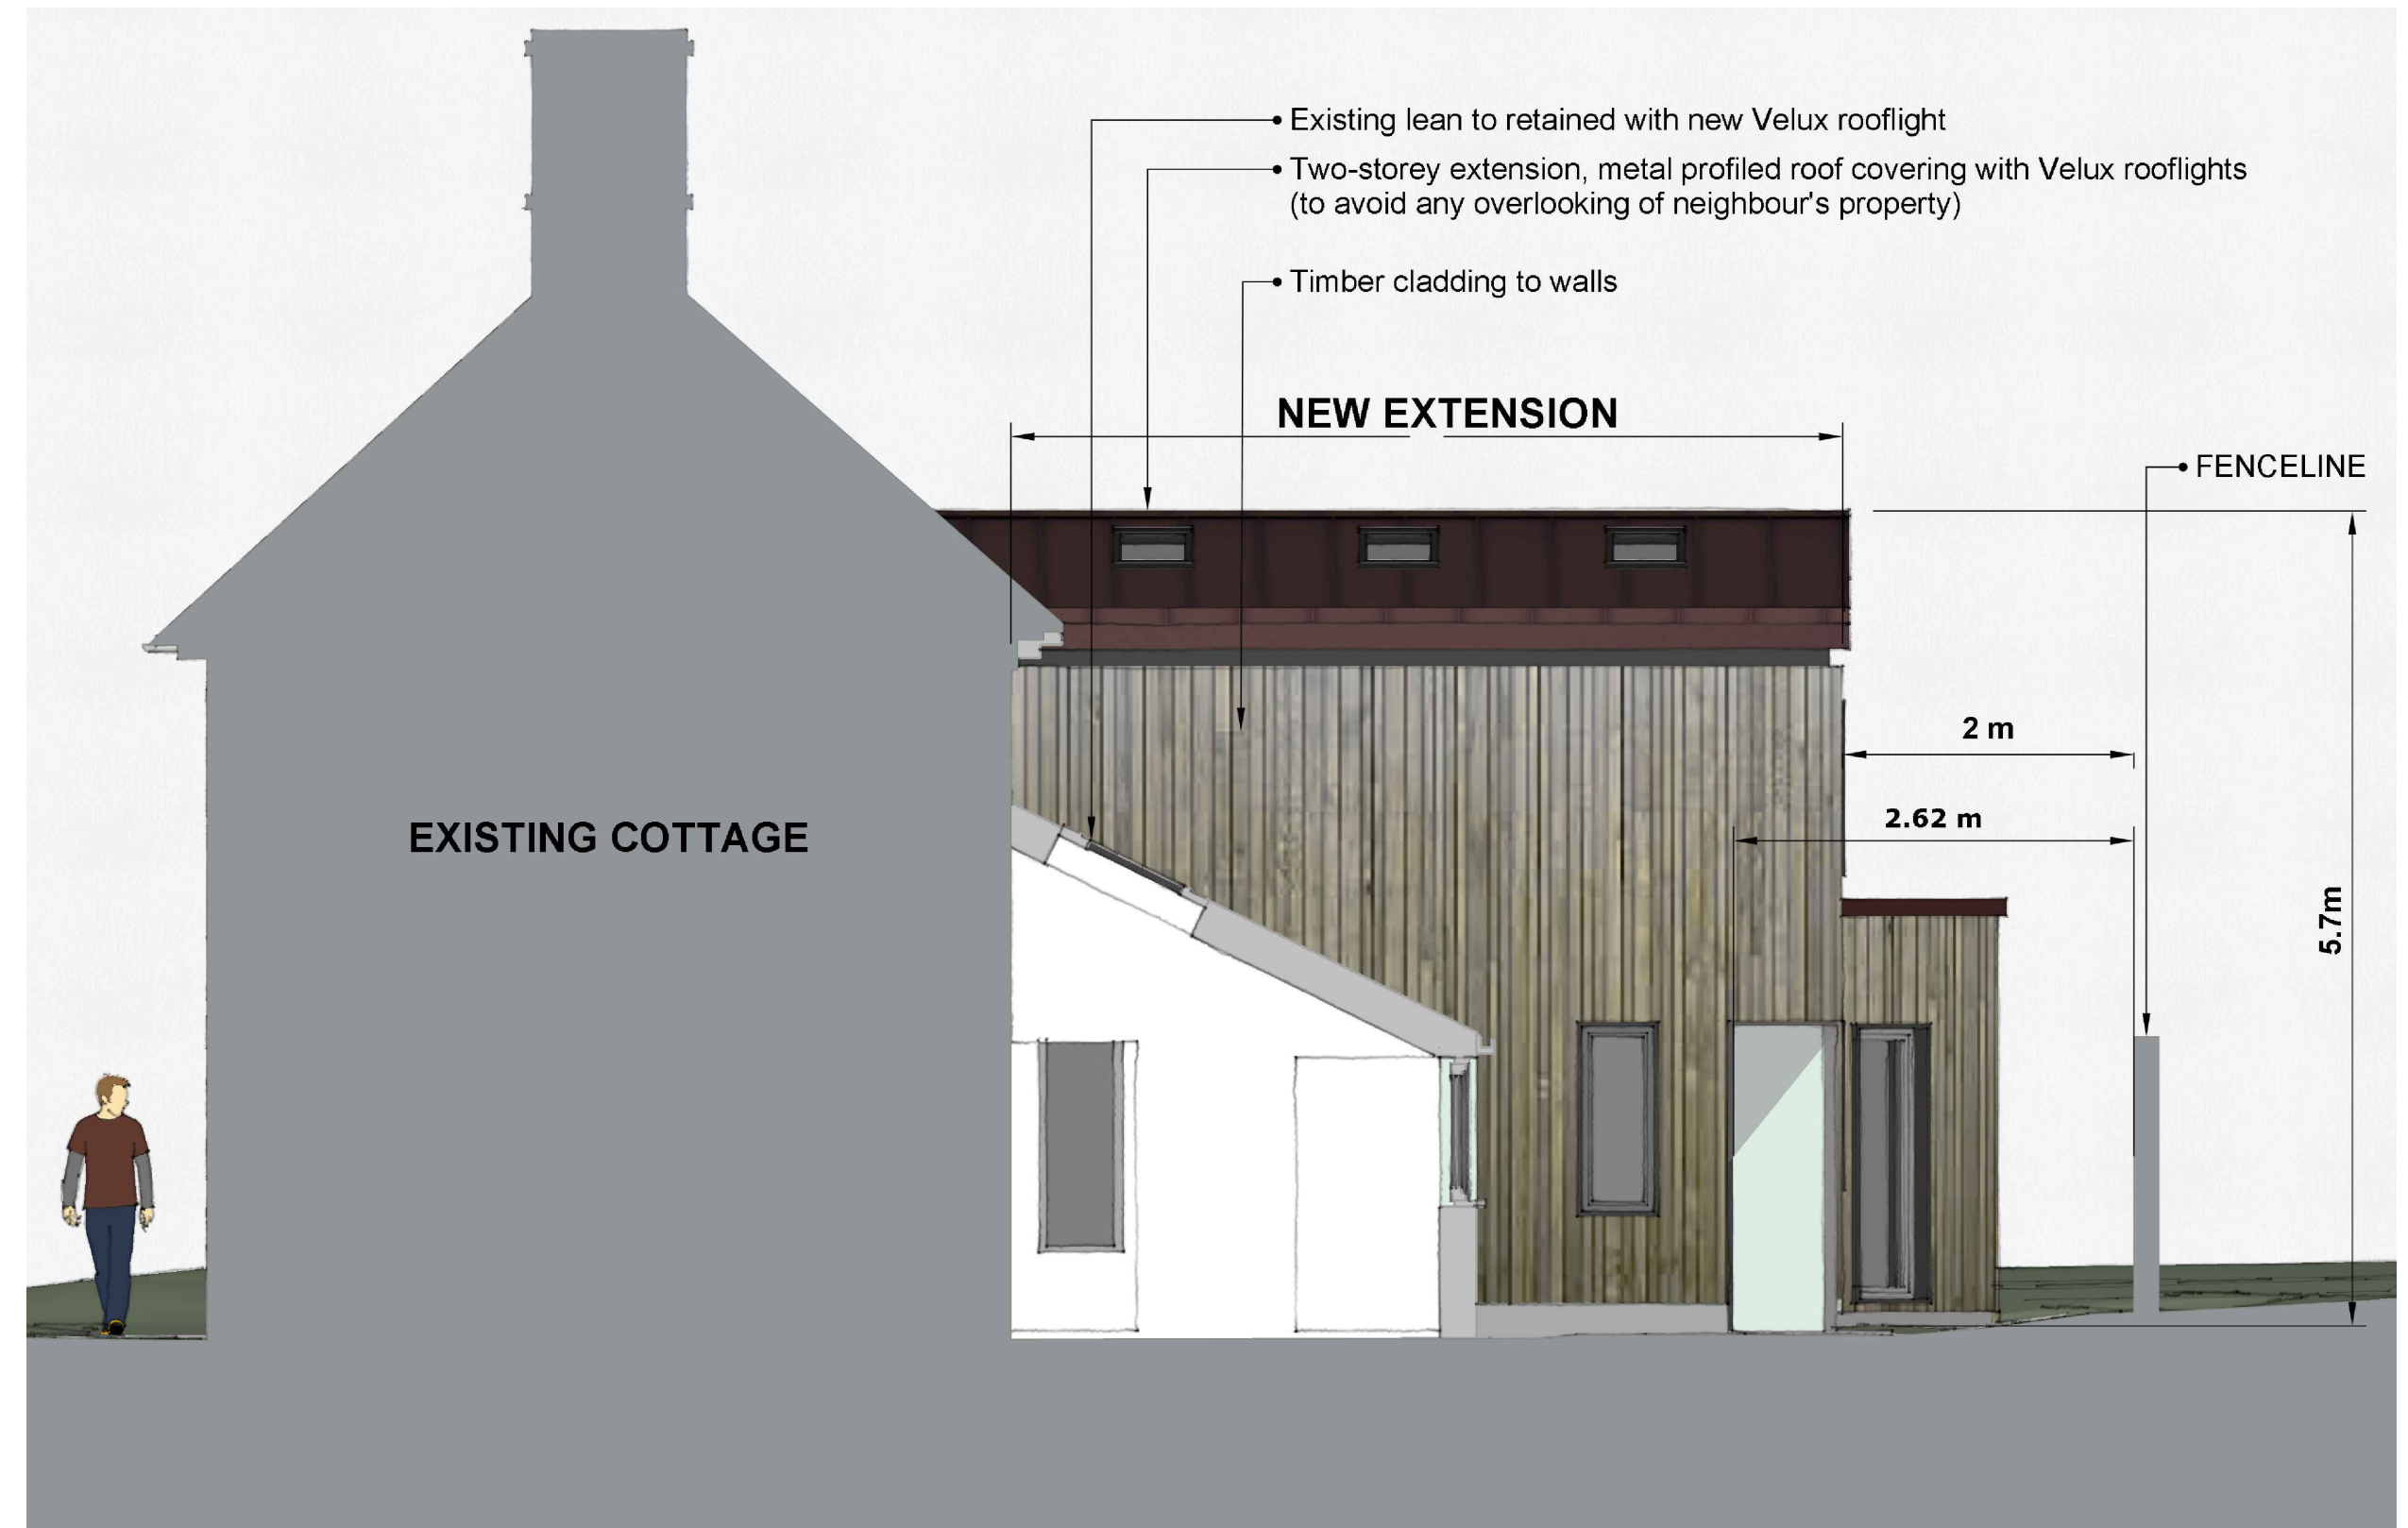


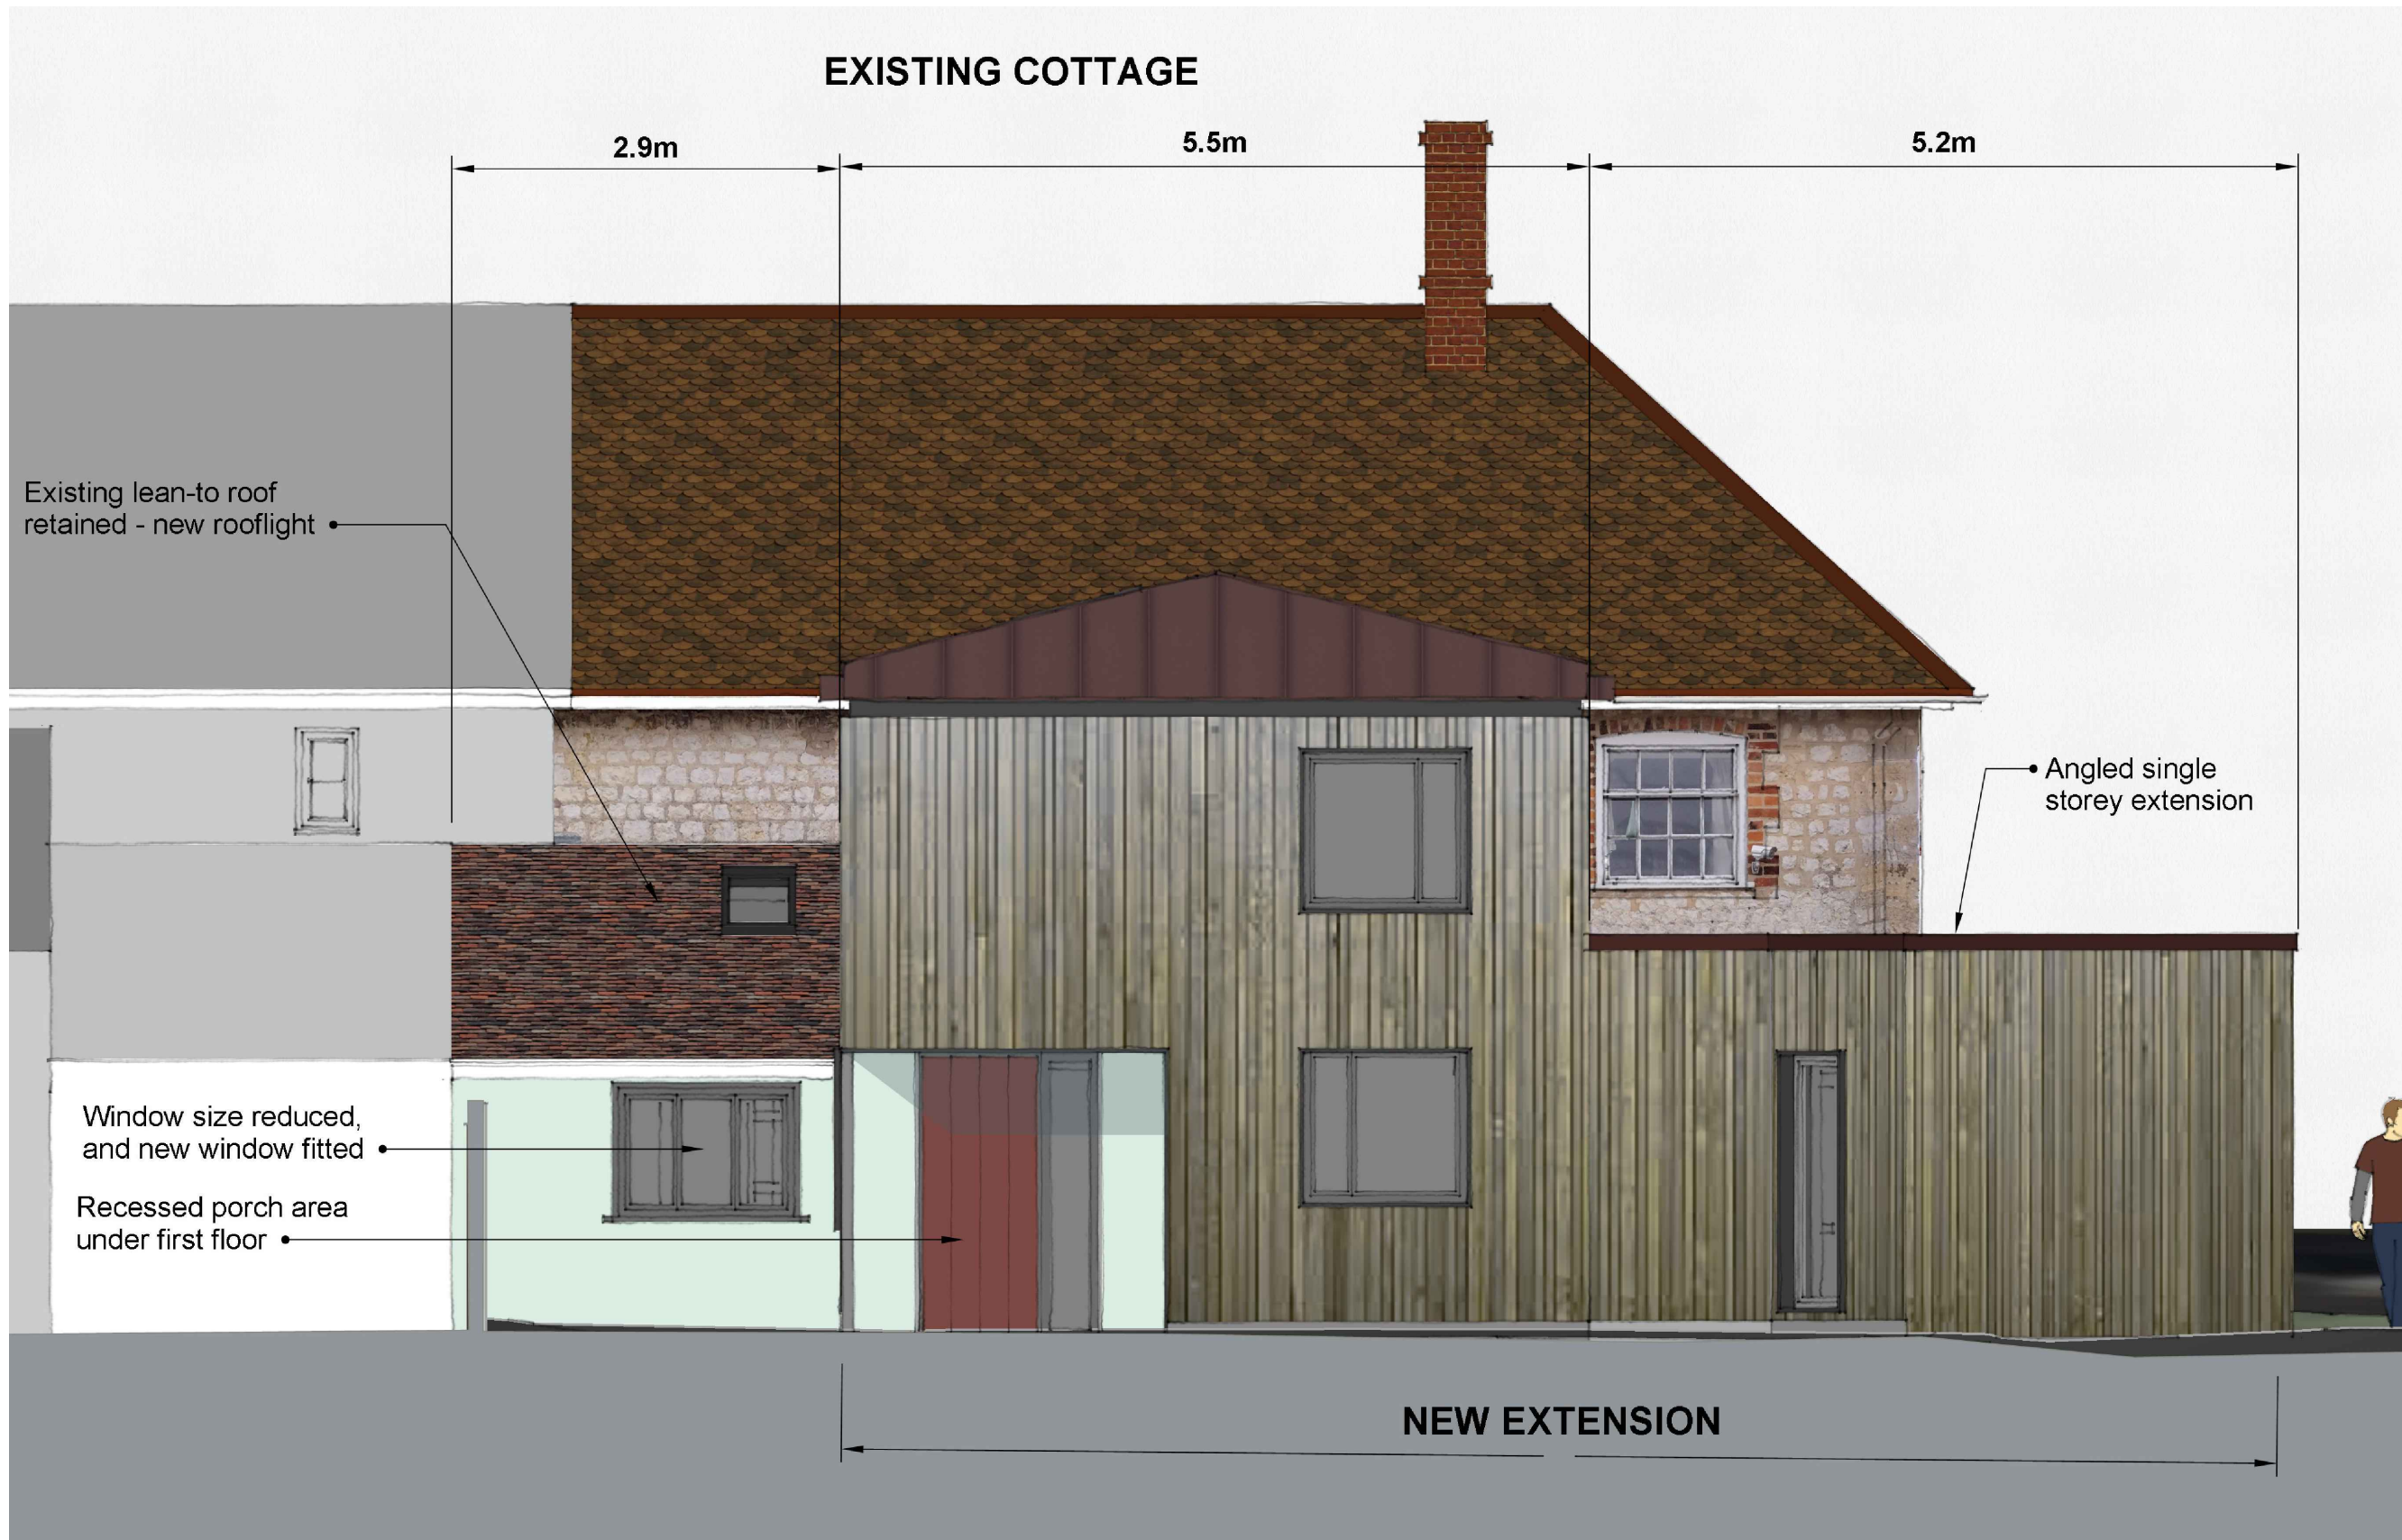


SOUTH

WEST

ELEVATIONS AS PROPOSED

Scale: 1:50 @ A1, 1:100 @ A3

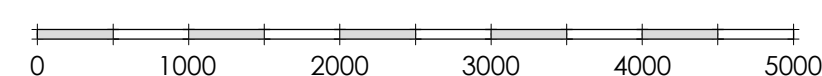

Revision:

Corton Glebe Cottage

Upton Lovell, BA12 0JW
For C Kemp & A Bridgewater

Proposed Extension,
alterations and
replacement garage

ELEVATIONS AS PROPOSED

Date: Jan 2026	Scale: 1:50 @ A1	Drawn: JEK
-------------------	---------------------	---------------

Drawing No. 23-03-006	Status 2	Revision *
--------------------------	-------------	---------------



01722 741683
admin@affinityarchitects.co.uk
Affinity Architects Ltd. Reg no. 10500199