




W E S T



E A S T

S I T E E L E V A T I O N S A S P R O P O S E D

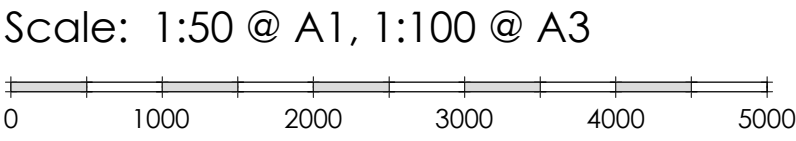

Revision:

Corton Glebe
Cottage
Upton Lovell , BA12 0JW
For C Kemp & A Bridgewater

Proposed Extension,
alterations and
replacement garage

SITE ELEVATIONS
AS PROPOSED

Date: Jan 2026	Scale: 1:50 @ A1 1:100@ A3	Drawn: JEK
Drawing No. 23-03-007	Status 2	Revision *

**Affinity
Architects**
43 Albany Road Salisbury Wiltshire SP1 3YQ

01722 741683
admin@affinityarchitects.co.uk
Affinity Architects Ltd. Reg no: 08887699

©This drawing may not be reproduced without prior knowledge and consent of Affinity Architects