
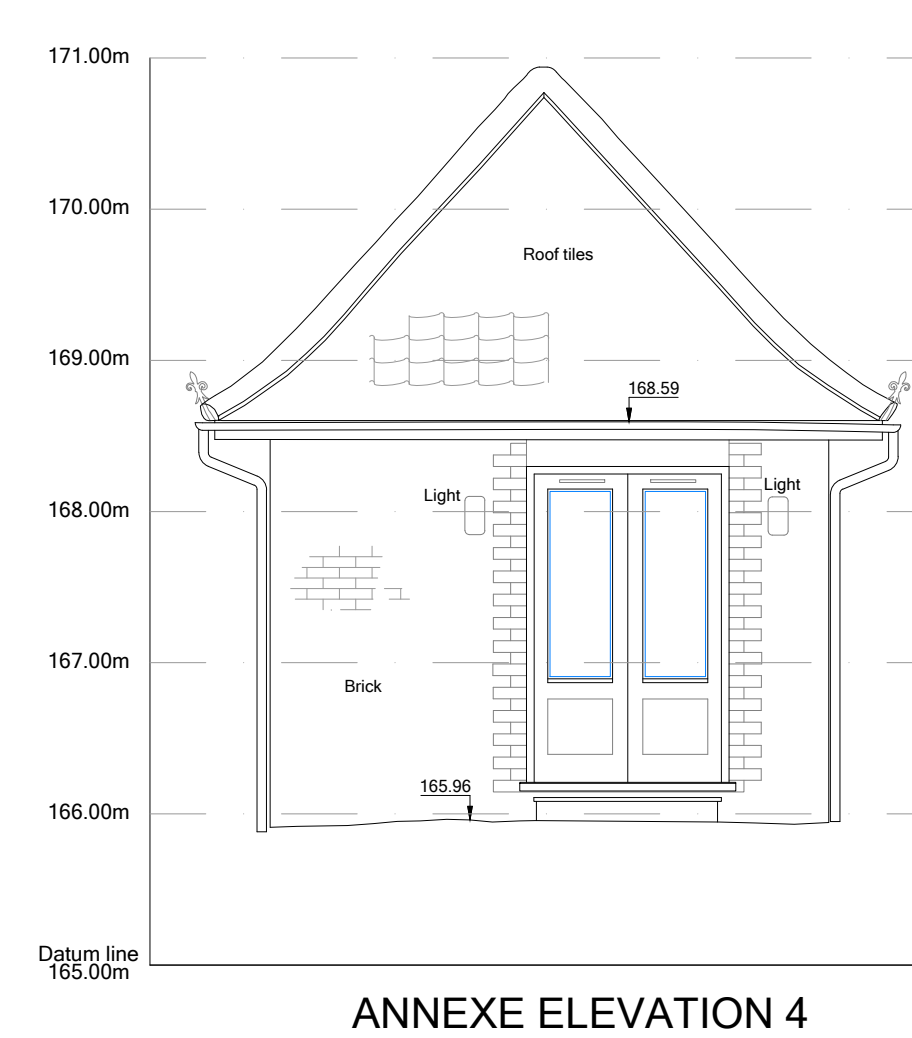
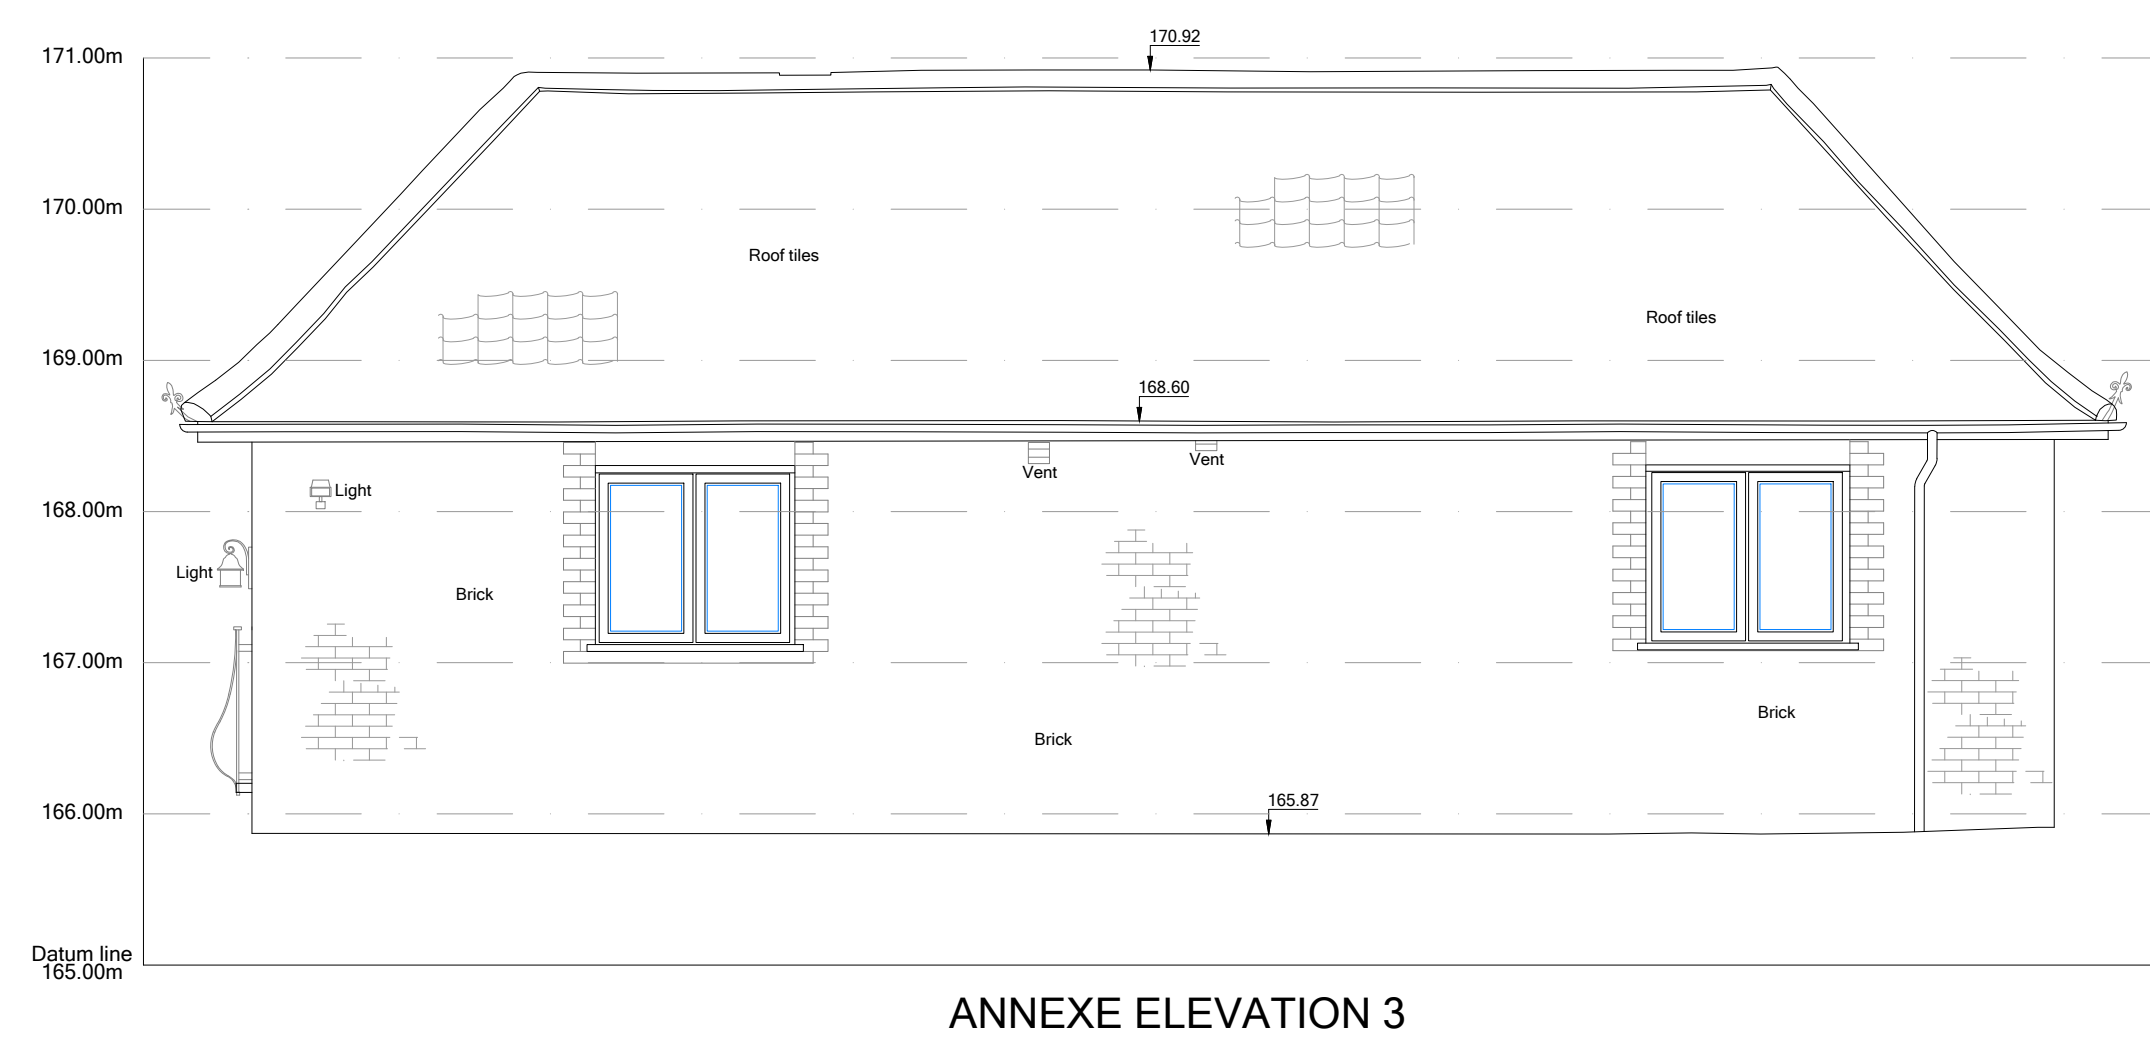
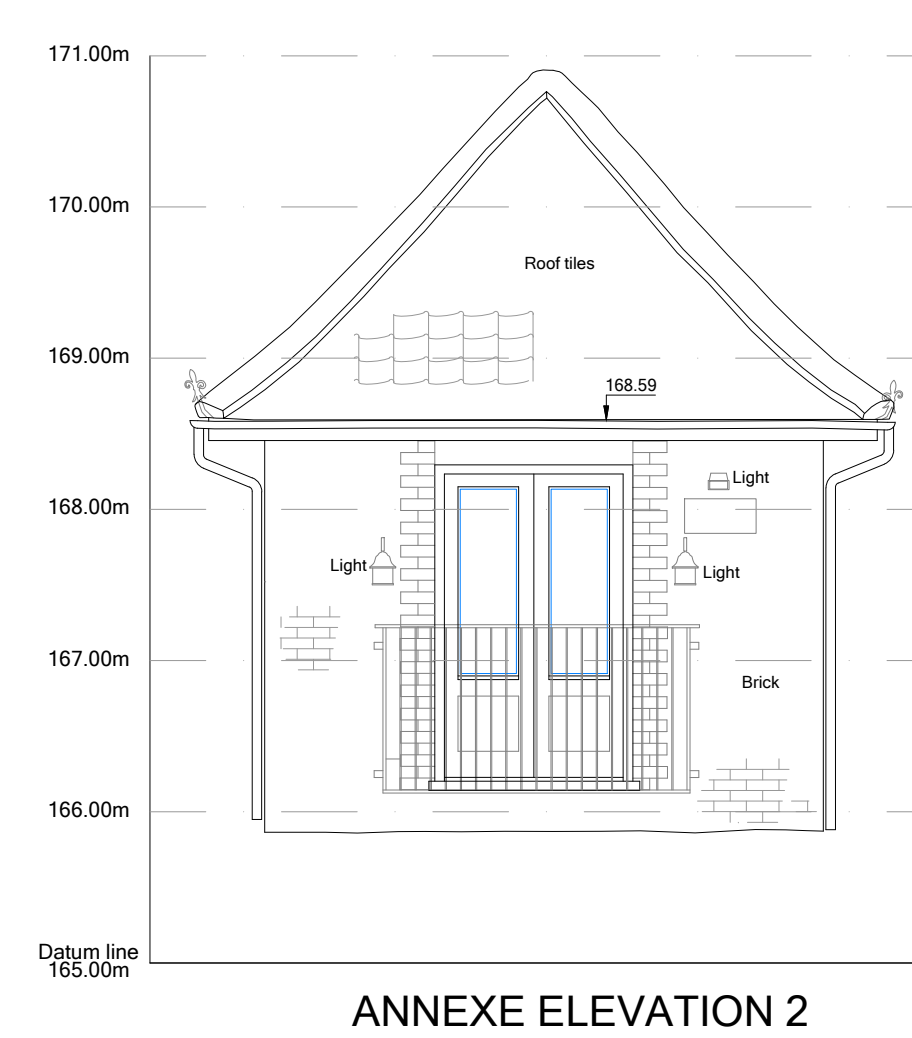
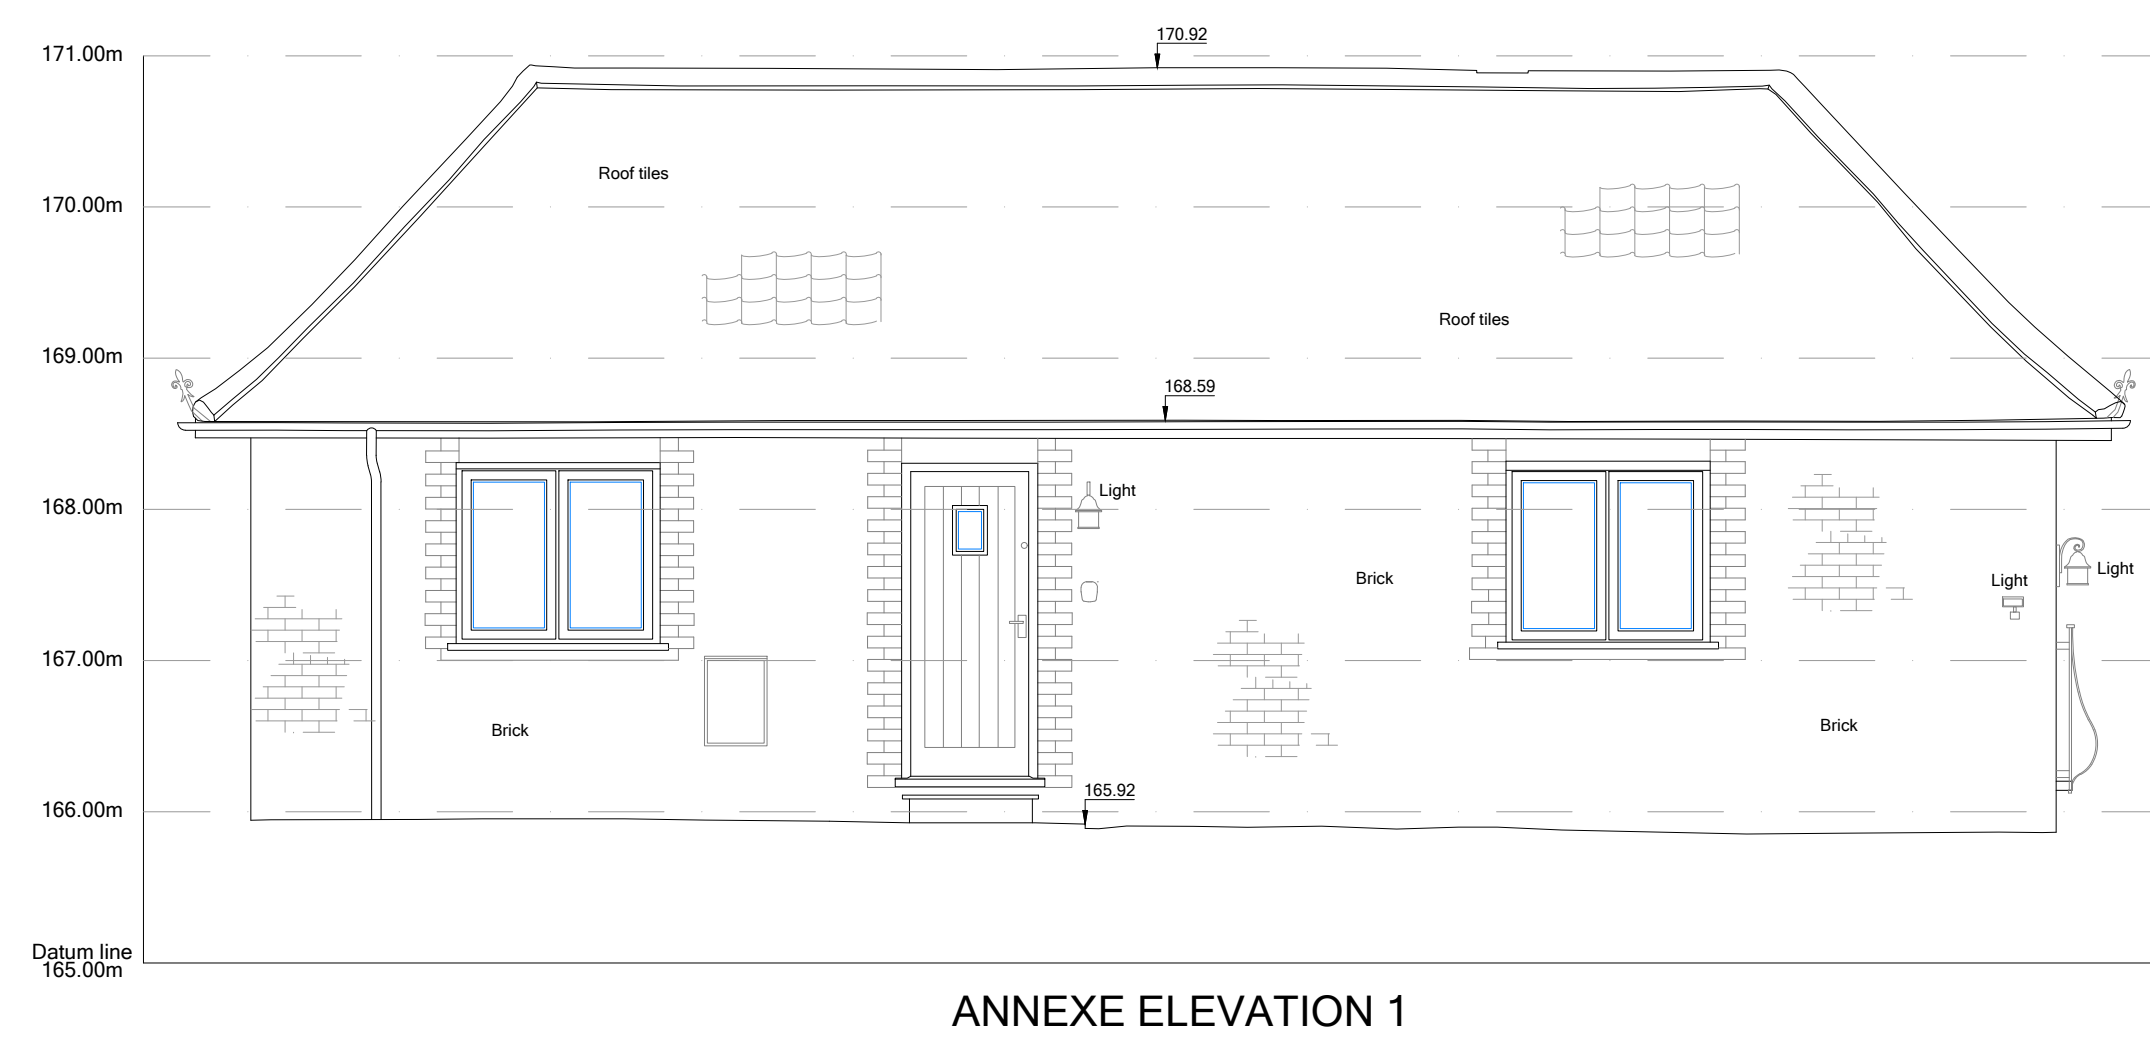
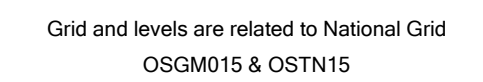
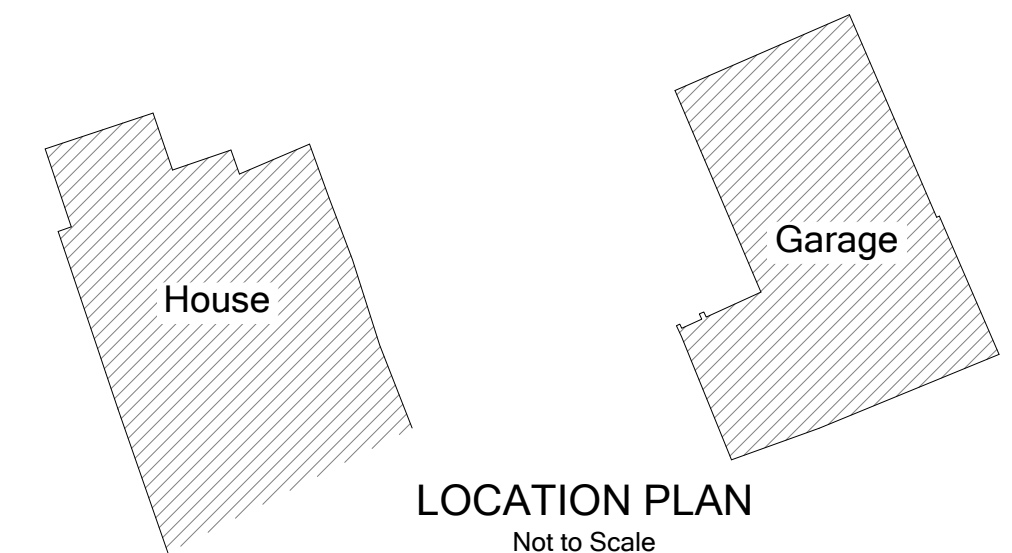
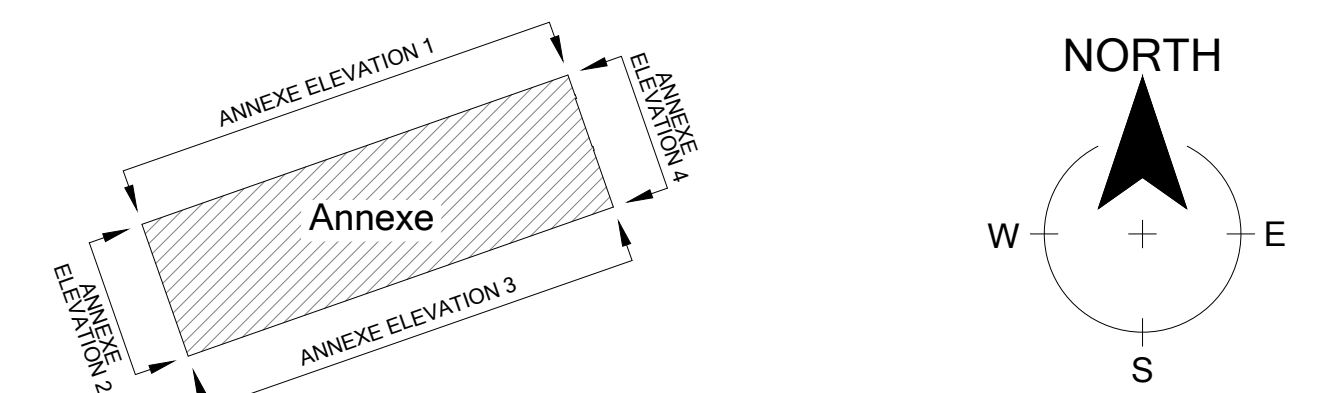


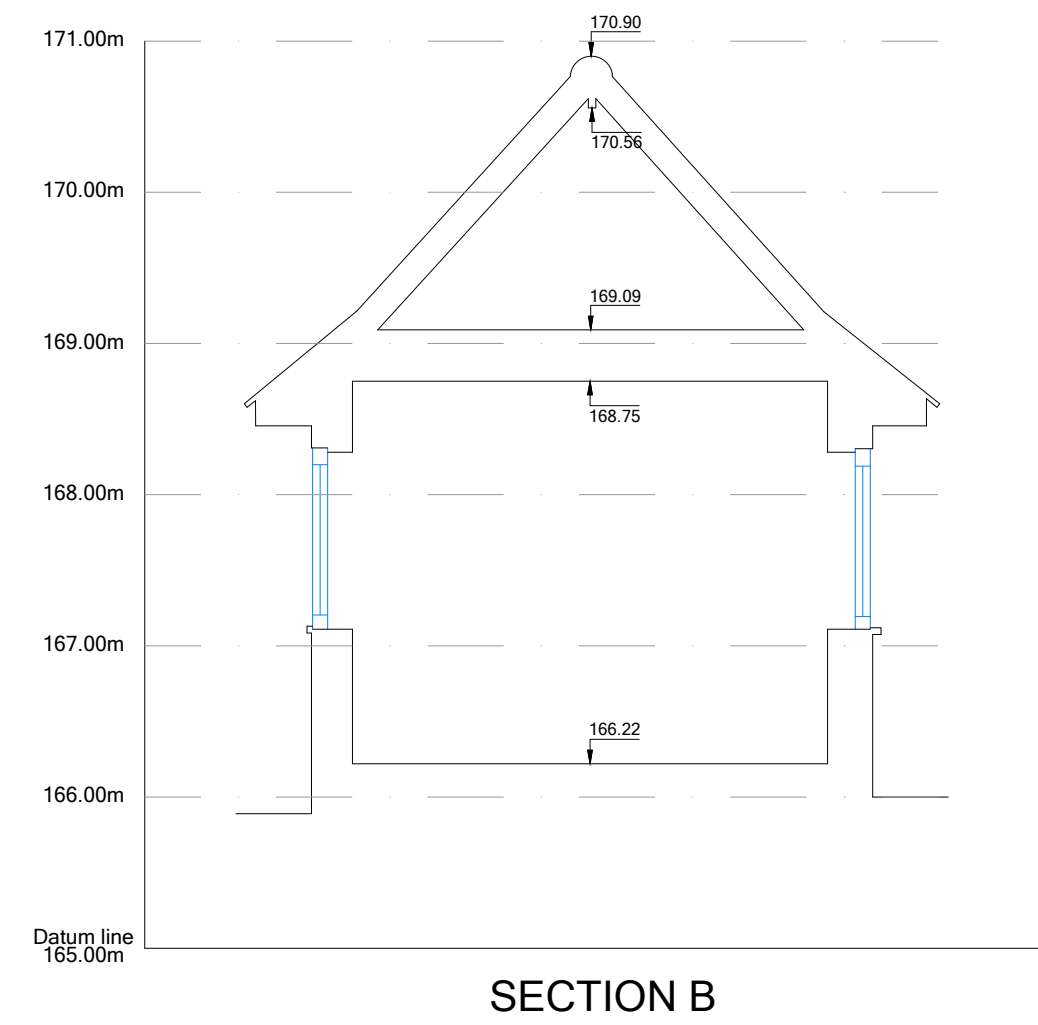

NOTES

Level Datum: Local Datum / OS National Grid OSGM15

Grid Orientation: Local Datum / OS National Grid OSTN15

Scale Factor: Scale Factor 1

Scale Factor 1 is based on a true OS National Grid co-ordinate at:
S1 423006.550,161439.133,160.423

The contractor is to check and verify all critical dimensions and levels before work starts.

Every effort is made to identify all visible above ground features. However, it may be possible that certain features are obscured at the time of survey.



Unit 59, Shrivenham Hundred Business Park
Watchfield, Swindon, Wiltshire, SN6 8TY
EMAIL : admin@brunelsurveys.com
WEB : www.brunelsurveys.com
TEL : 01793 784700

CLIENT

A L Associates Ltd.

JOB TITLE

113 High Street
Burbage
SN8 3AA

Annexe Elevatio

Annexe Elevations

REVISIONS

SCALE

A1 Sheet @ 1 to 50

DATE	Nov 2023
------	----------

SURVEYED BY SH

DRAWN BY SH

CHECKED BY SH

DRAWING No.

25209-50-03ANNEXE