


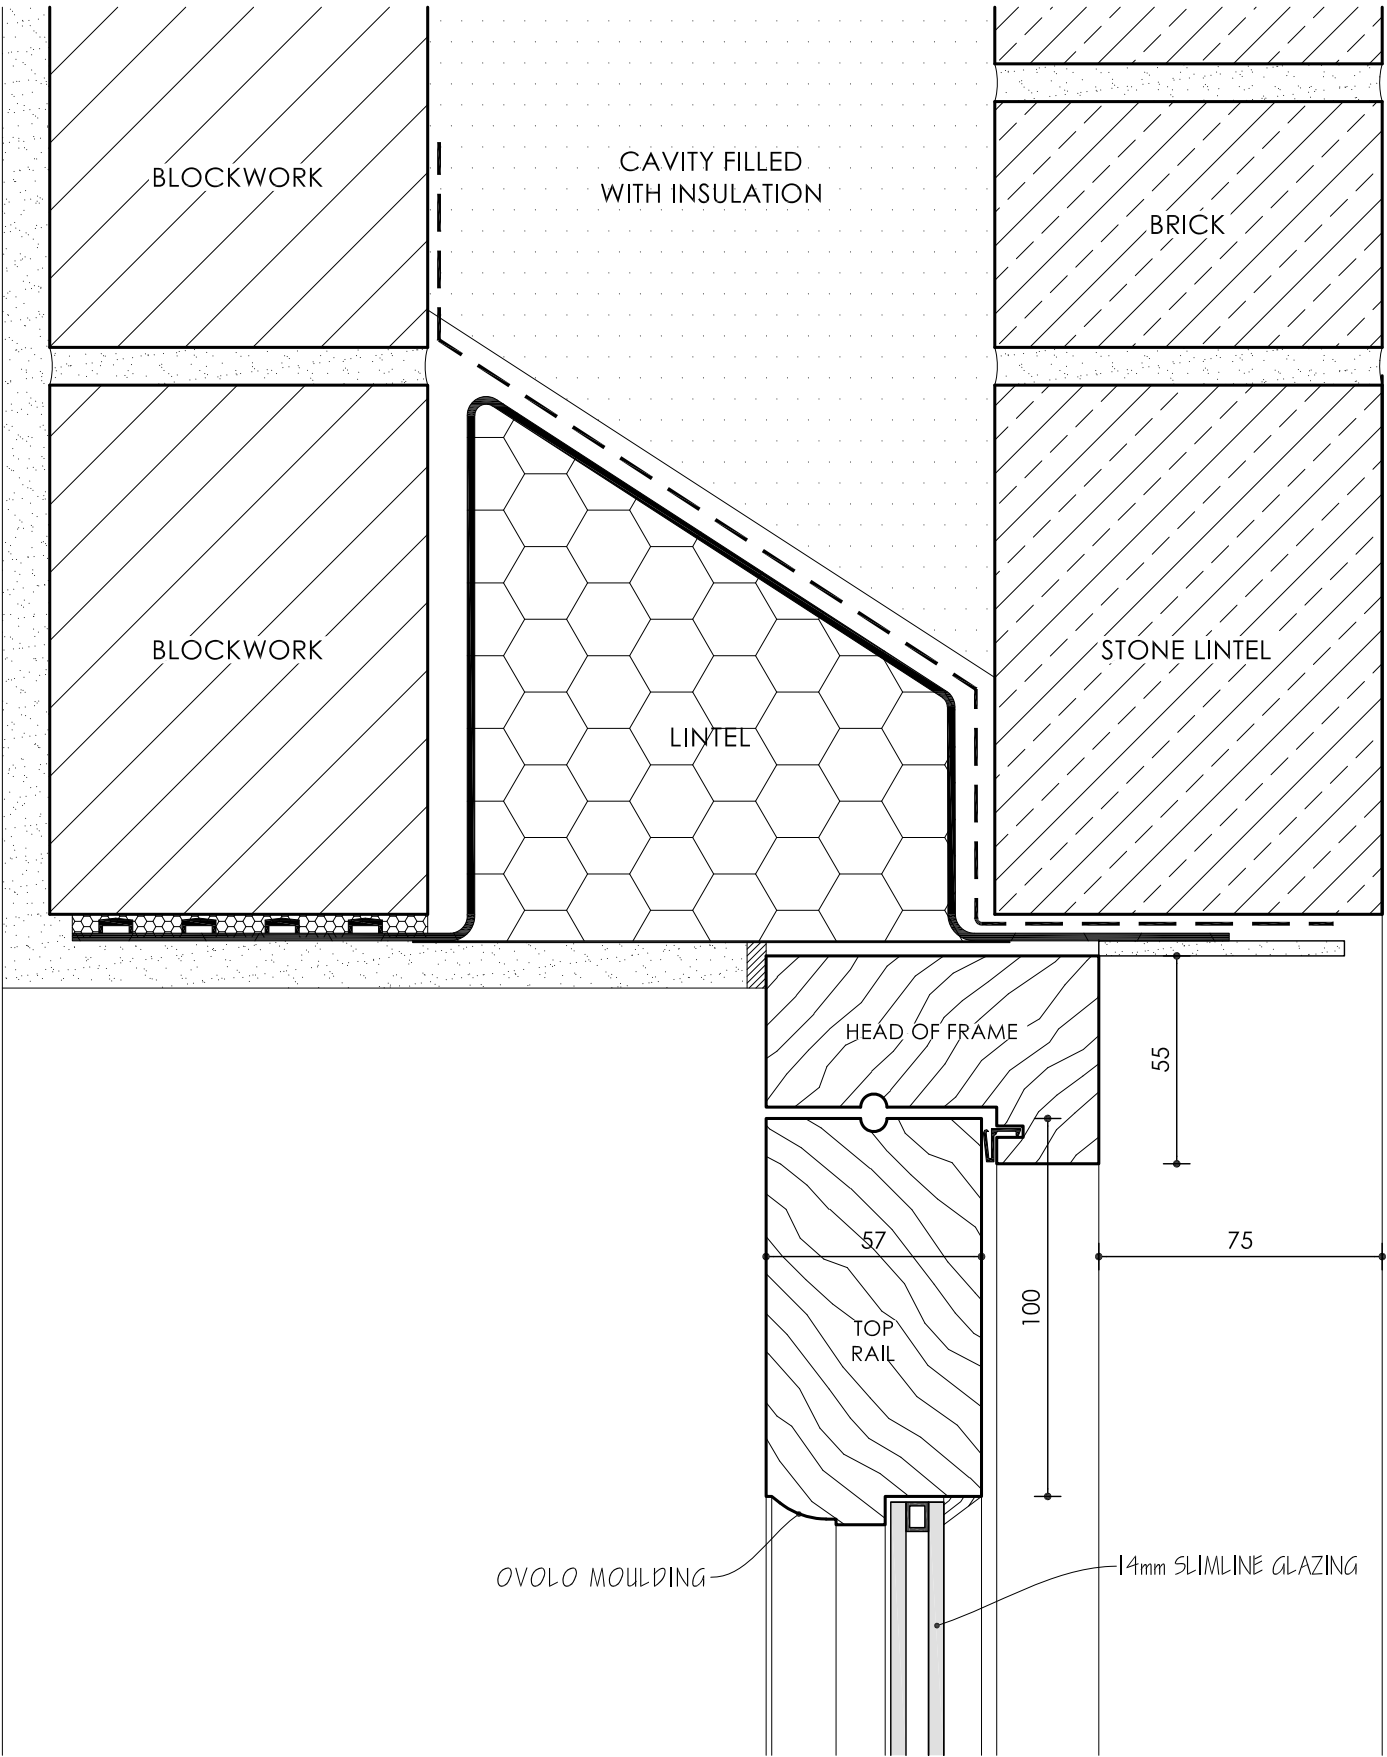


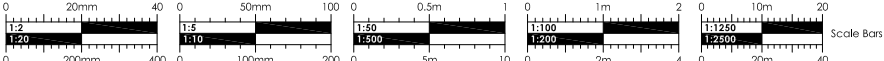


SECTION A-A - HEAD

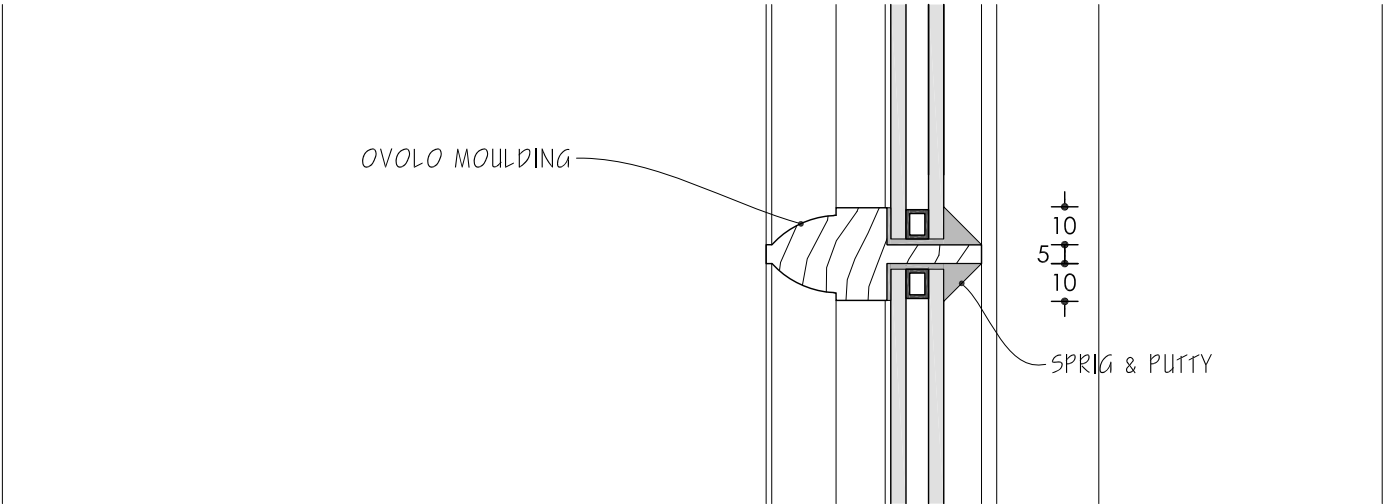


SECTION B-B - GLAZING BAR

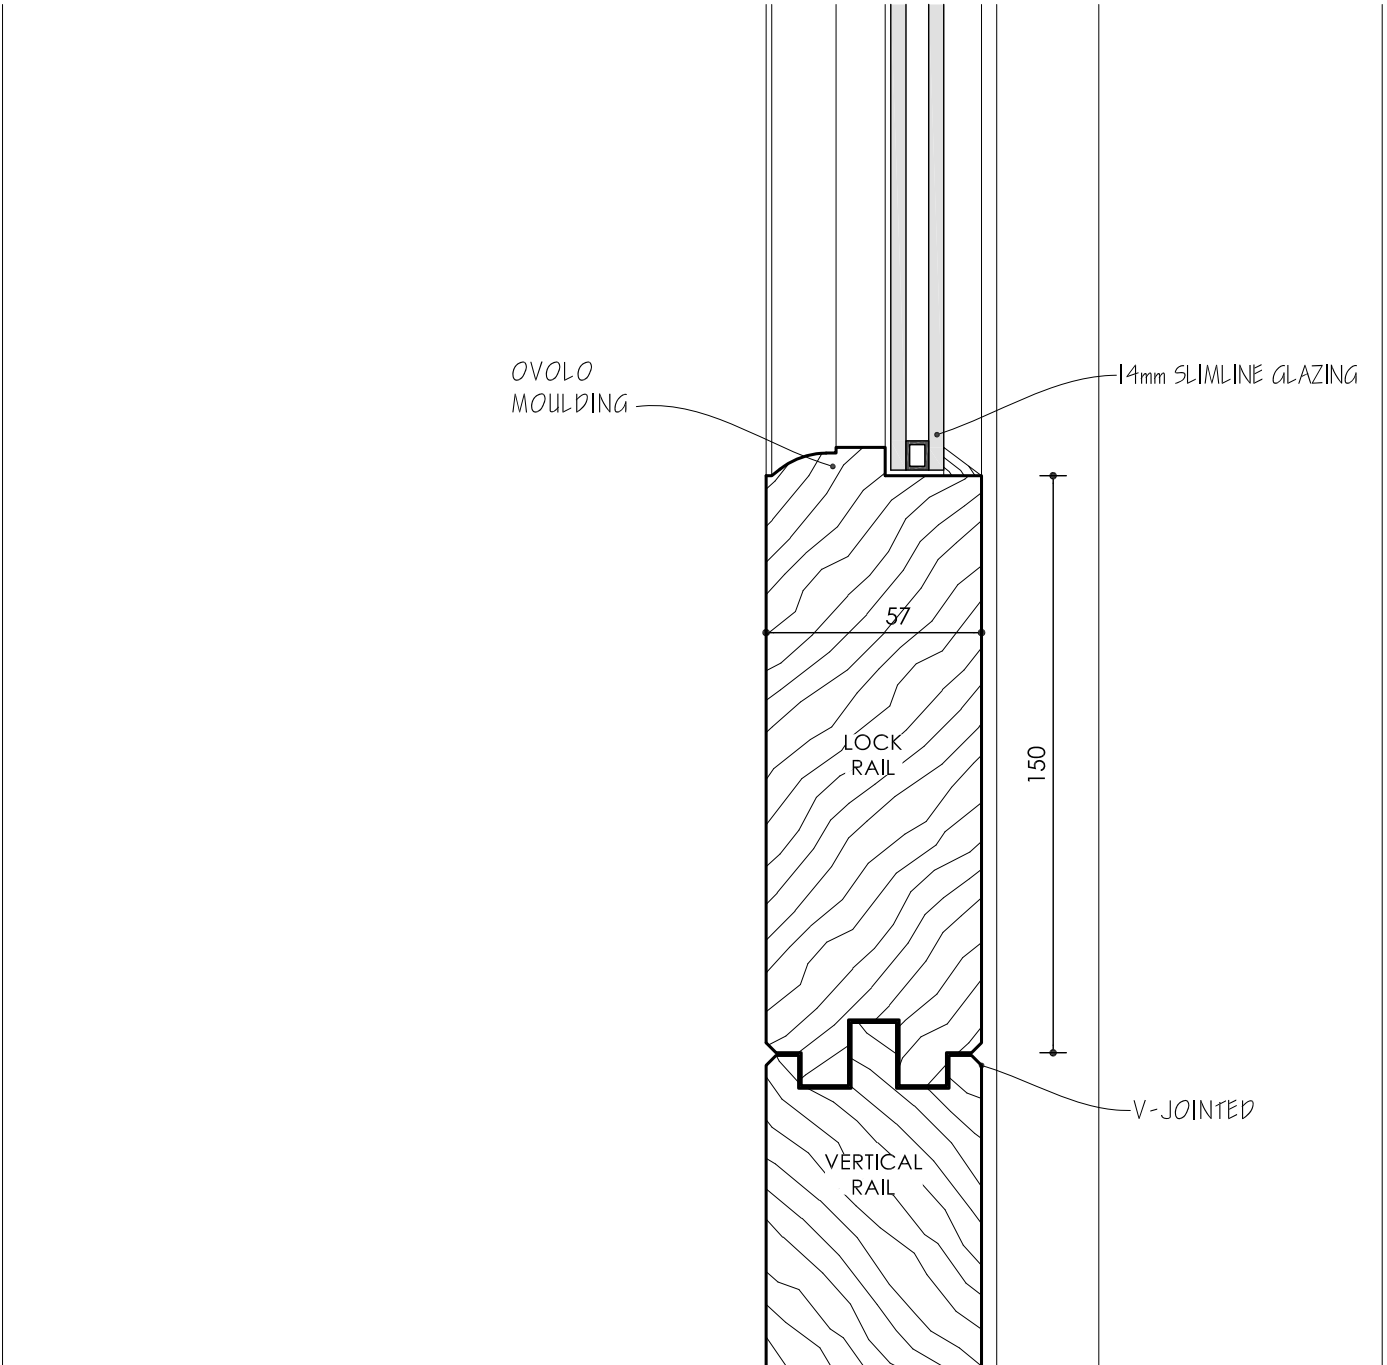


SECTION C-C - LOCK RAIL

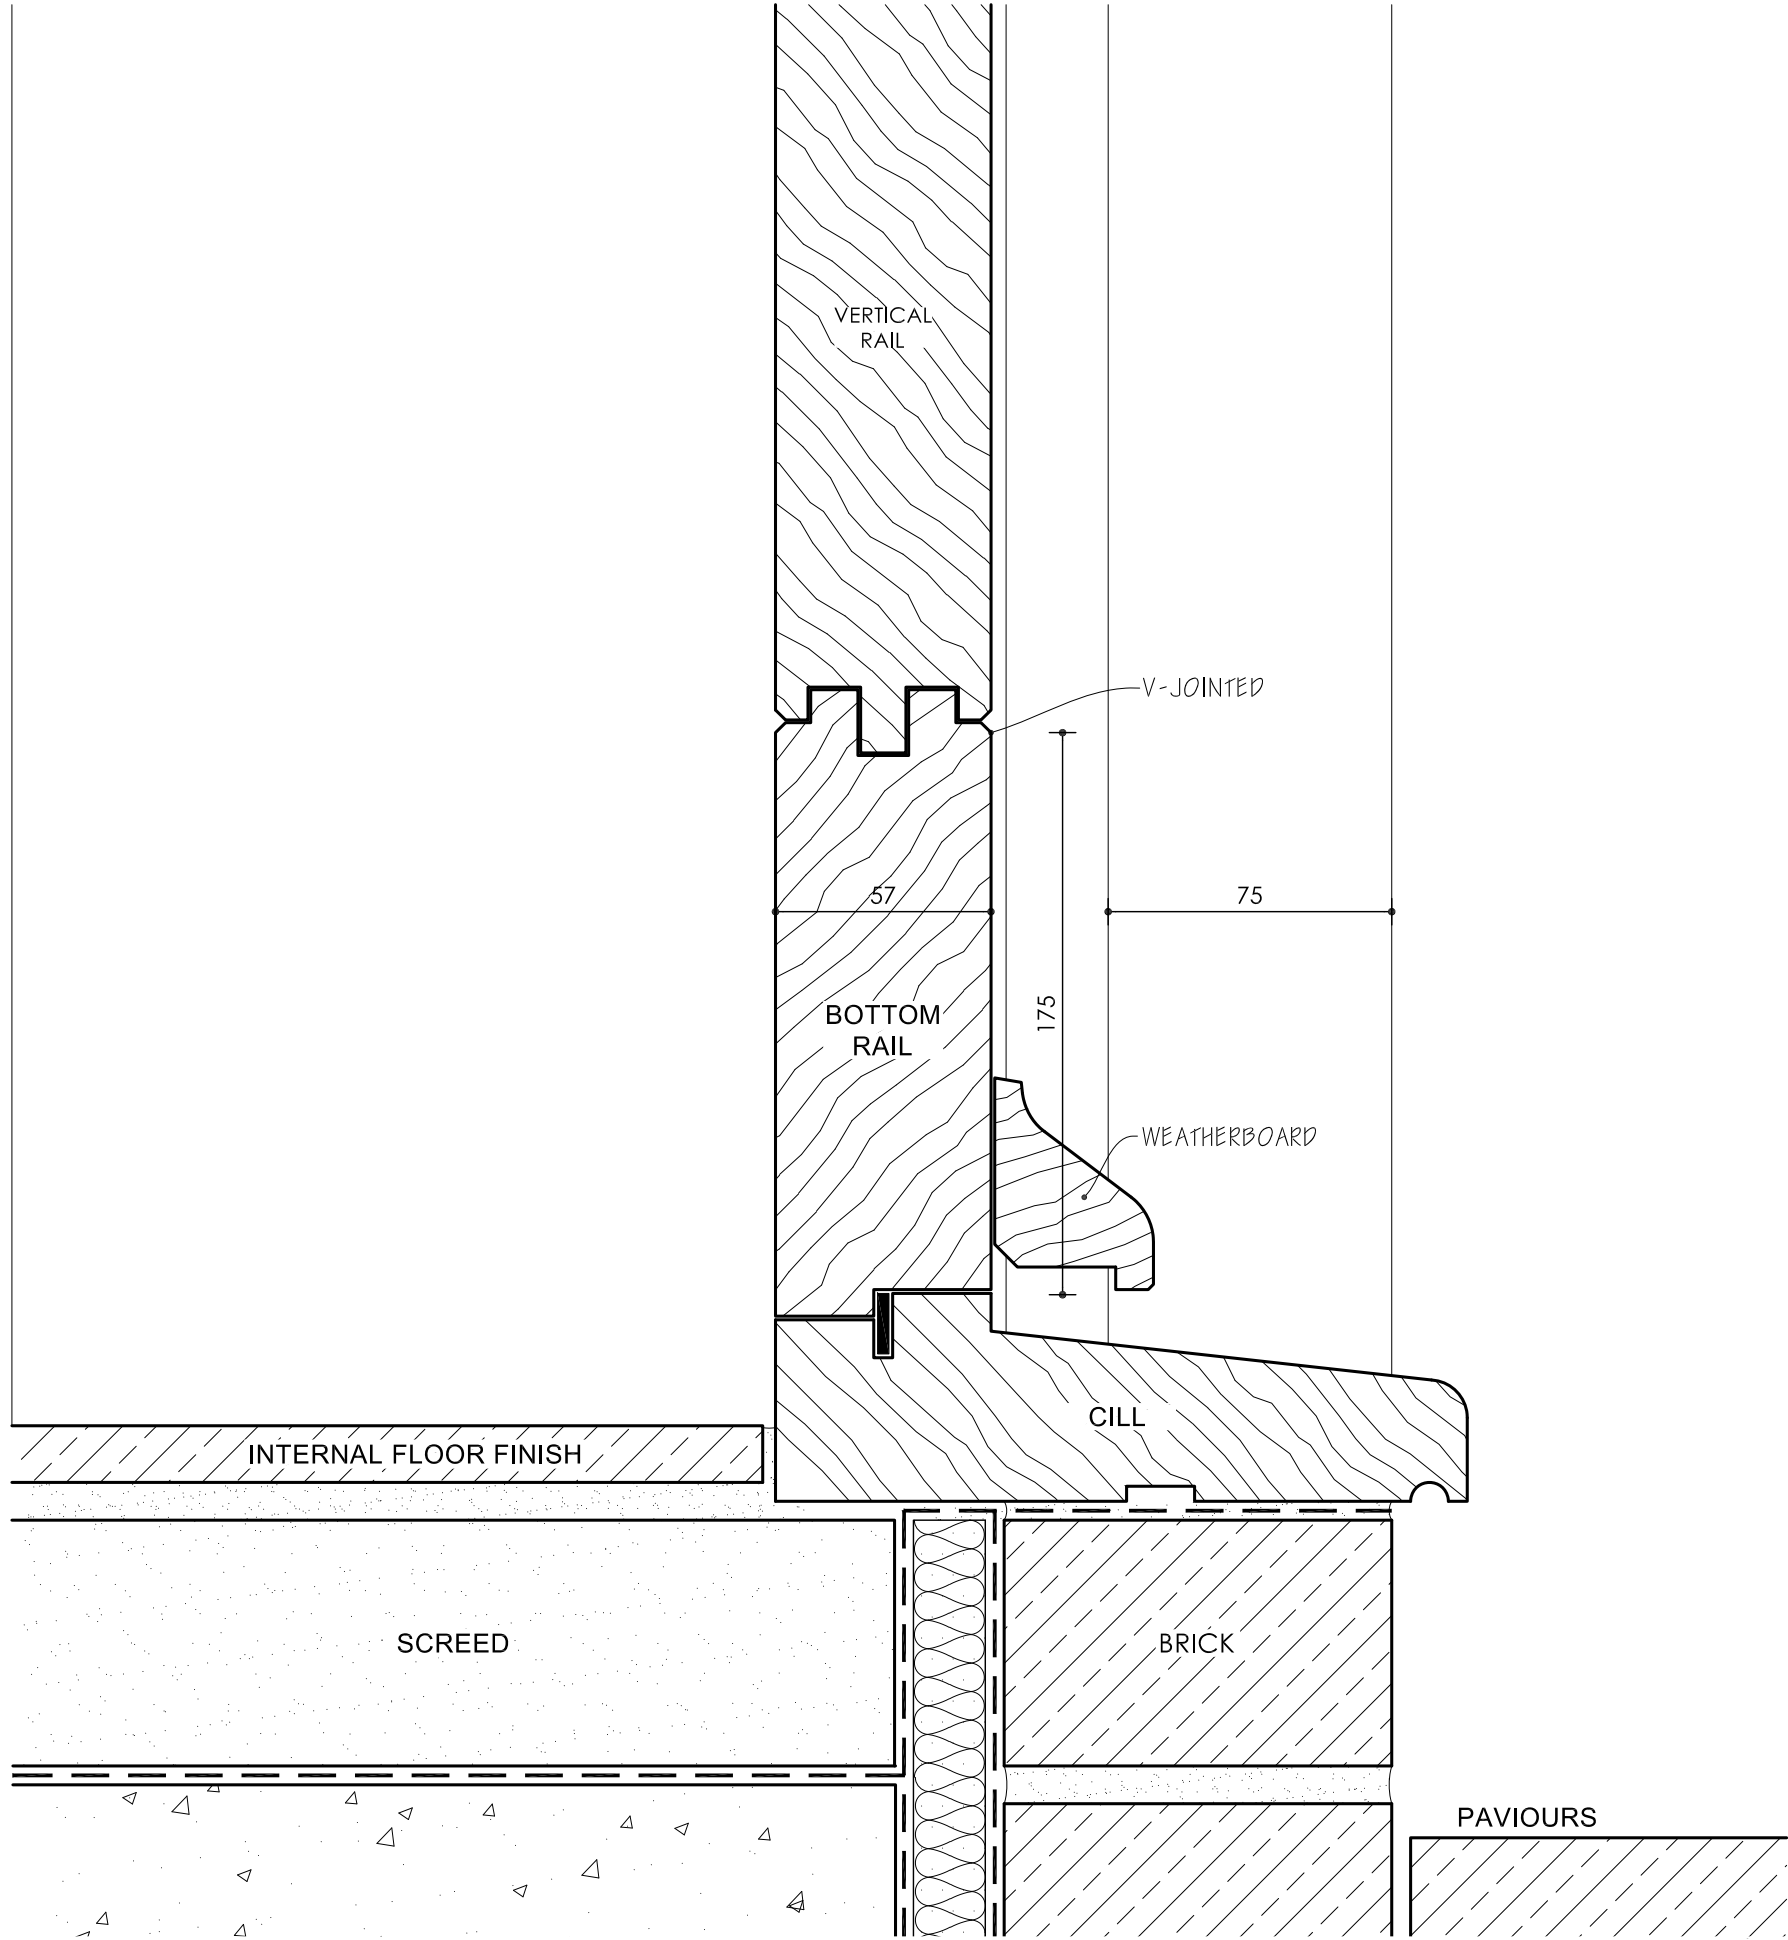


SECTION D-D - THRESHOLD

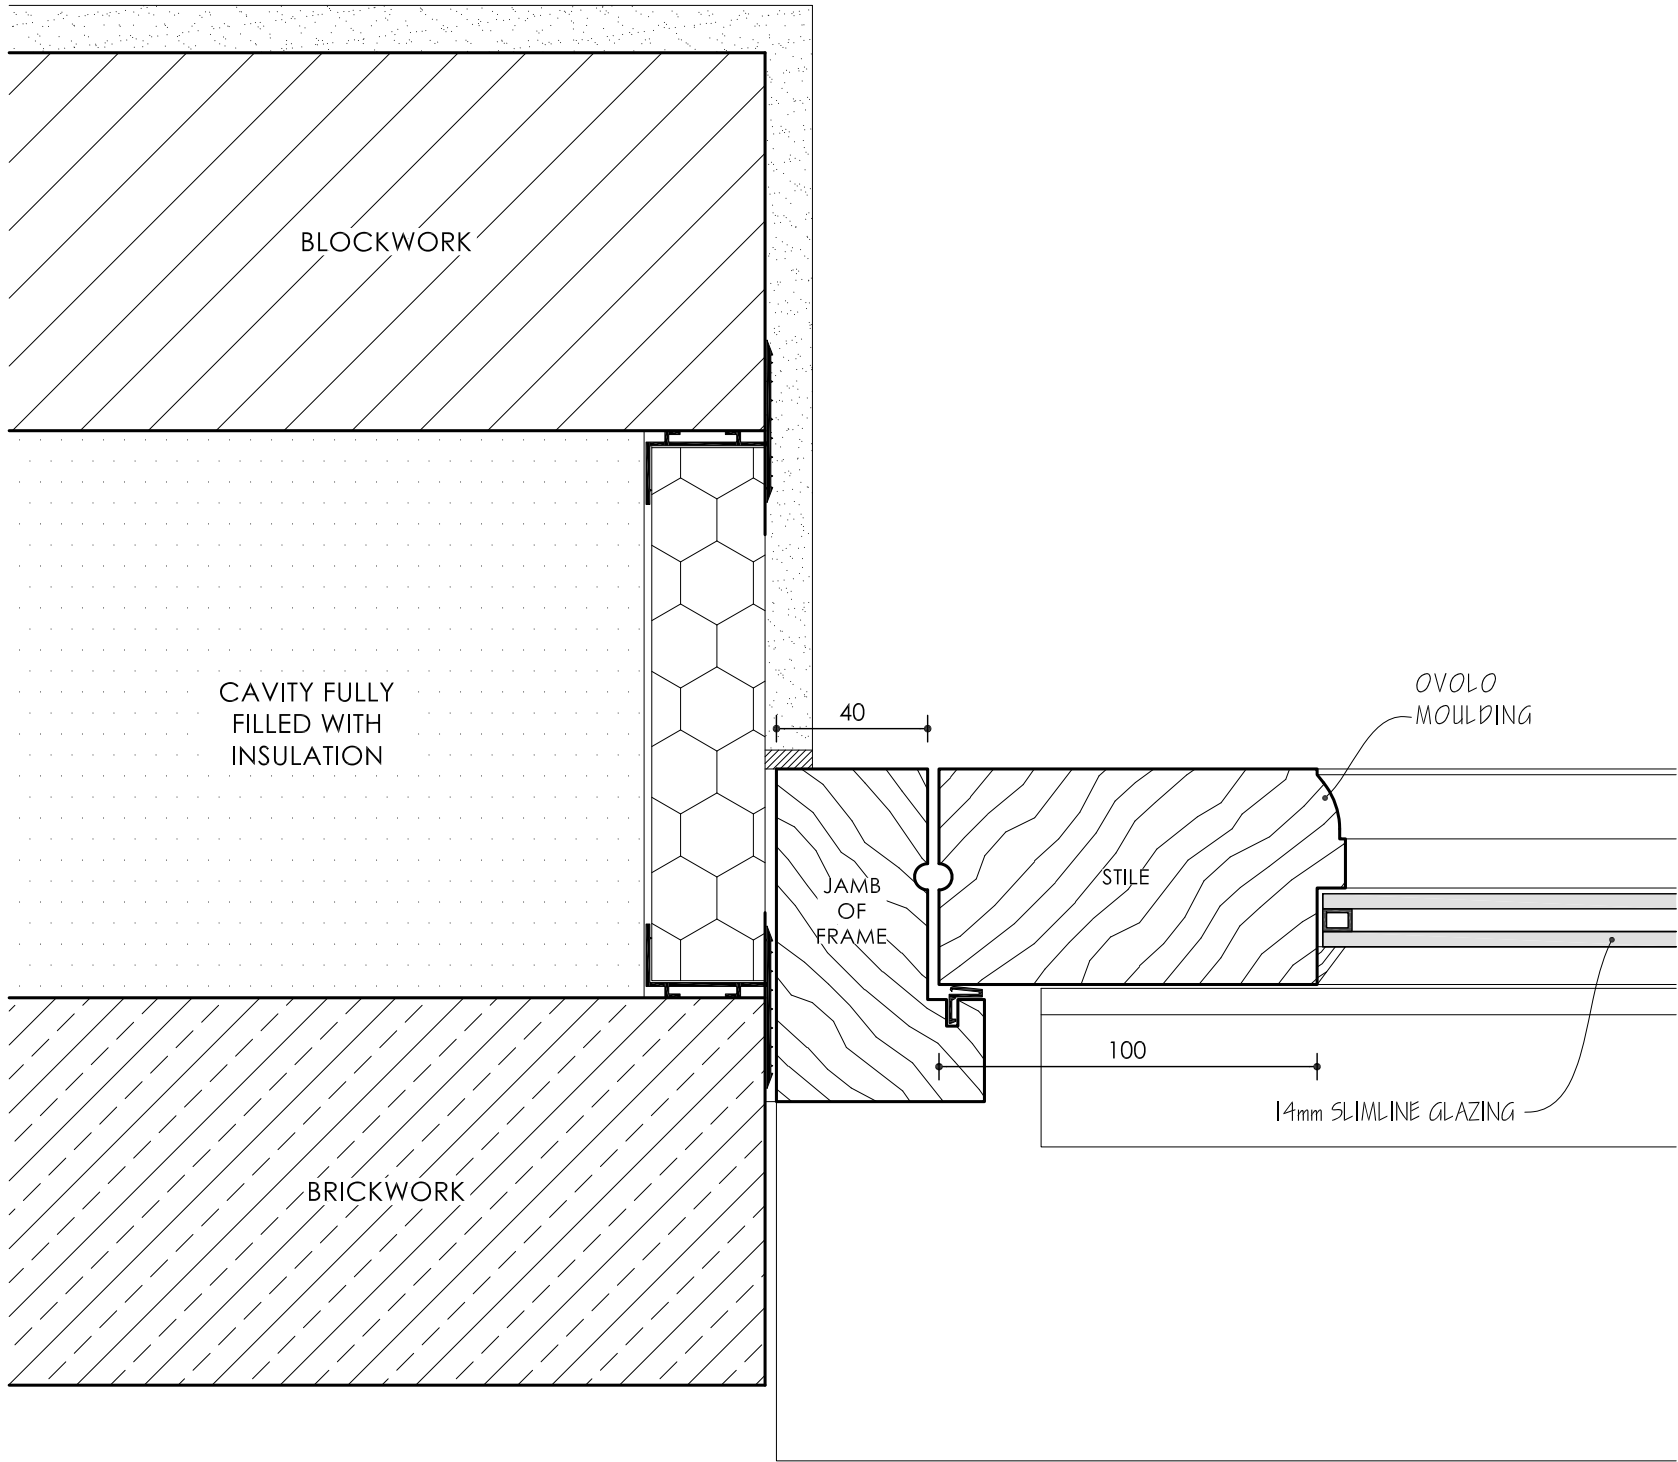

SECTION E-E - JAMB DETAIL (1:2)

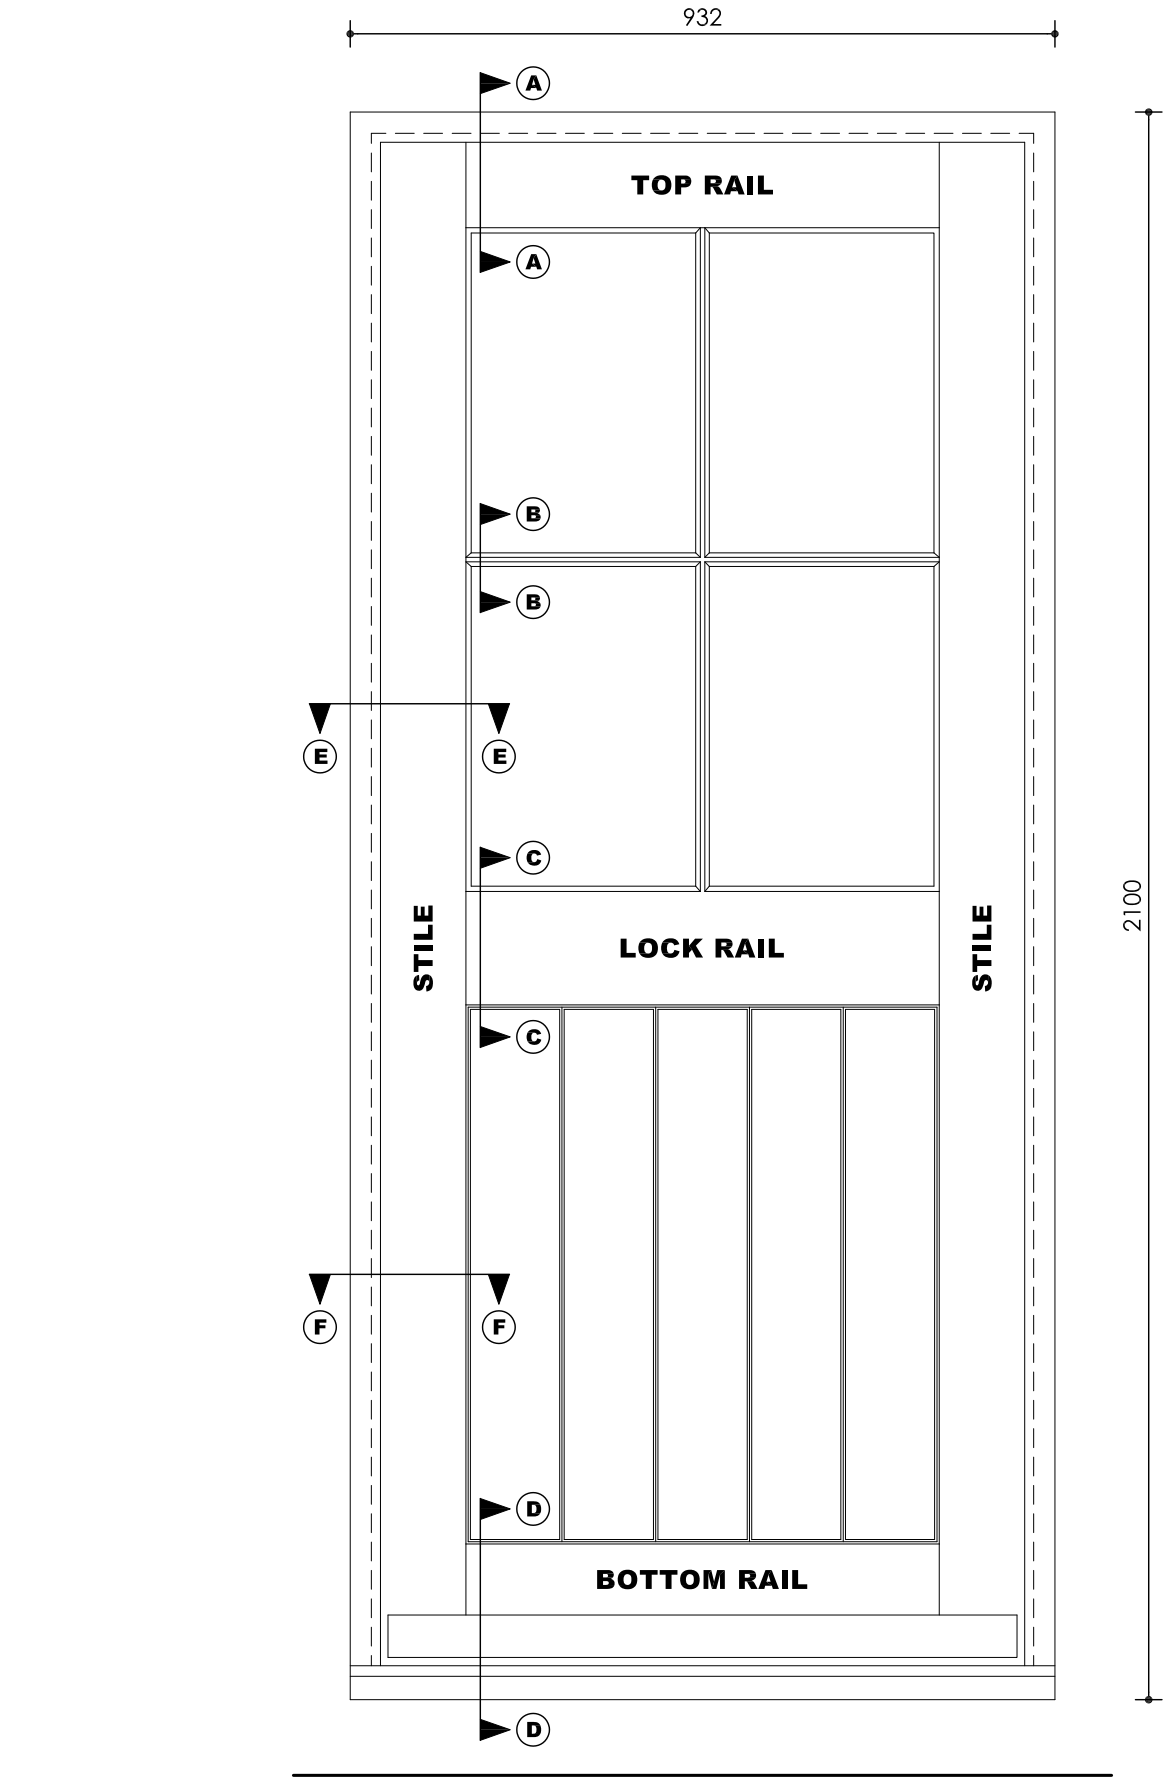

EXTERNAL HALF GLAZED DOOR ELEVATION

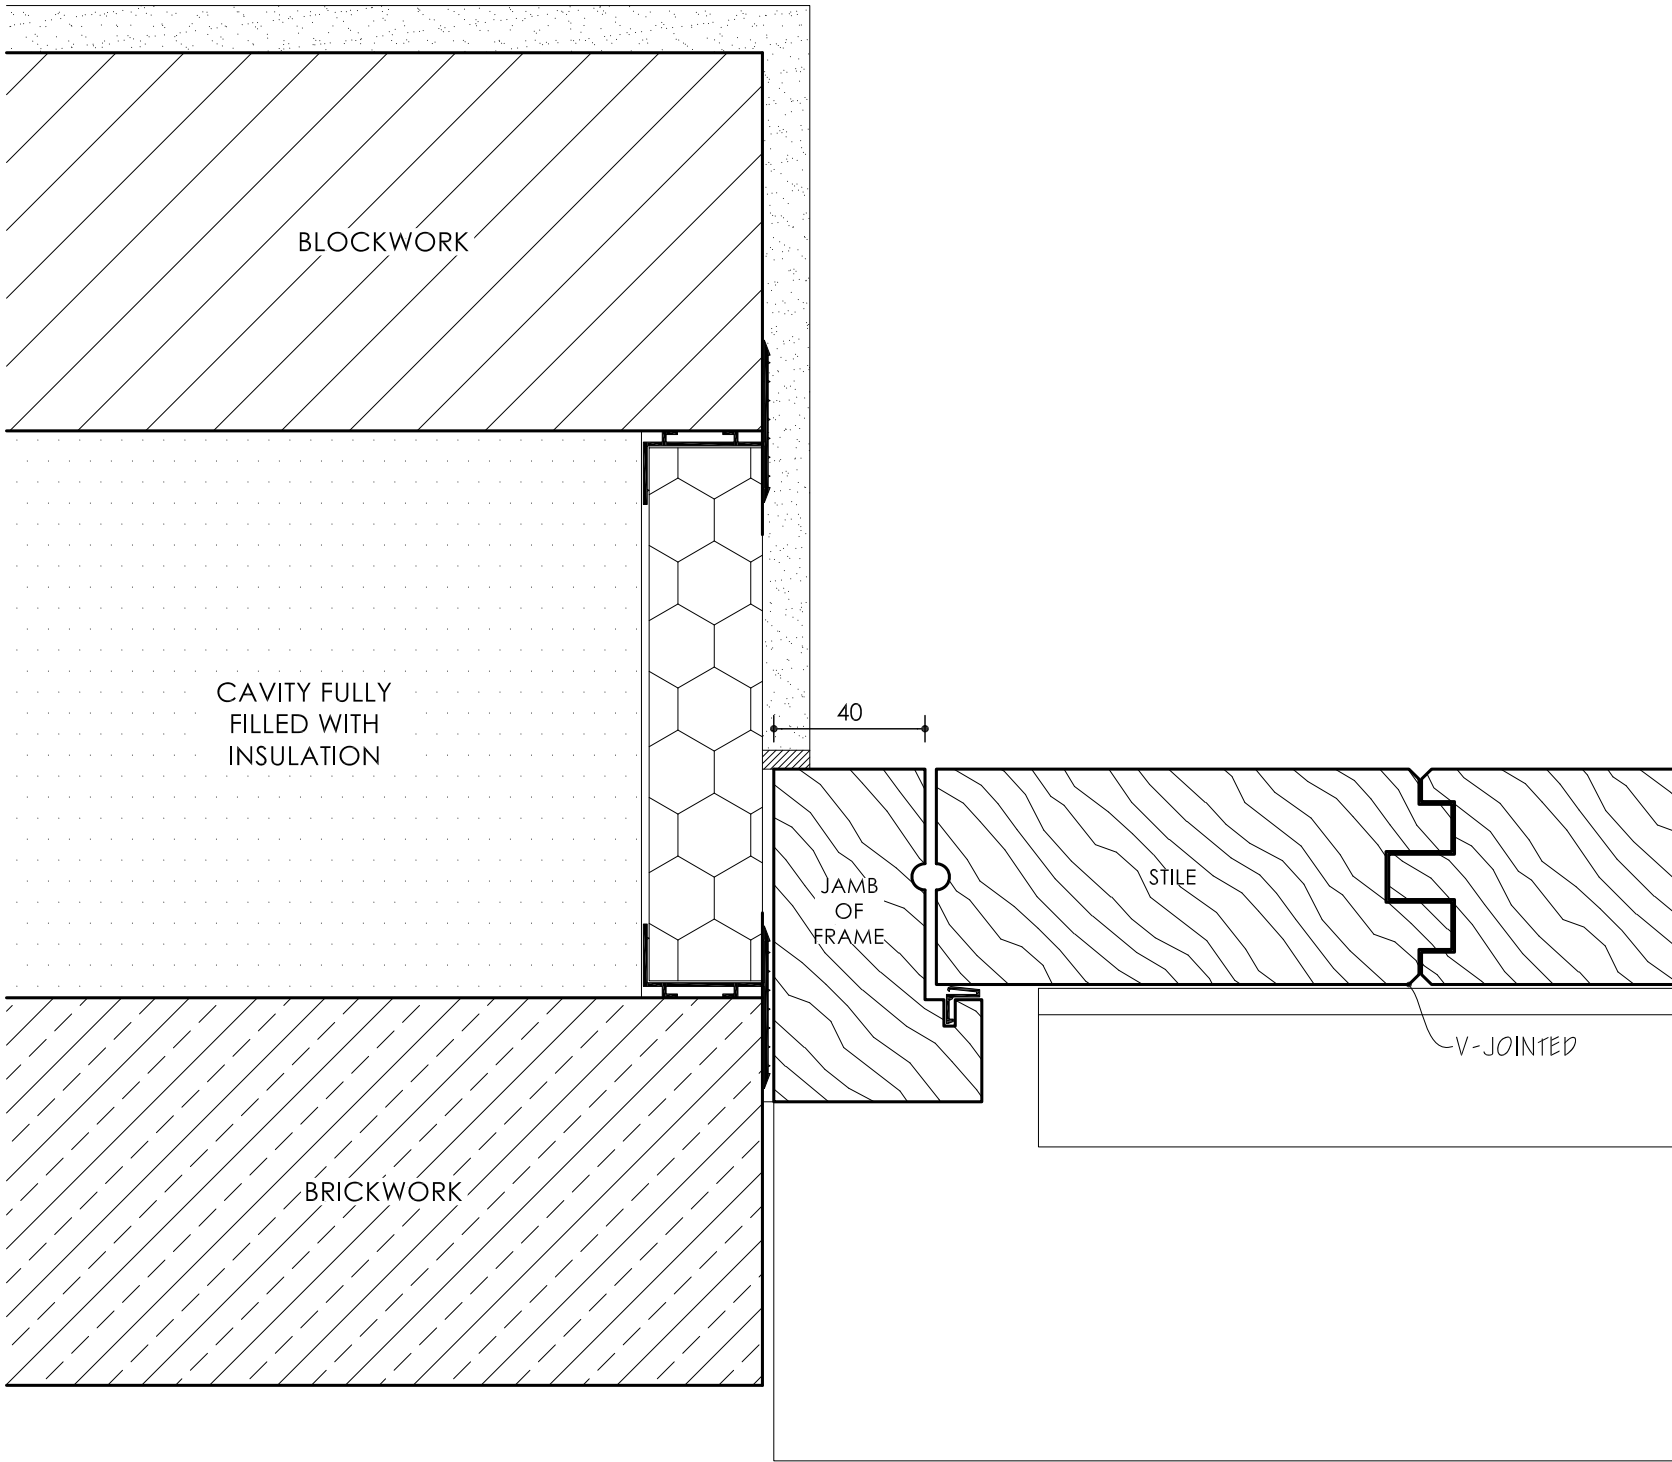

SECTION F-F - JAMB DETAIL (1:2)

This drawing is copyright of CLARK & MASLIN Ltd and may not be copied or reproduced without permission.
Figured dimensions are to be taken in *preference* to scaled dimensions.
Large scale drawings to have *preference* to small scale drawings.
Dimensions for fixed-in items are to be checked on site prior to manufacture.

REV | DETAIL OF REVISION | BY | DATE

PLANNING CONDITIONS



Client
MR & MRS R. SCROPE

Project
PROPOSED EXTENSION & ALTERATIONS,
HARDINGE FARM, UPPER SEAGRY,
CHIPPENHAM, SN15 5HA

Description
TIMBER GLAZED DOOR DETAIL

Scale
1:2 & 1:10

PG Size
A1

Drawn
BJ

Date
MAR '23

Drawing No
5313/151

Revision
-