



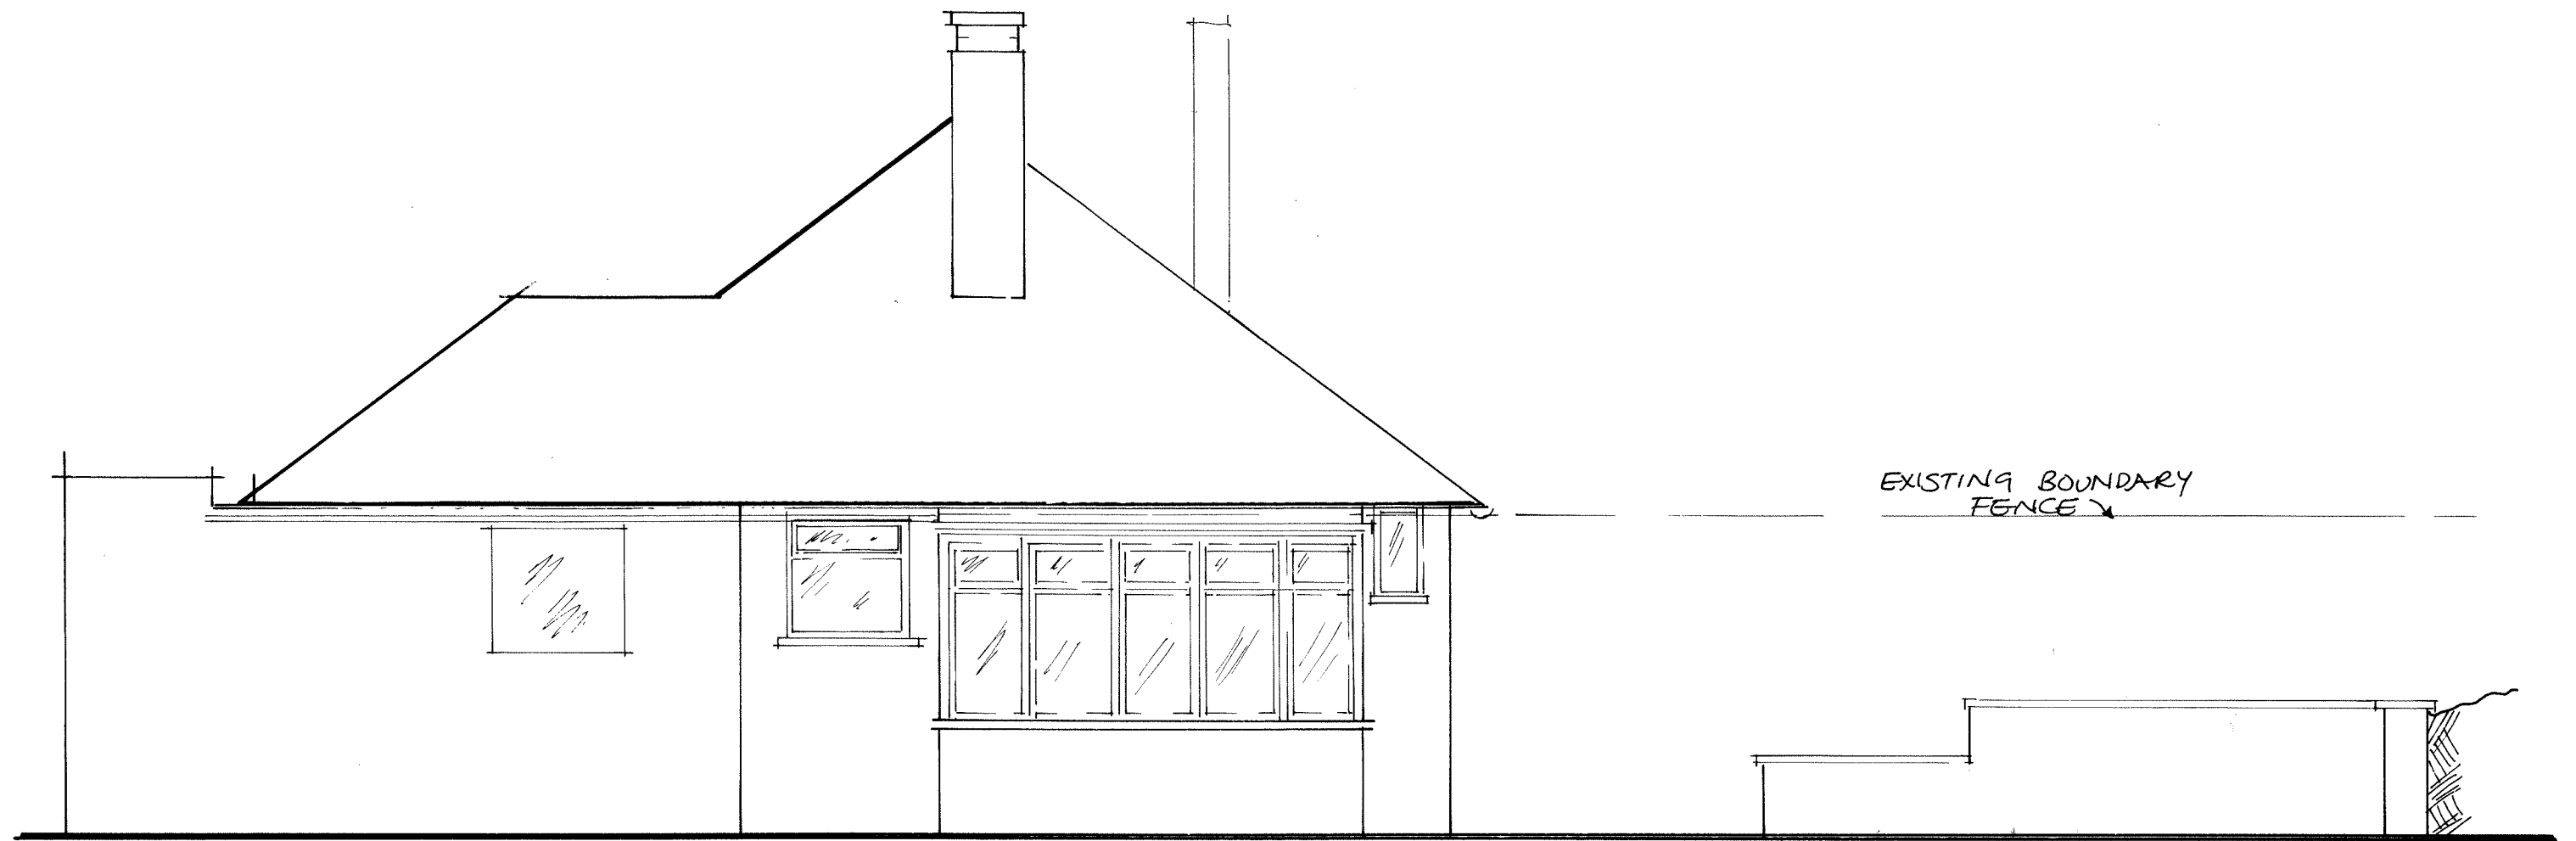

EXISTING

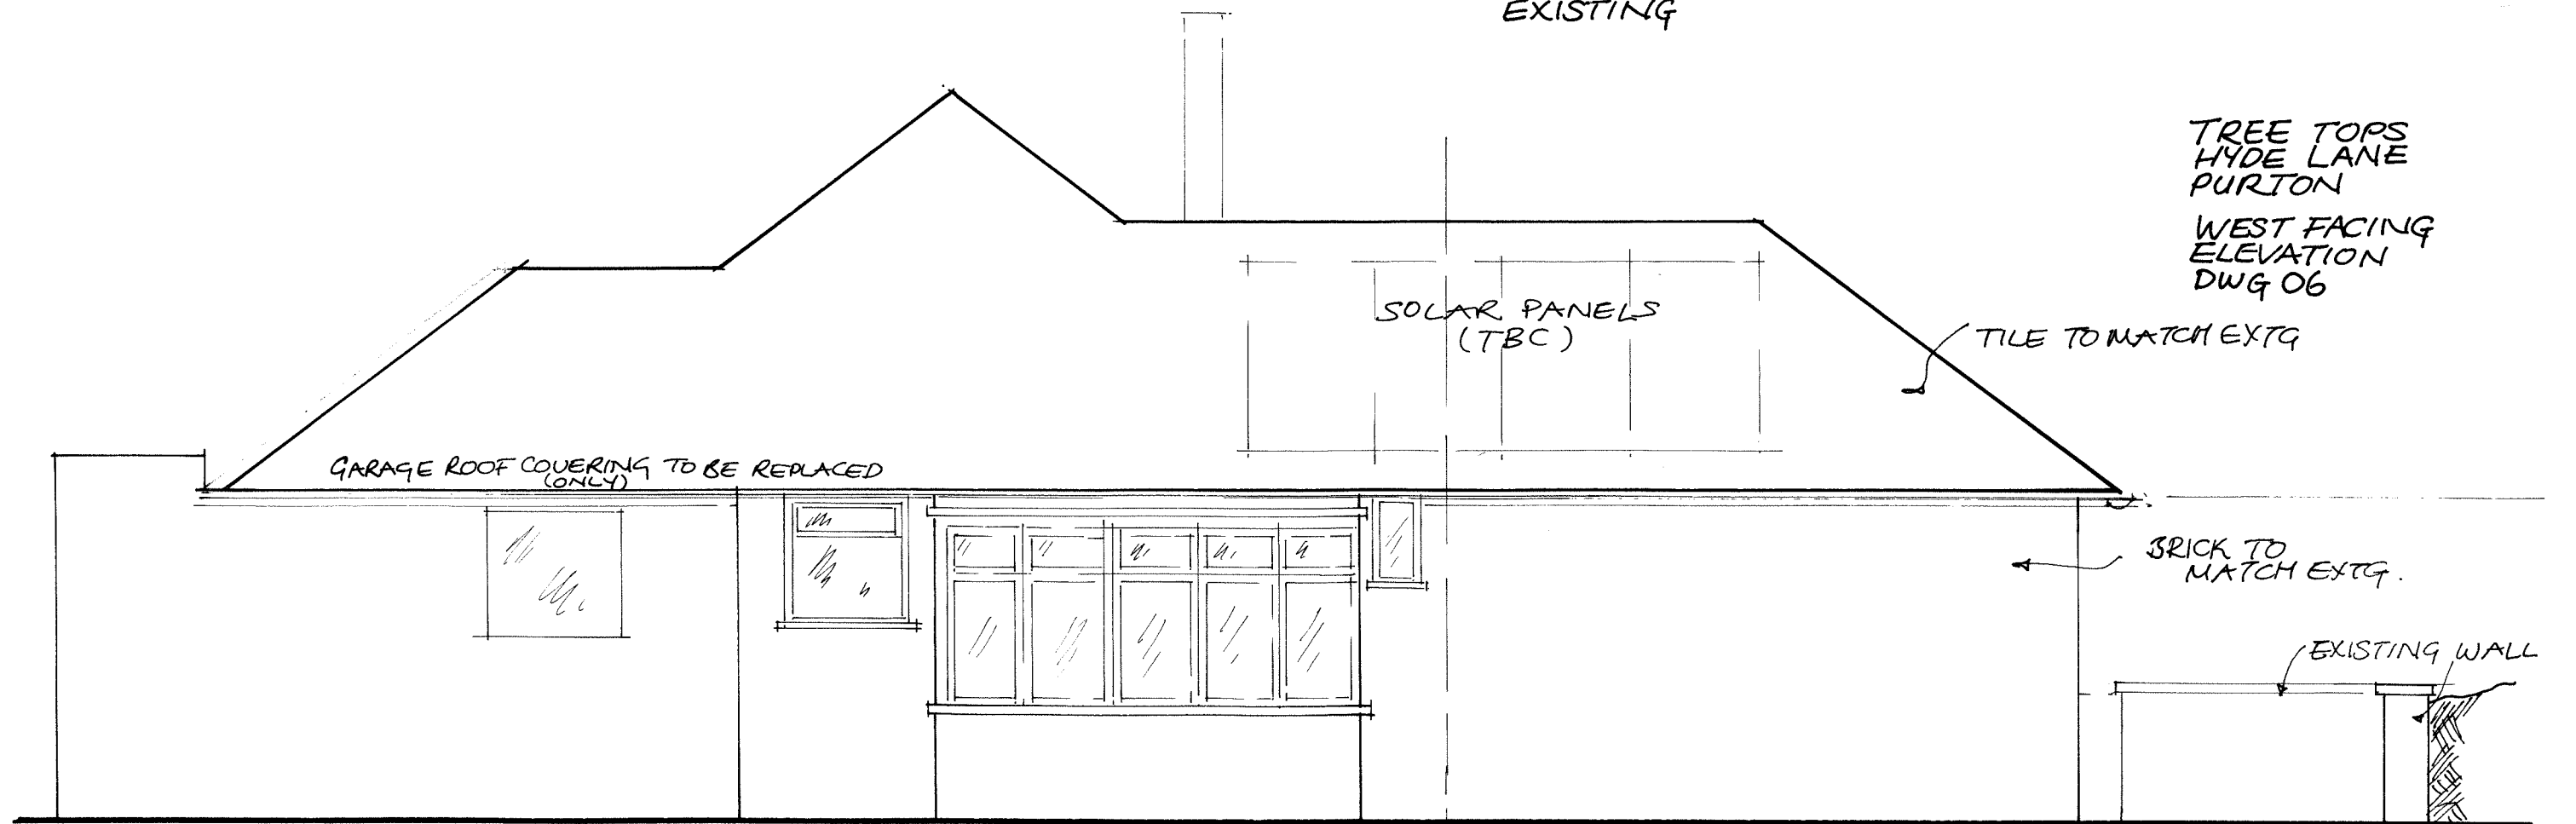

TREE TOPS
HYDE LANE
PURTON
WEST FACING
ELEVATION
DWG 06

0 1 2 3m PROPOSED
SCALE 1:50 @ A3