


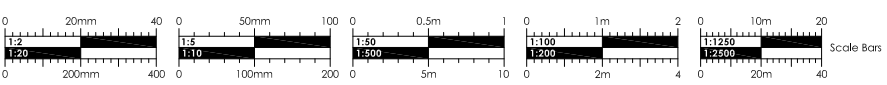


This drawing is copyright of CLARK & MASLIN Ltd & may not be copied or reproduced without permission. Figured dimensions are to be taken in preference to scaled dimensions. Large scale dwgs to have preference to small scale dwgs. Dimensions for fixed-in items are to be checked on site prior to manufacture.

REV	DETAIL OF REVISION	BY	DATE
A	AMENDED TO MATCH PROPOSAL	DN	11/10/22
B	AMENDED TITLE BLOCK	EM	26/01/26

Hardinge



PLANNING DRAWING

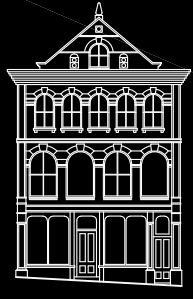 CLARK & MASLIN Unit 5, Charlton Business Park Crudwell Road, Malmesbury Wiltshire, SN16 9RU Telephone: 01666 822911 www.clarkandmaslin.co.uk Planning Architecture Conservation	Project PROPOSED EXTENSION & ALTERATIONS, HARDINGE FARM, UPPER SEAGRY, CHIPPENHAM, SN15 5HA	Client MR & MRS R SCROPE		
	Scale 1:200	PtG Size A1	Drawn -	Date SEP '22
	Description BLOCK PLAN	Drawing No 5313/53	Revision B	