


Key

- Existing
- Proposed

- ① New 900mm high wooden trellis, positioned flush with outer face of wall.
- ② New metal brackets supporting trellis.
- ③ Clearance of approx 115mm between brackets and wall.
- ④ Modern adjoining brick wall.
- ⑤ Buttresses built to match existing.
- ⑥ Sloped stone coping, reused where possible.
- ⑦ Vegetation removed from base of wall.

Note:
Existing wall to be carefully dismantled to ground level. Salvaged brick, flint and stone to be individually cleaned of mortar residues and set aside for reuse.

Wall to be reconstructed to original alignment and profile in lime mortar using reclaimed masonry units, supplemented where necessary with additional matching flint, brick and stone to achieve a complete and structurally sound rebuild.

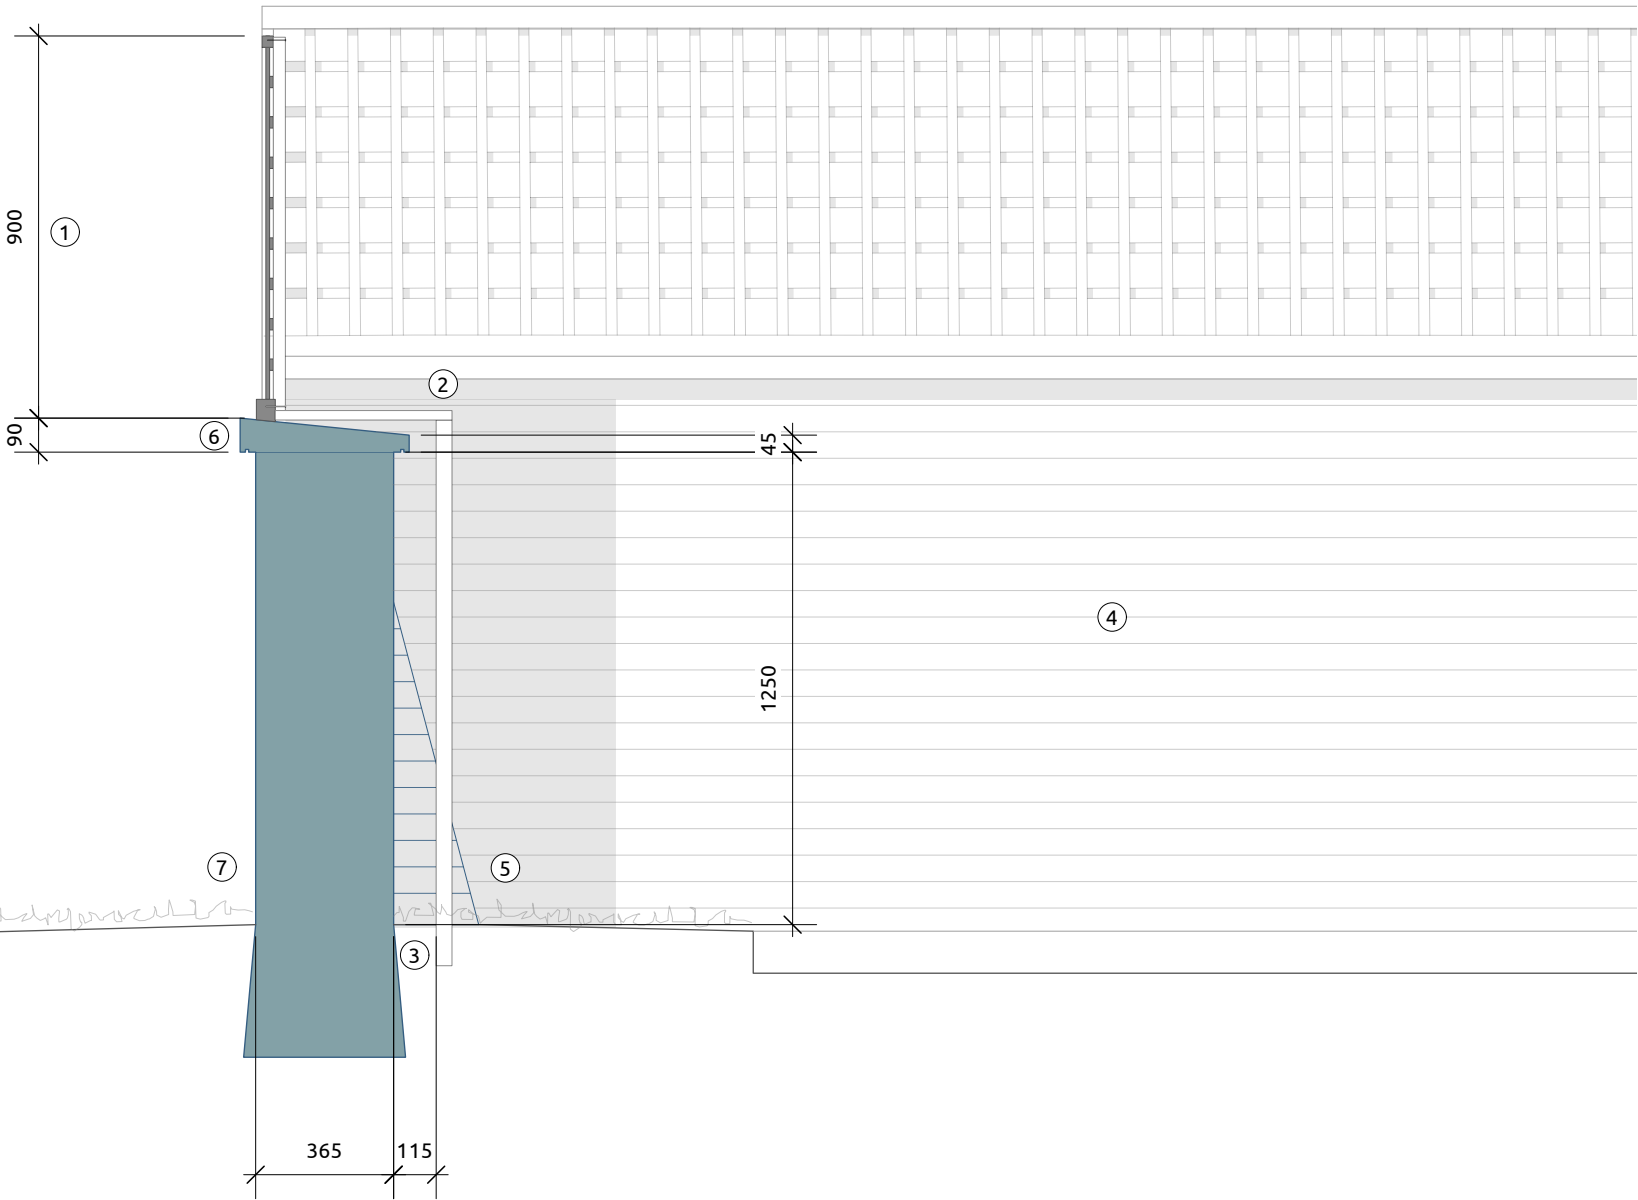

S3 SUITABLE FOR REVIEW AND COMMENTS

Revisions:	P1	Initial Issue	15/01/2026
	P2	Planning Issue	30/01/2026

PROJECT: Bulford Manor Wall

SHEET: Proposed Section

This drawing is ©copyright Pritchard Architecture 2025. No dimensions to be scaled from this drawing except for planning purposes

DRAWING NO: V1013 - PRA - ZZ - XX - DR - A - 35000

SCALE: 1:20 @A3 0 500 1000 mm

REV: P2

DATE: January 2026

PRITCHARD
ARCHITECTURE
Porters Lodge, College Road
HM Naval Base, Portsmouth, P01 3LJ
email: studio@pritchardarchitecture.co.uk