



General Notes:
Please inform Affinity Architects of any discrepancy immediately
This drawing to be read in conjunction with Structural Engineer's Calculations
Use Marked dimensions where shown in preference to scaling
Check dimensions prior to construction or offsite fabrication
No accuracy can be guaranteed due to printing variations and site measurements should be taken to ensure accuracy
New work or any existing work affected is shown hatched on drawings

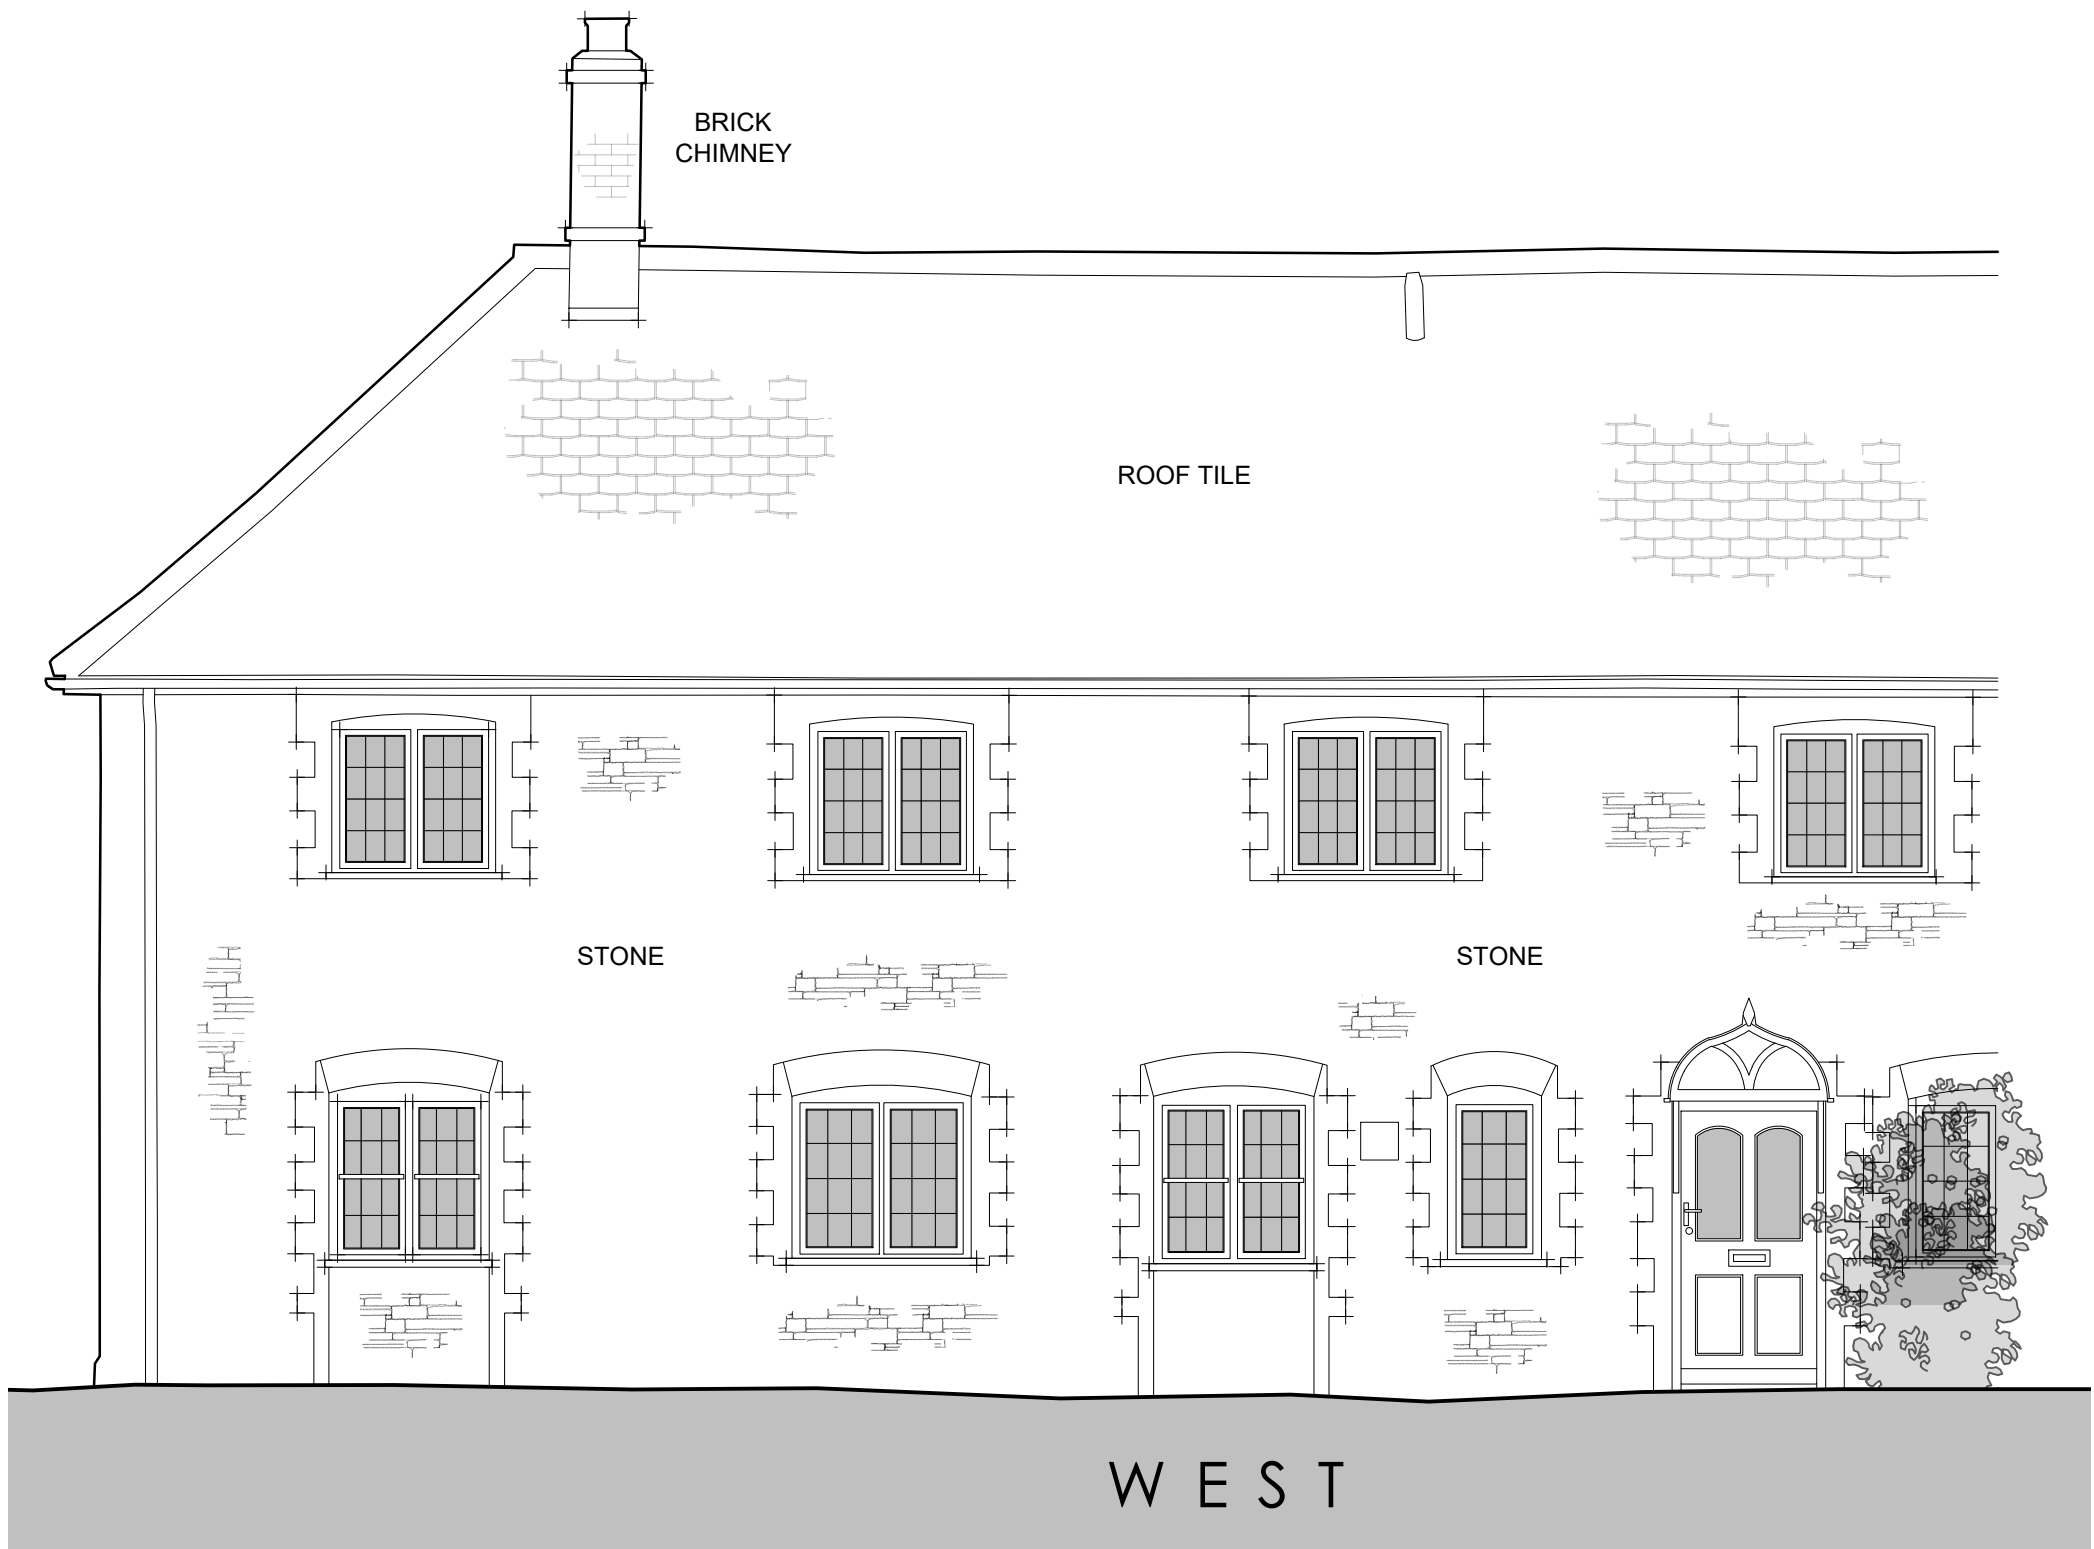

ELEVATIONS AS EXISTING

Scale: 1:50 @ A1, 1:100 @ A3

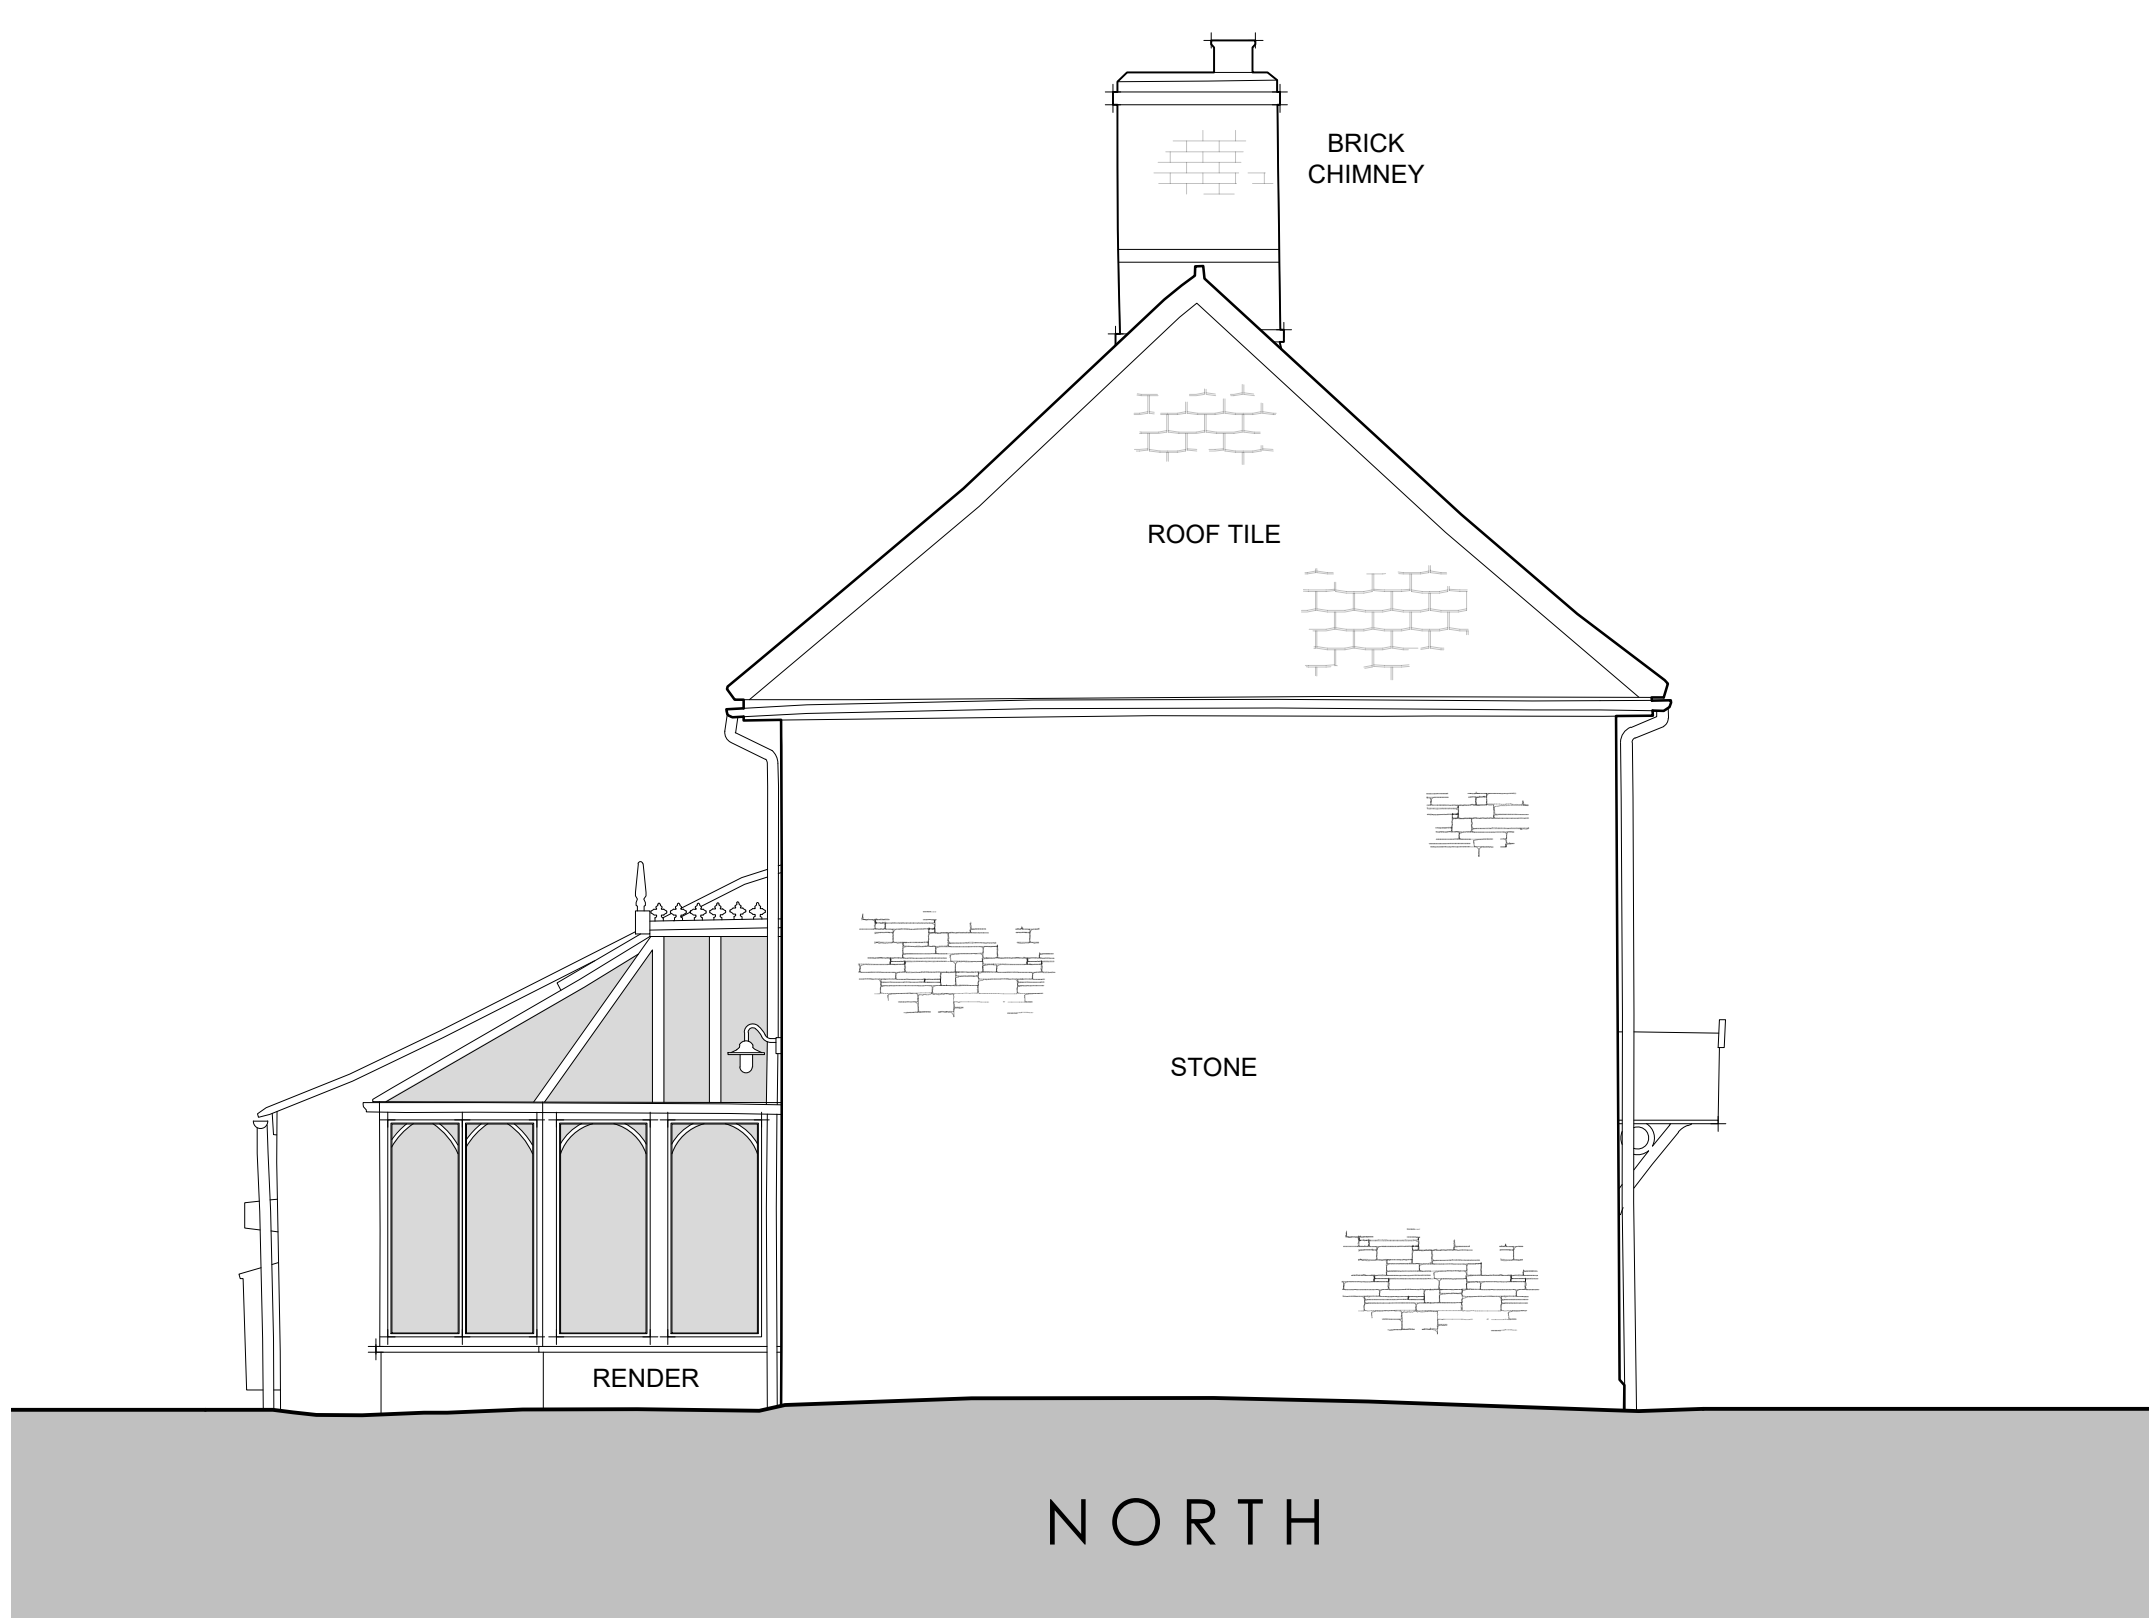

Revision:

Corton Glebe Cottage Upton Lovell , BA12 0JW For C Kemp & A Bridgewater		
Proposed Extension, alterations and replacement garage		
HOUSE ELEVATIONS AS EXISTING		
Date: Jan 2026	Scale: 1:50 @ A1	Drawn: JEK
Drawing No. 23-03-004	Status 2	Revision *



01722 741683
admin@affinityarchitects.co.uk

©This drawing may not be reproduced without prior knowledge and consent of Affinity Architects