





East Elevation 1:100

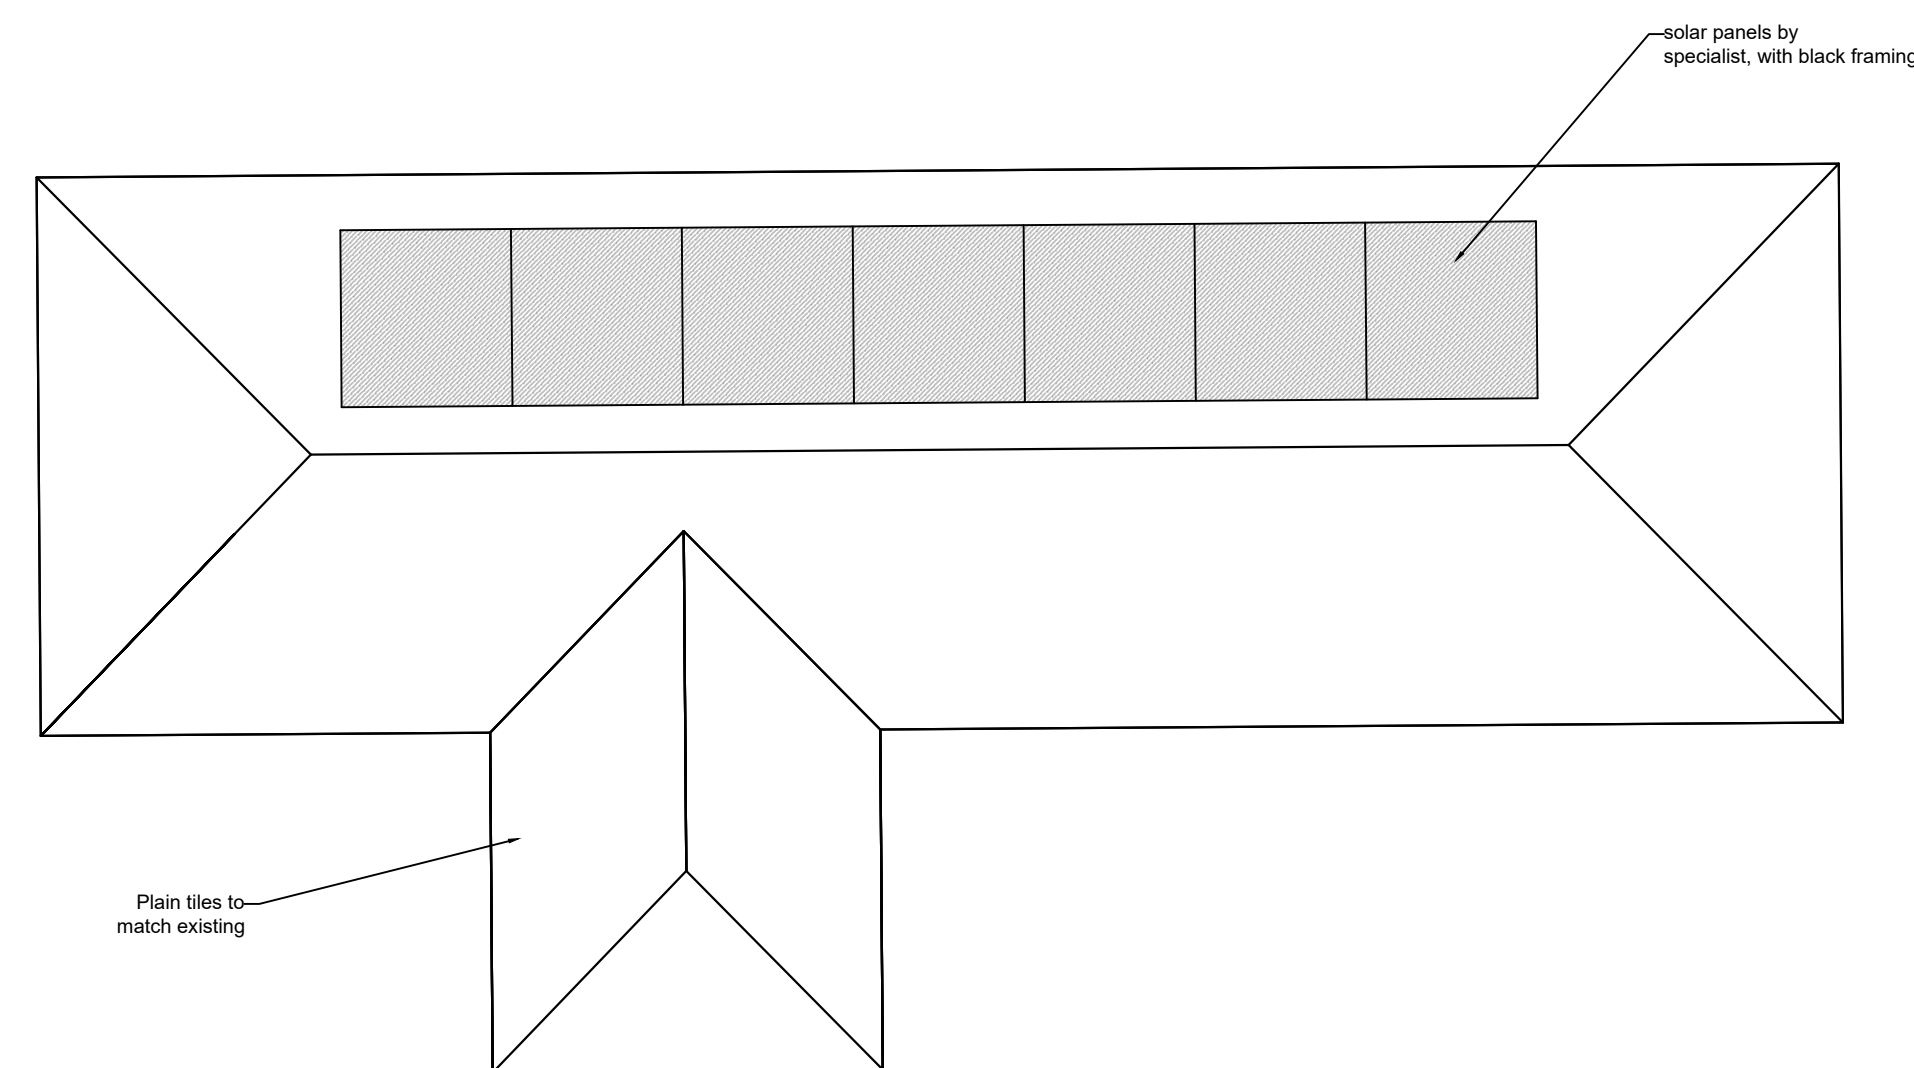

Roof Plan 1:50

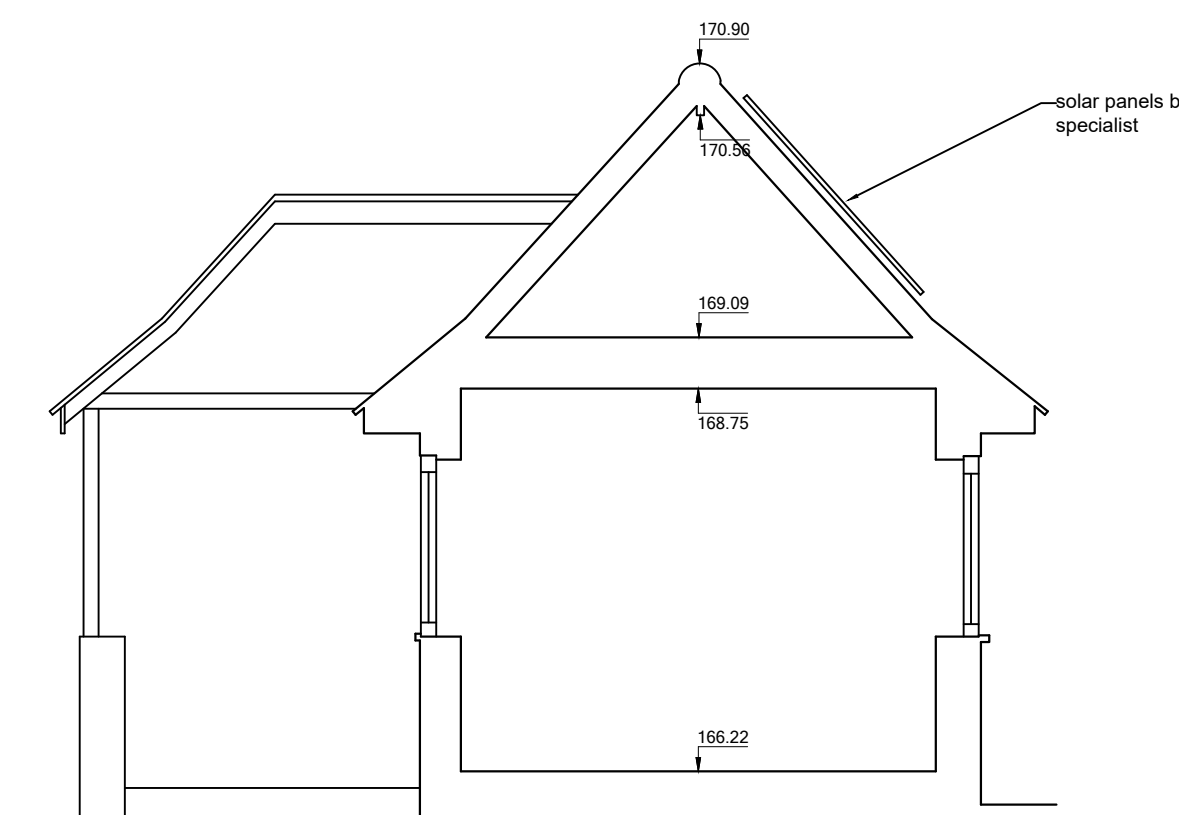


Typical Section 1:50




LOCATION PLAN 1:1250

Serial number: 296471
©Crown copyright and database right 2024
Ordnance Survey licence AC0000848283
Reproduction in whole or in part is prohibited
without the prior permission of Ordnance Survey.

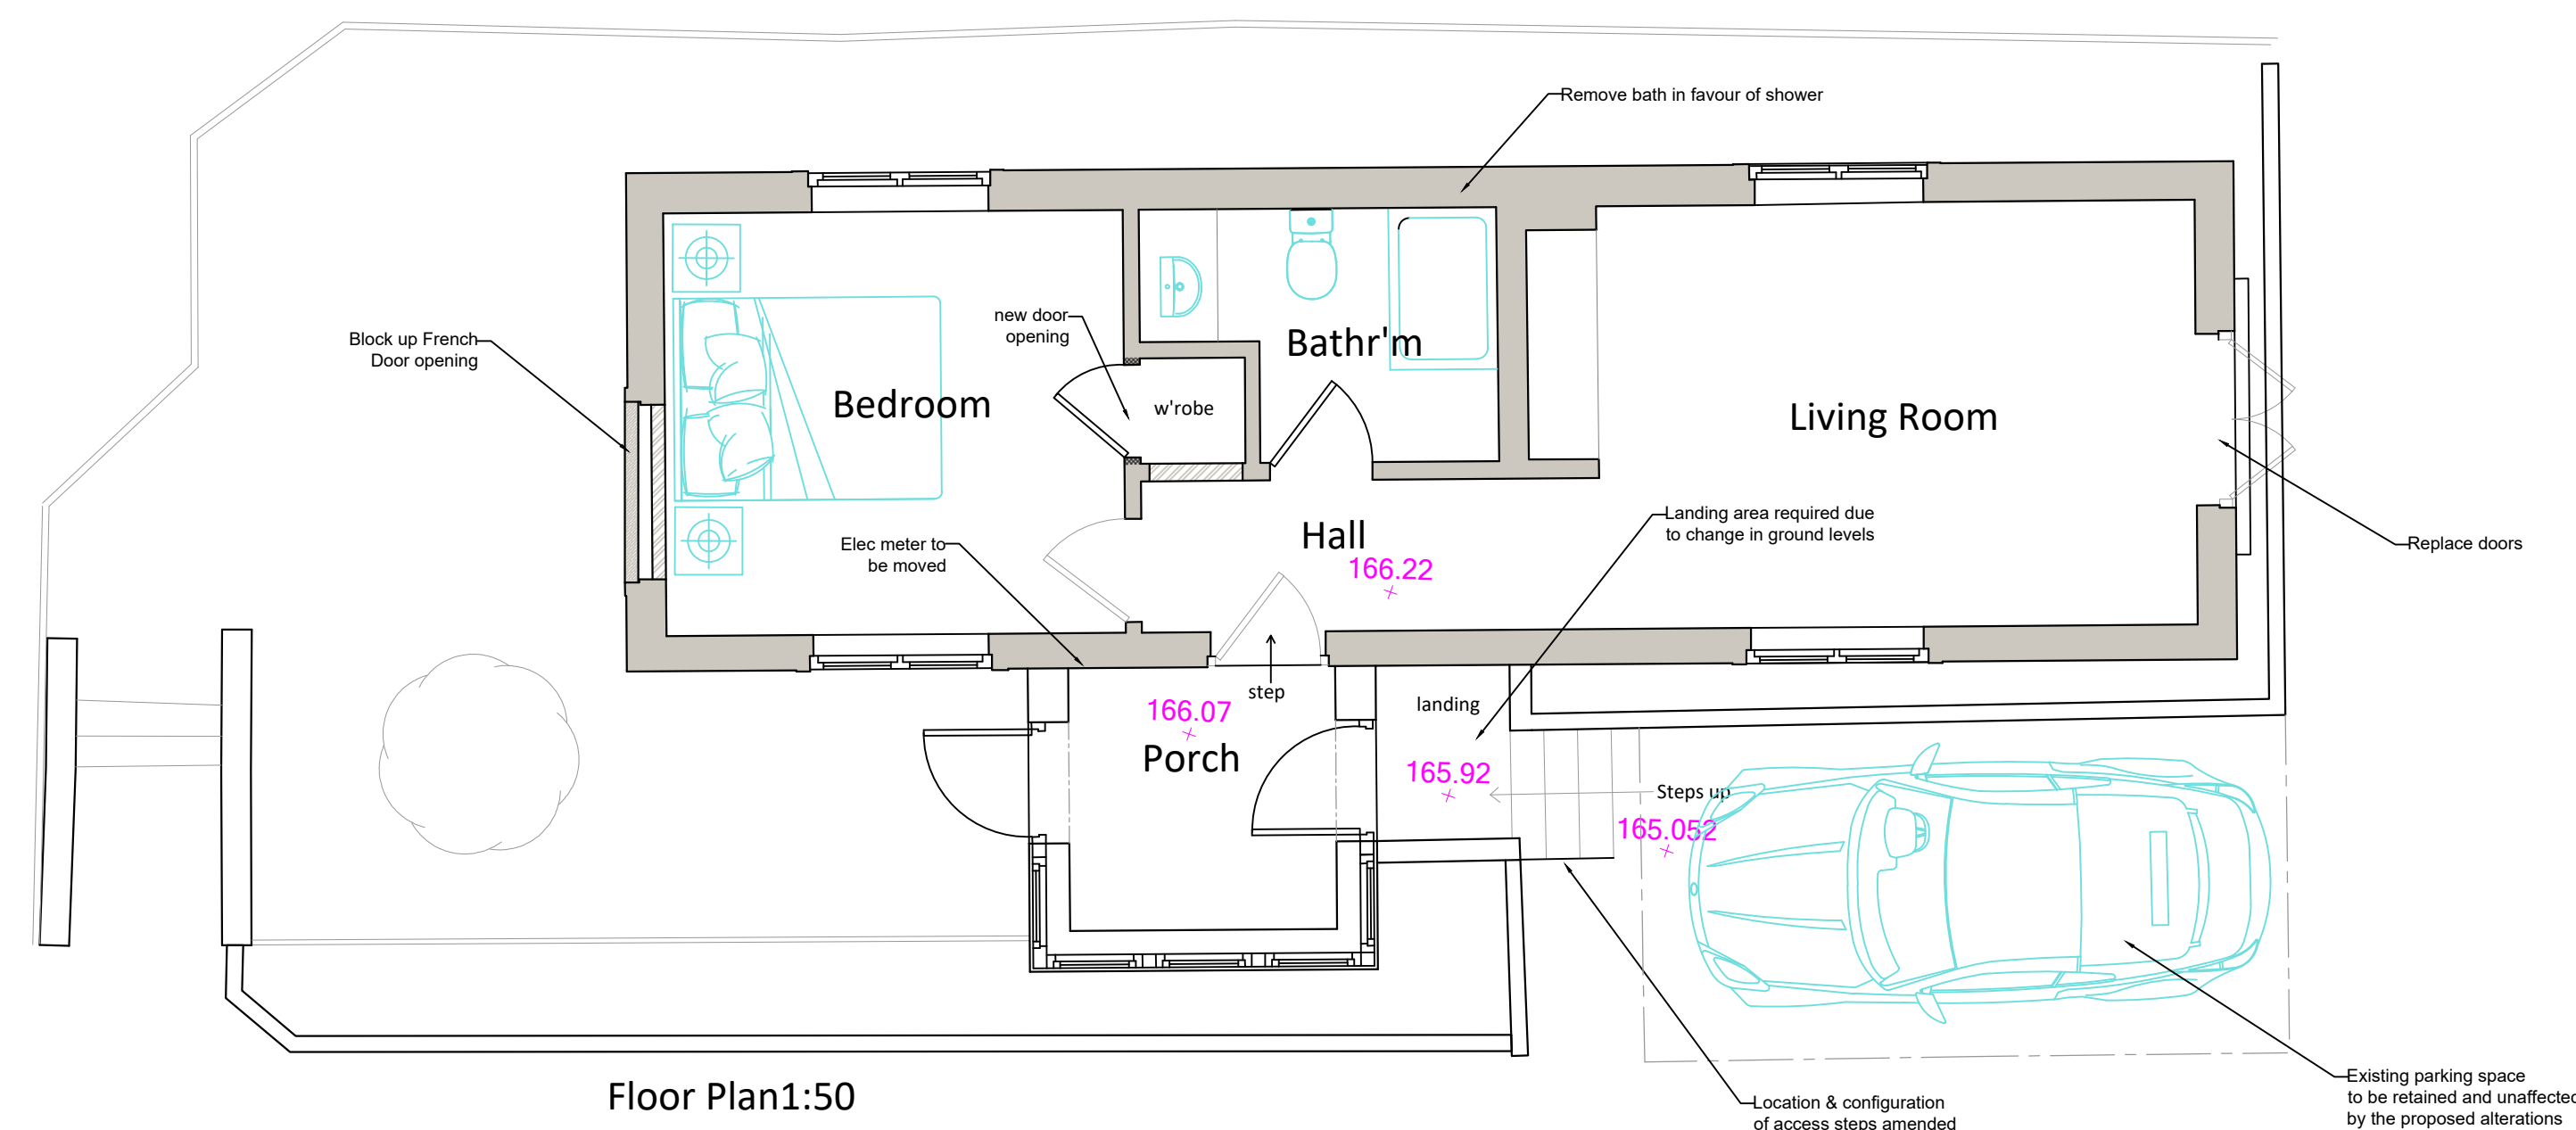

Floor Plan1:50

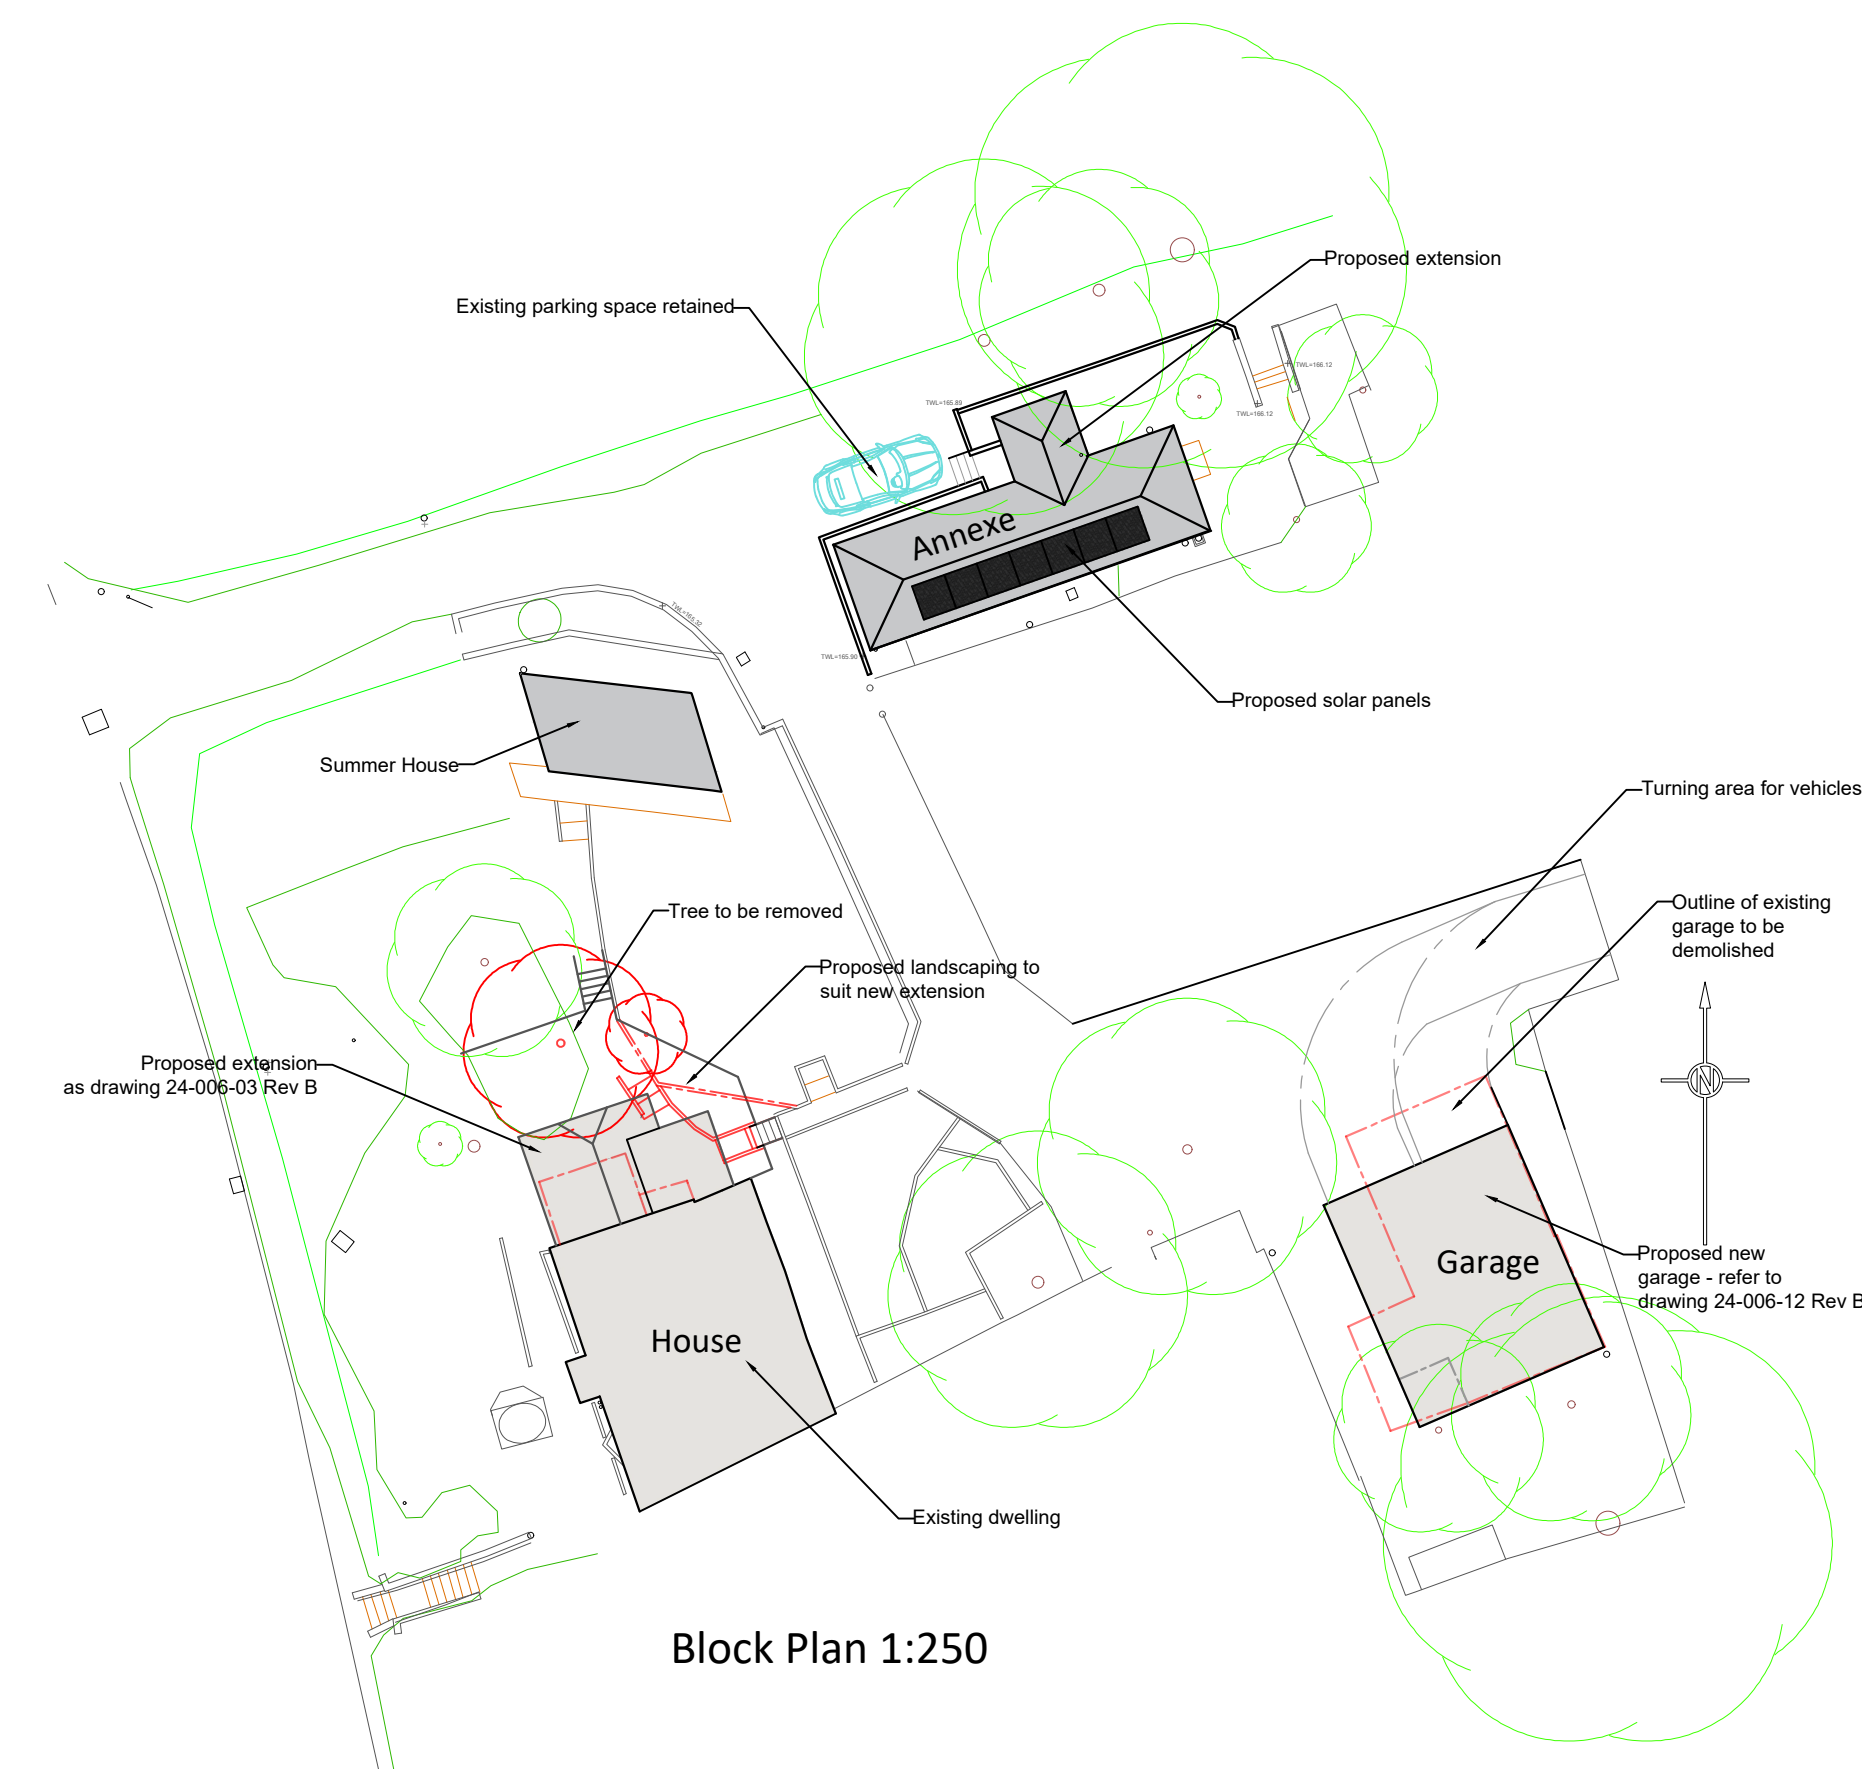

Block Plan 1:250

Revisions:					
A October 2024 - Solar panels added to south elevation.					
B May 2025 - Drawing prepared for planning, following receipt of pre-application feedback					