


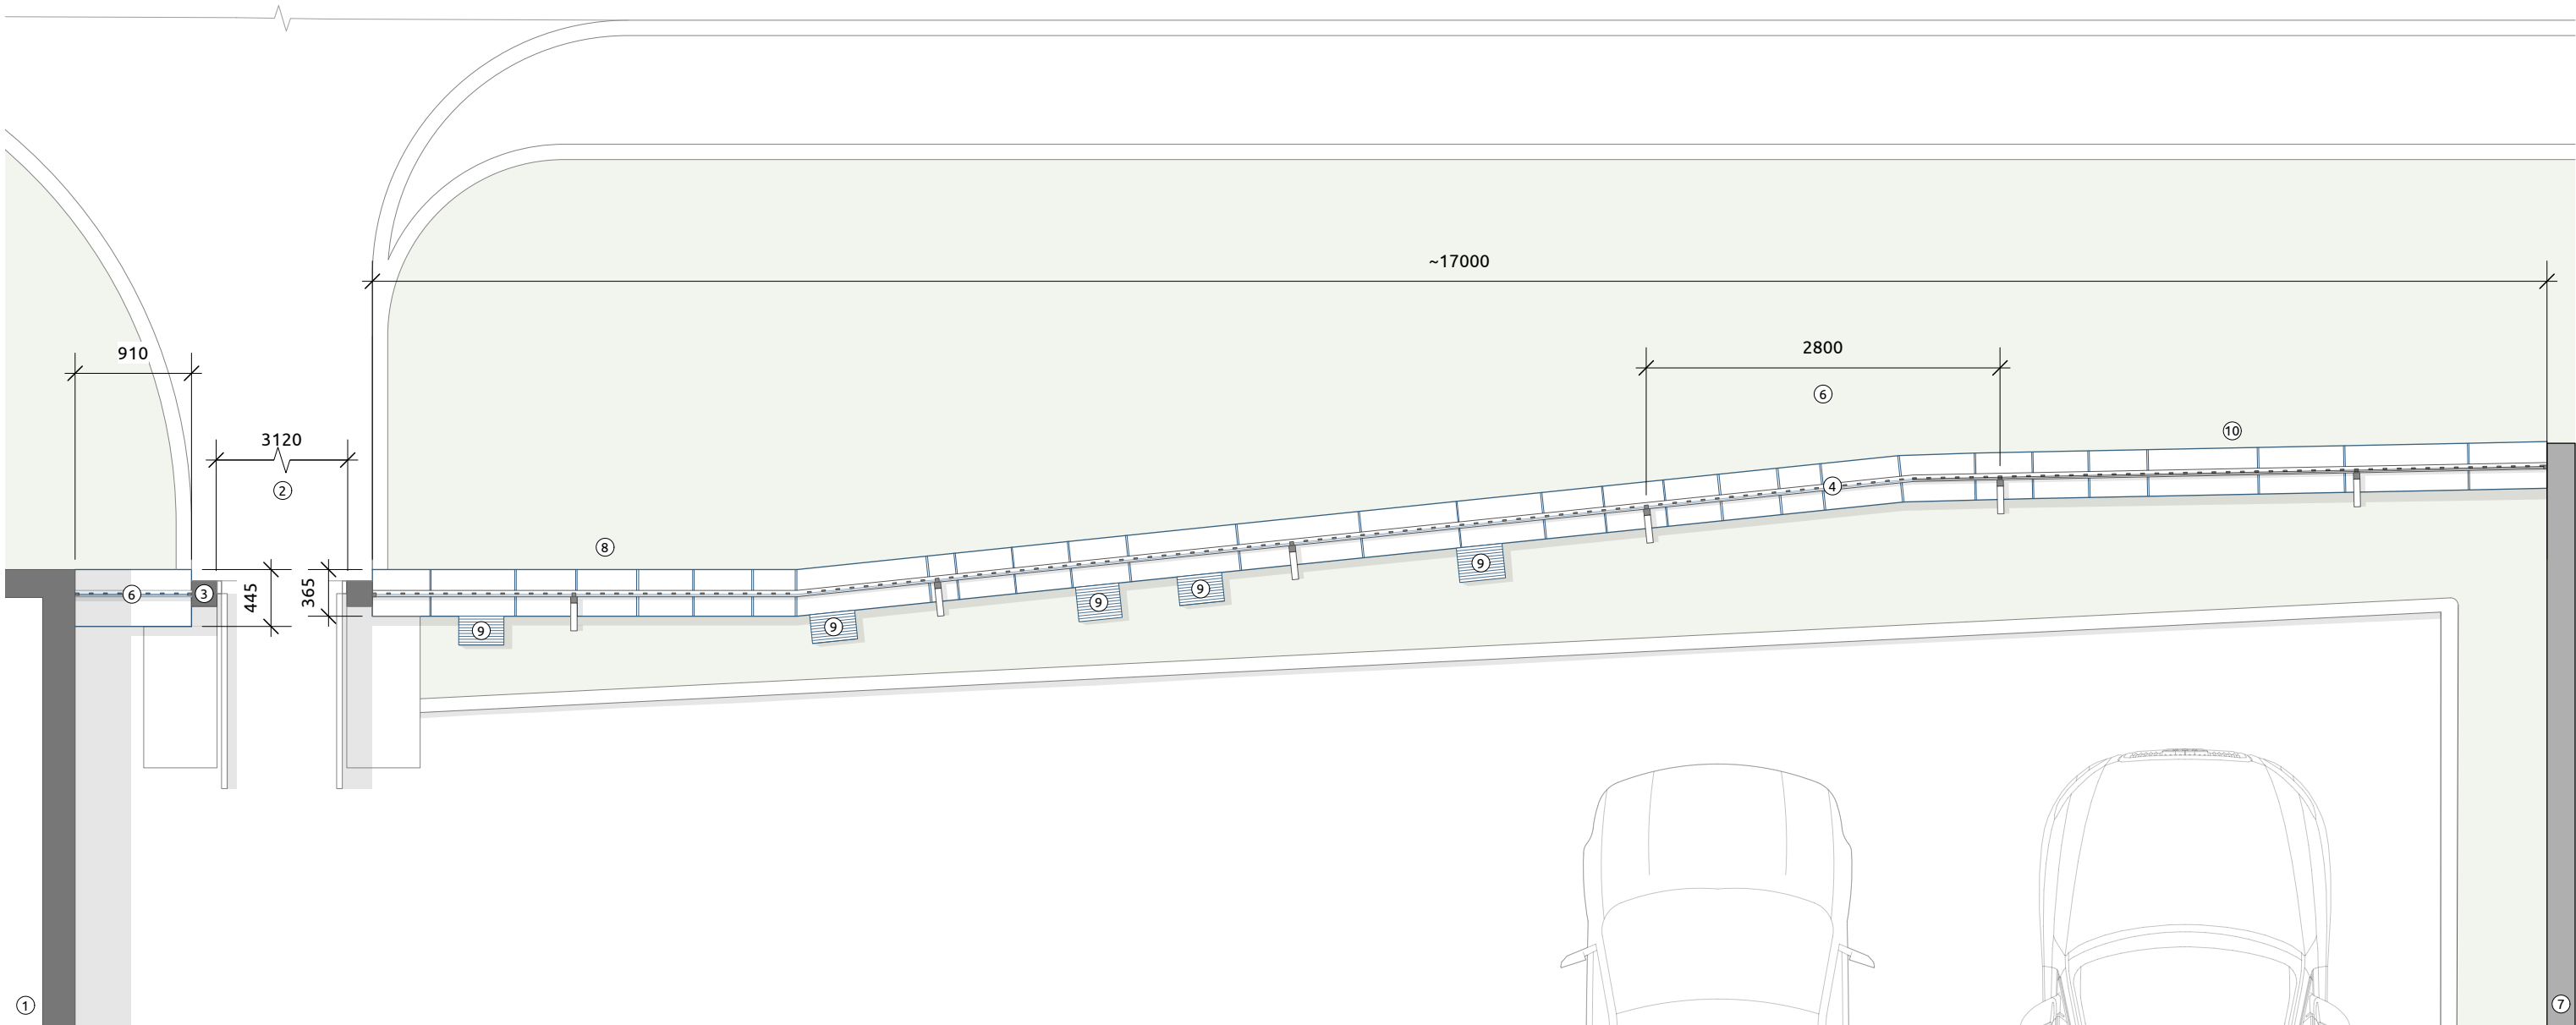

Key

- Existing
- Proposed

- ① Adjoining Bulford Manor buildings.
- ② Car park entrance gateway.
- ③ Modern steel gateposts.
- ④ Wooden trellis on east side of gateway carefully dismantled to be reused.
- ⑤ Wooden trellis on west side of gateway replaced with new timber trellis to match east.
- ⑥ Existing metal brackets reused.
- ⑦ Adjoining modern brick wall.
- ⑧ Sloping stone coping of irregular lengths to match existing (reused from previous wall where possible).
- ⑨ Buttresses built to match existing.
- ⑩ Concrete coping stones to be replaced in stone to match existing.

Note:
Existing wall to be carefully dismantled to ground level. Salvaged brick, flint, and stone to be individually cleaned of mortar residues and set aside for reuse.

Wall to be reconstructed to original alignment and profile in lime mortar using reclaimed masonry units, supplemented where necessary with additional matching flint, brick and stone to achieve a complete and structurally sound rebuild.

Revisions: P1 Initial Issue
P2 Planning Issue

15/01/2026
30/01/2026



PROJECT: Bulford Manor Wall

SHEET: Proposed Plan

This drawing is ©copyright Pritchard Architecture 2025. No dimensions to be scaled from this drawing except for planning purposes

DRAWING NO: V1013 - PRA - ZZ - 00 - DR - A - 21000

SCALE: 1:50 @A3 0 1 2 m

S3 SUITABLE FOR REVIEW AND COMMENTS

REV: P2

DATE: January 2026

PRITCHARD
ARCHITECTURE
Porters Lodge, College Road
HM Naval Base, Portsmouth, P01 3LJ
email: studio@pritchardarchitecture.co.uk