



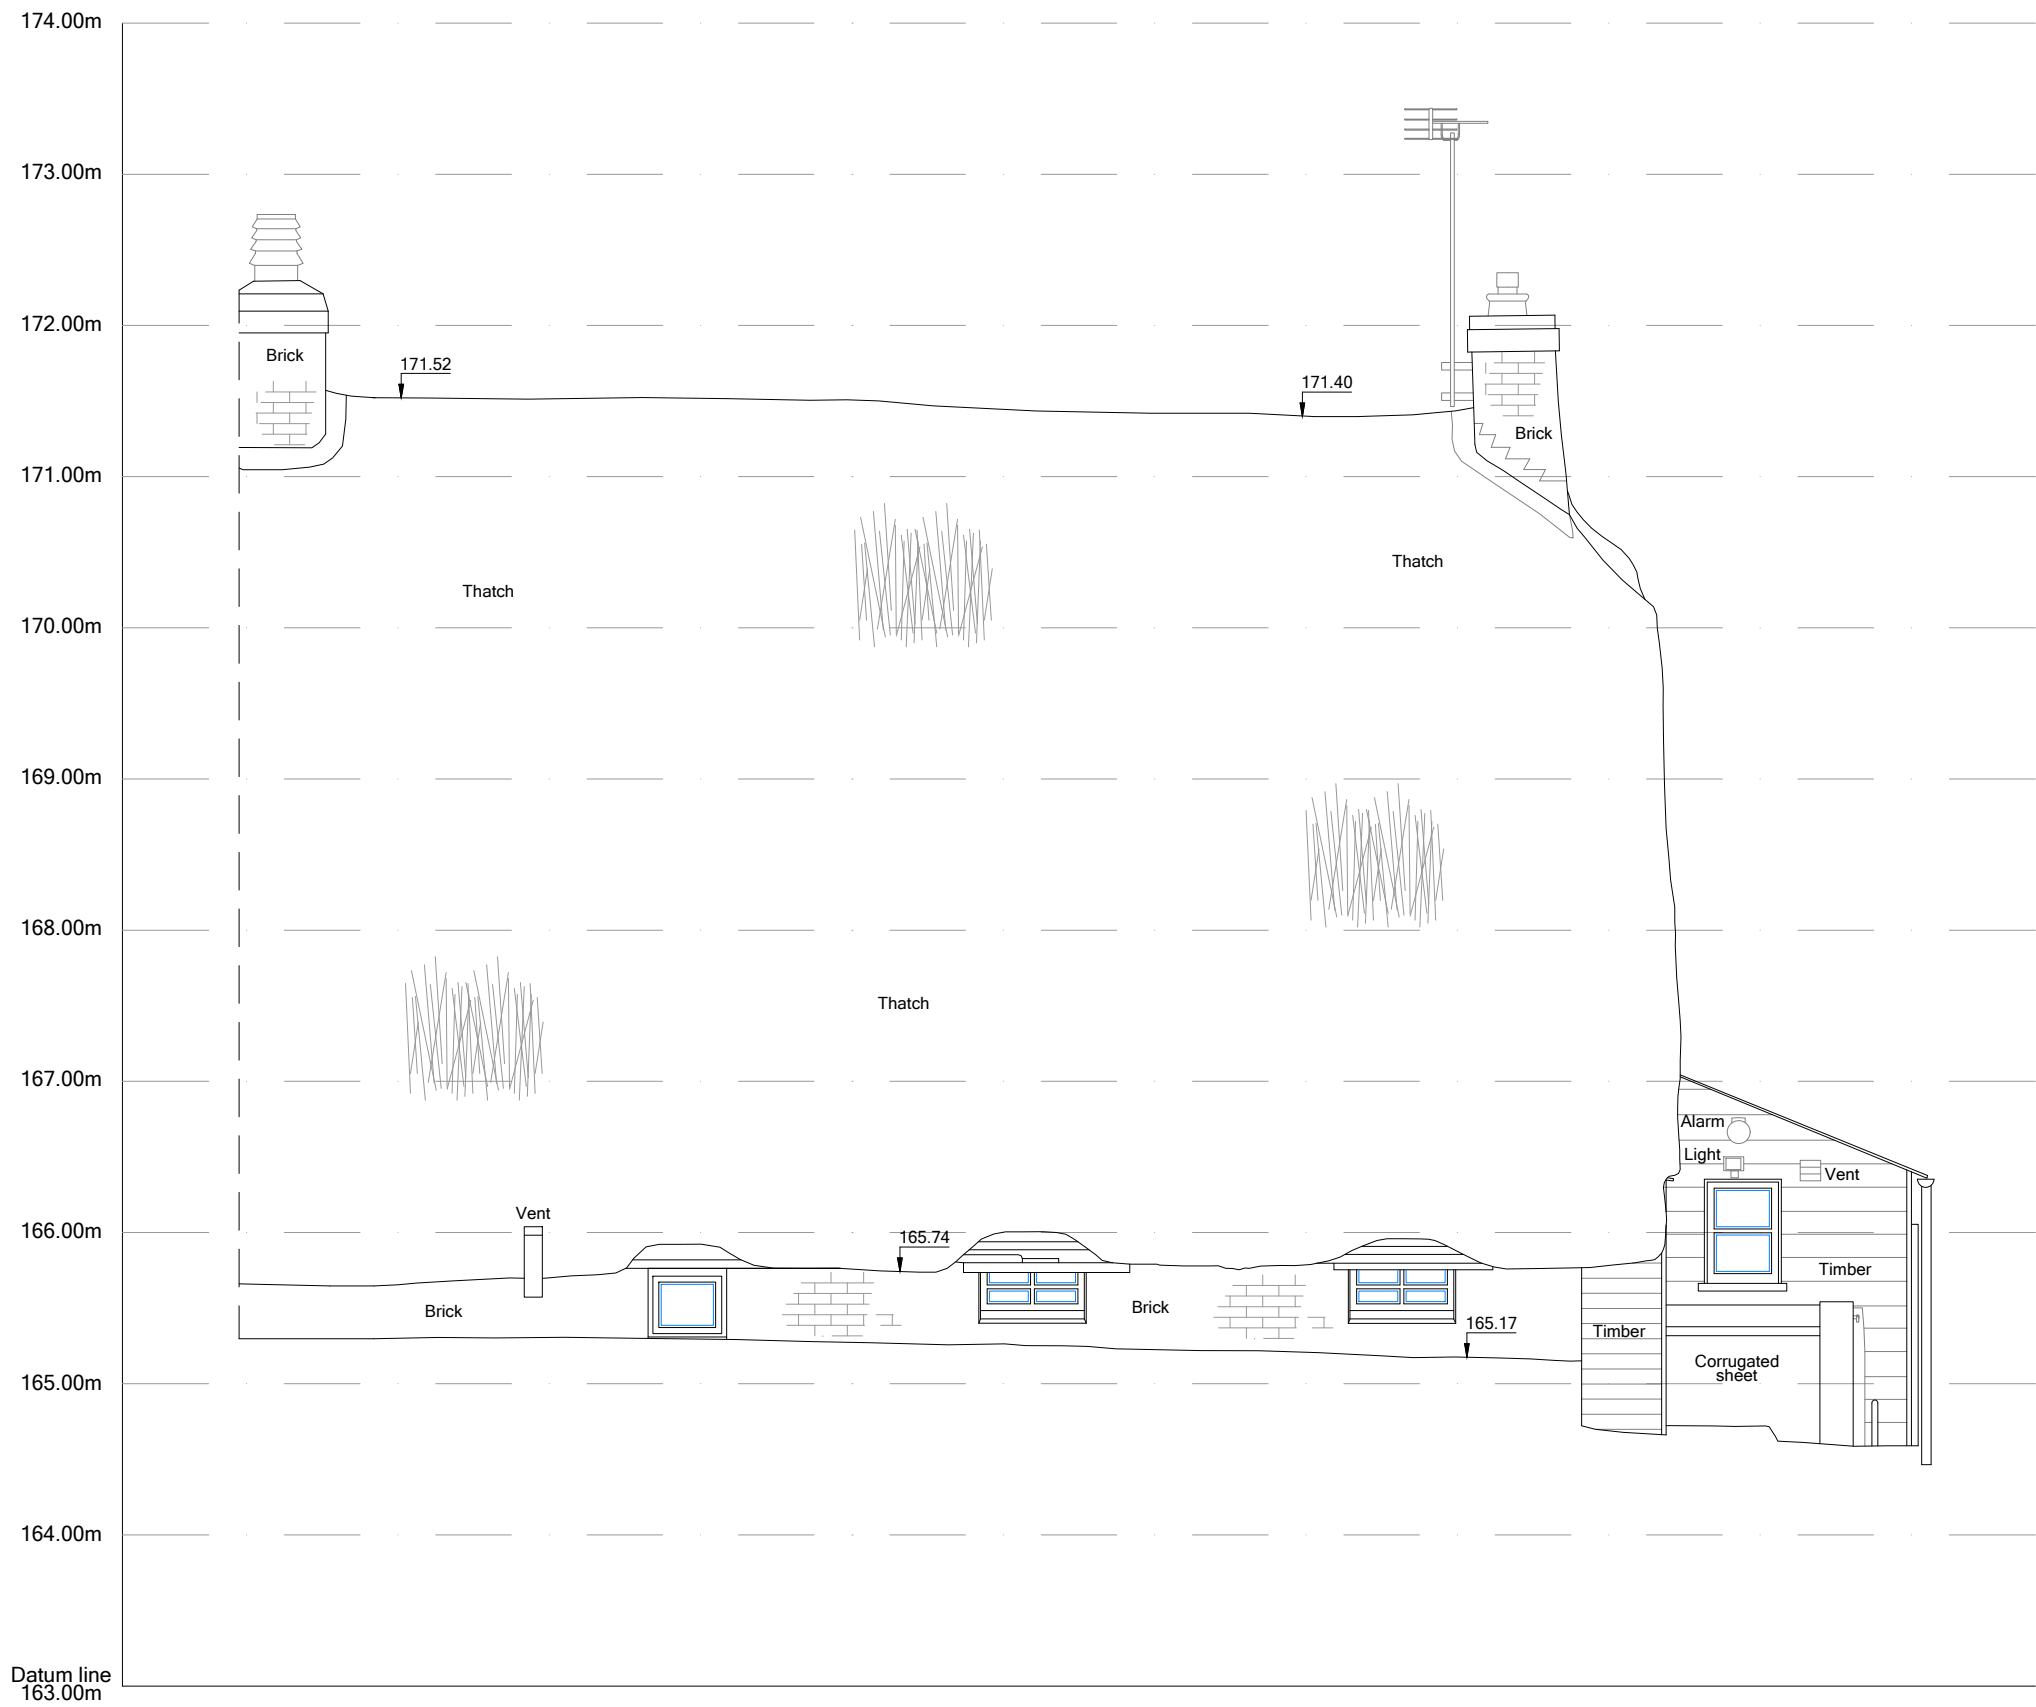


HOUSE ELEVATION 1

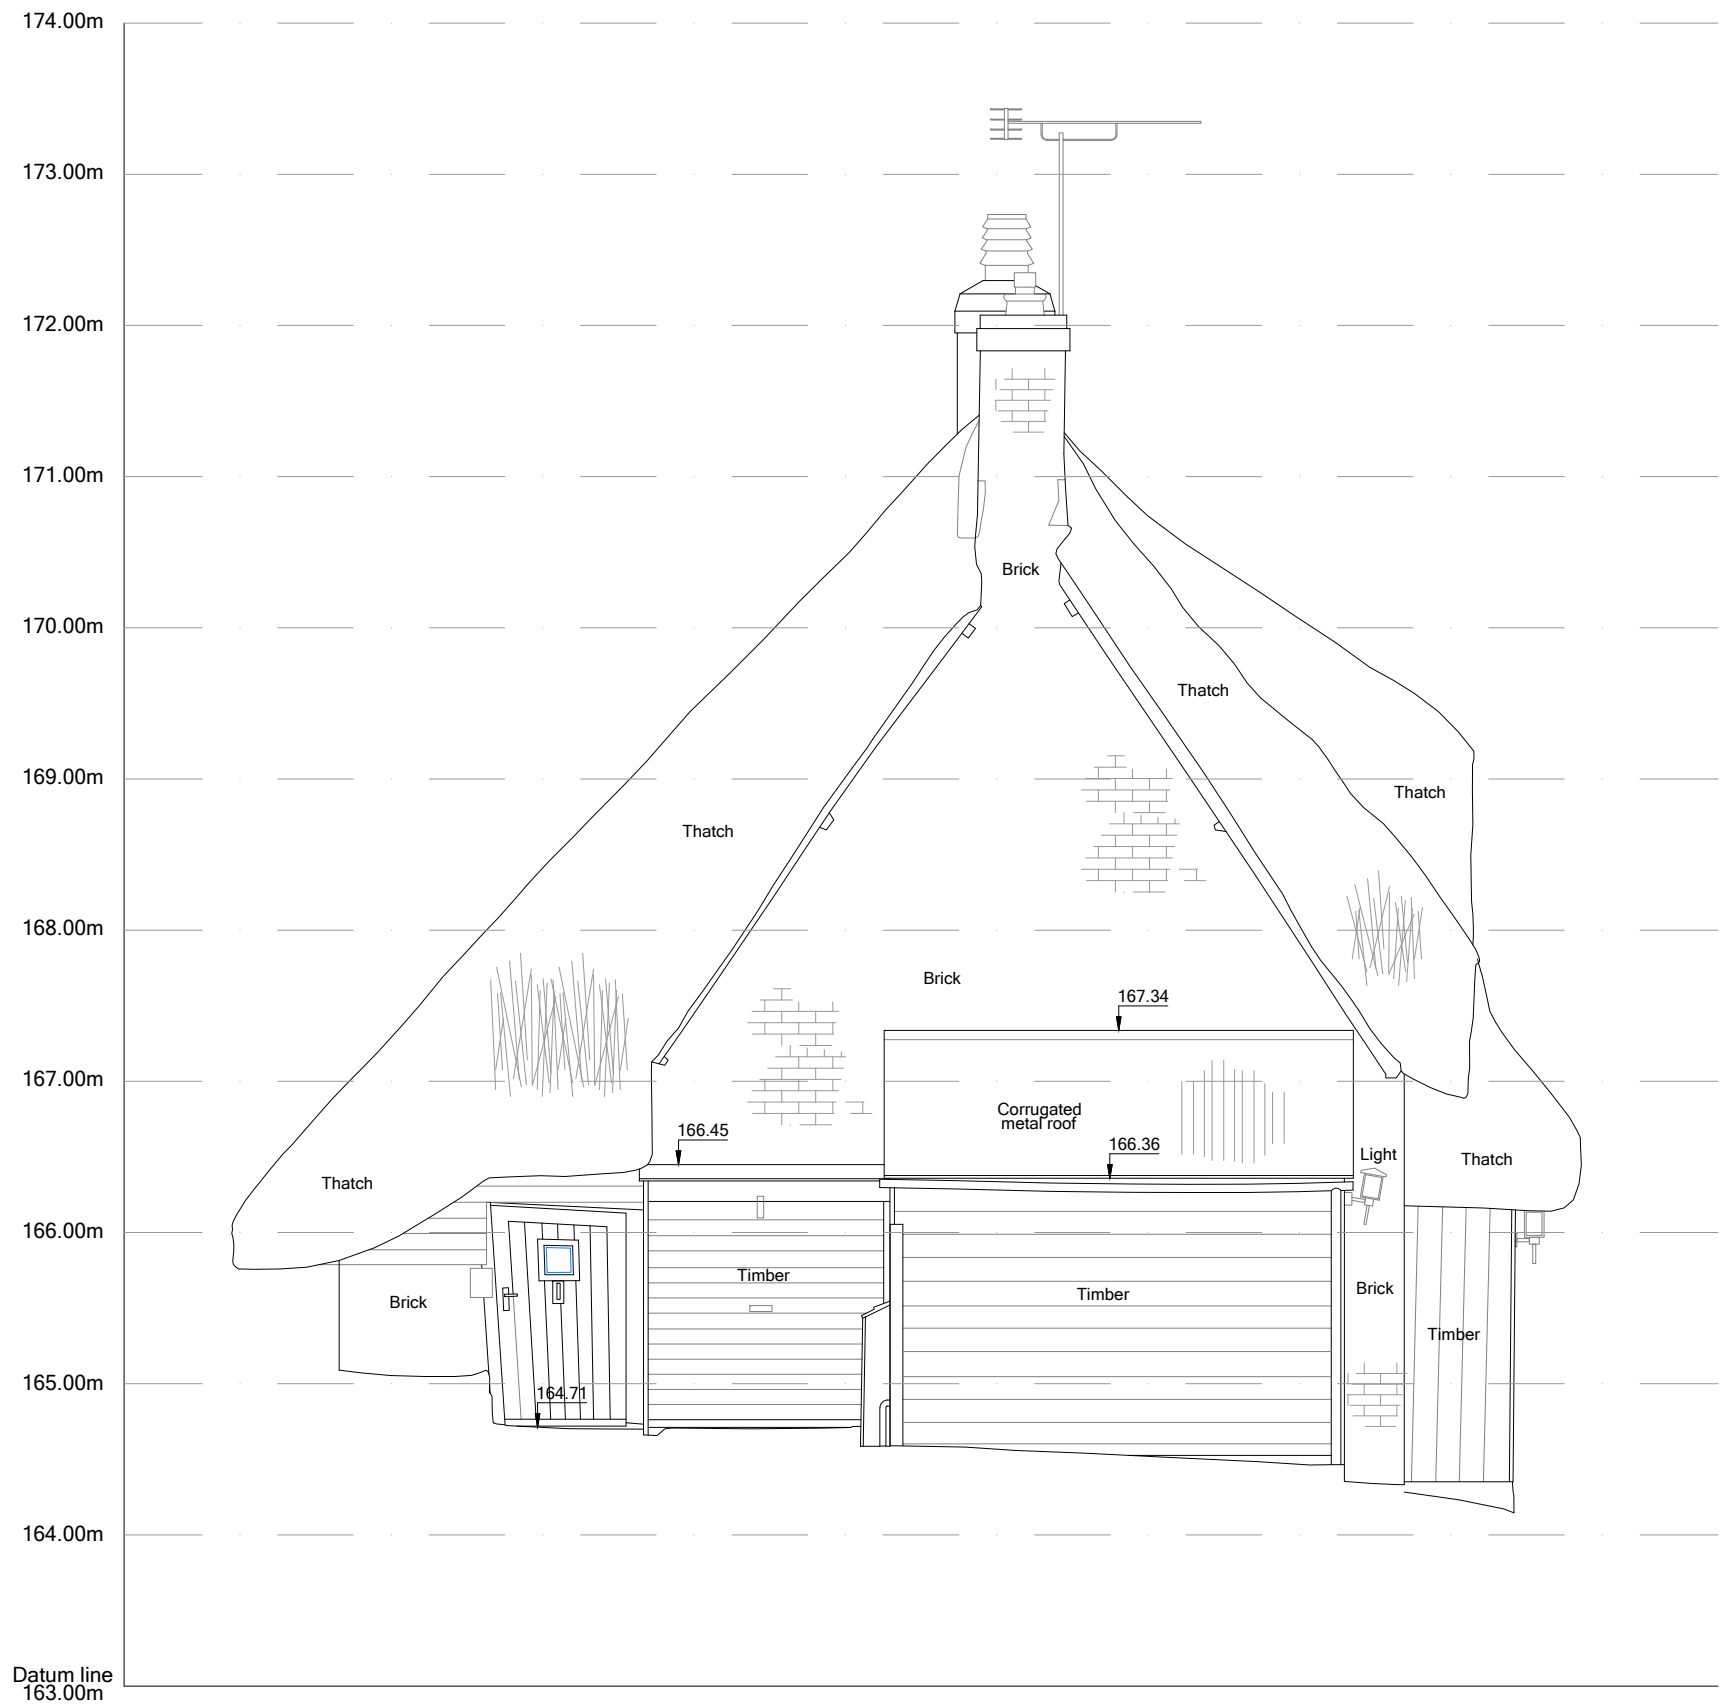


HOUSE ELEVATION 2



HOUSE ELEVATION 3

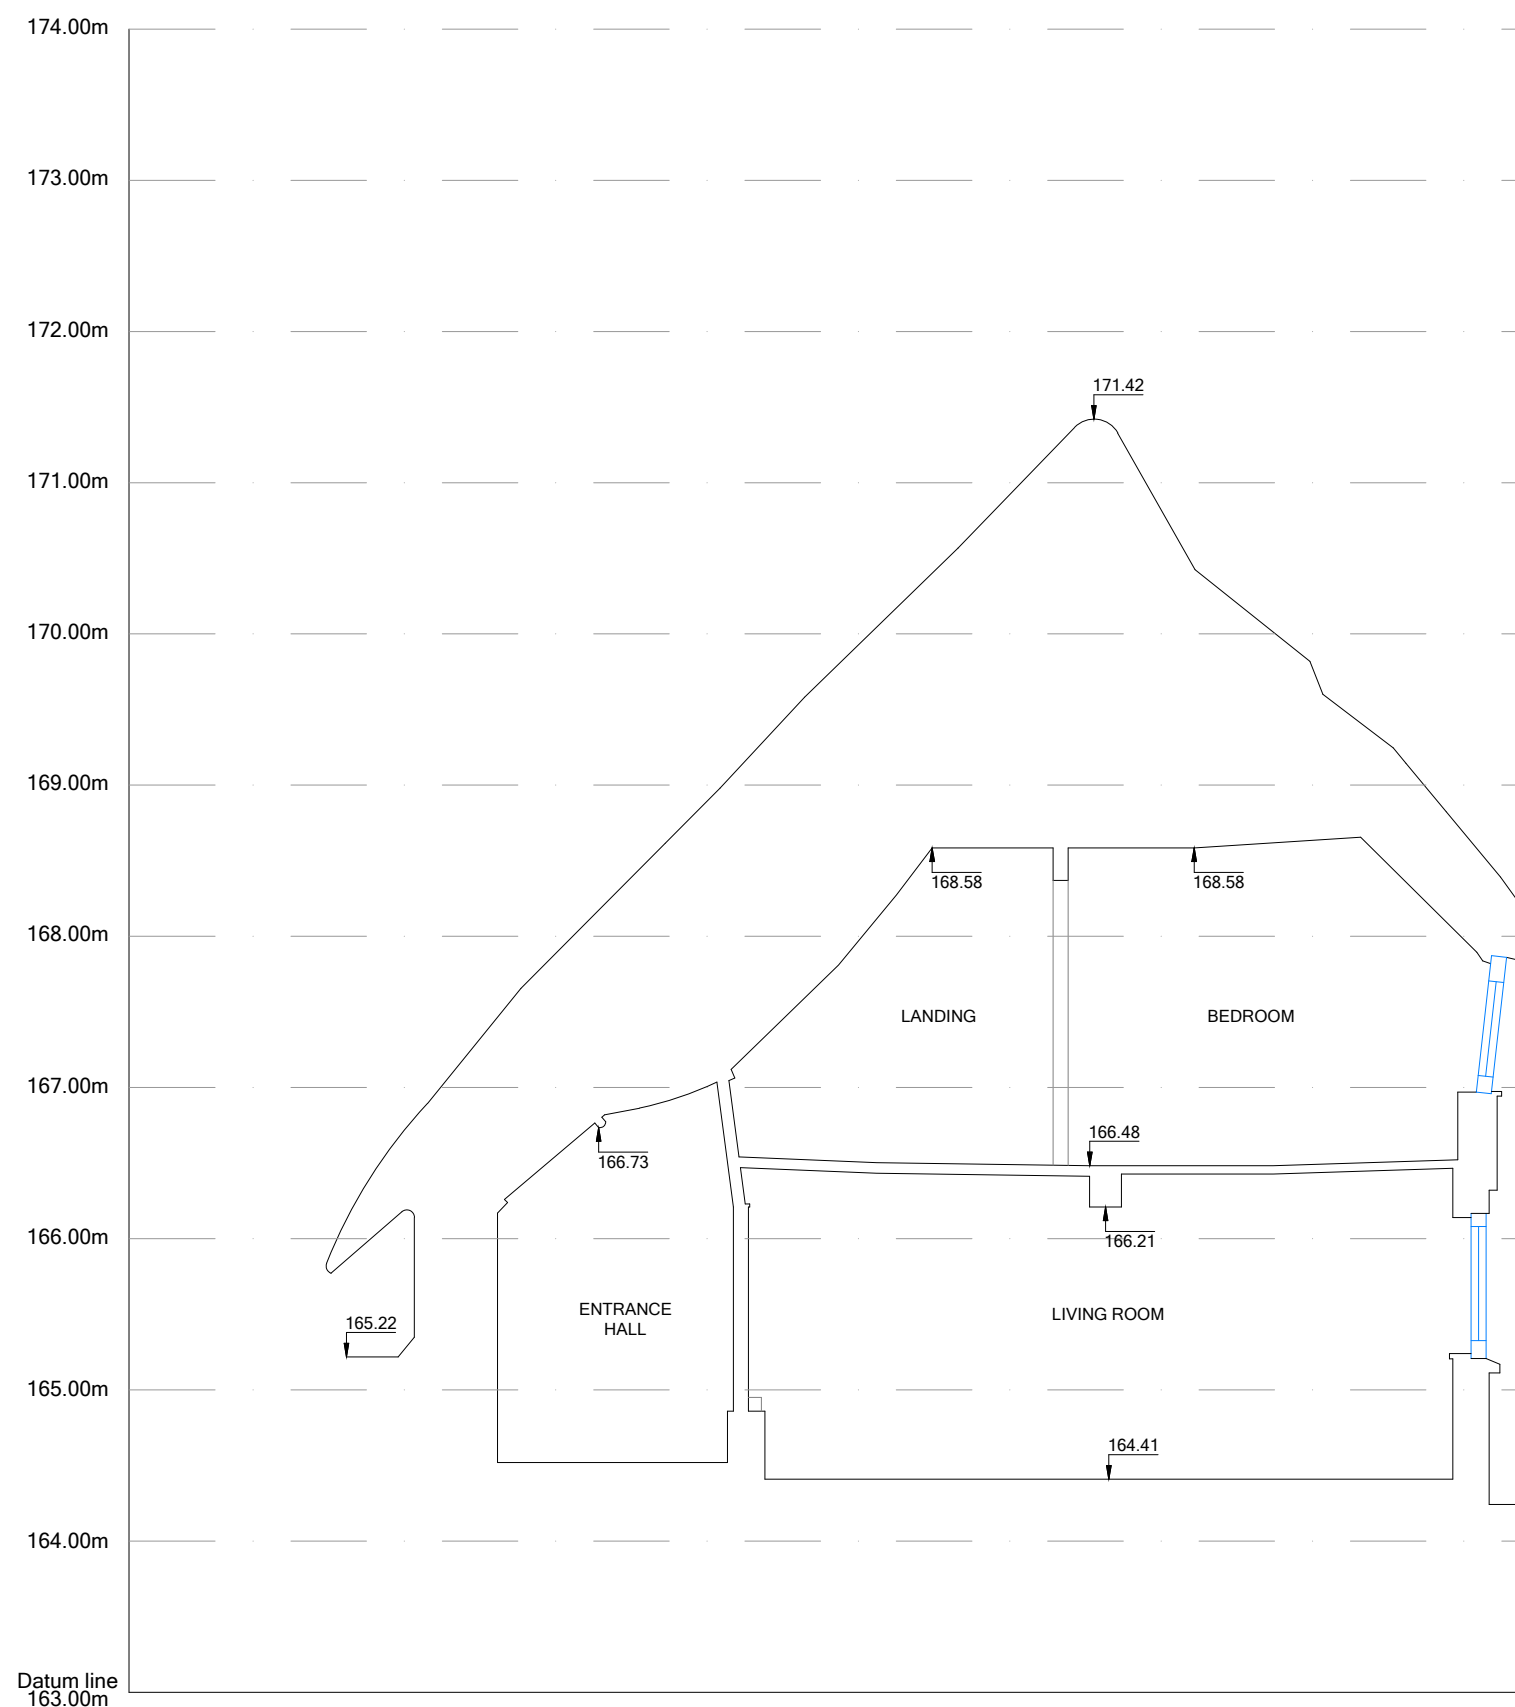

SECTION A

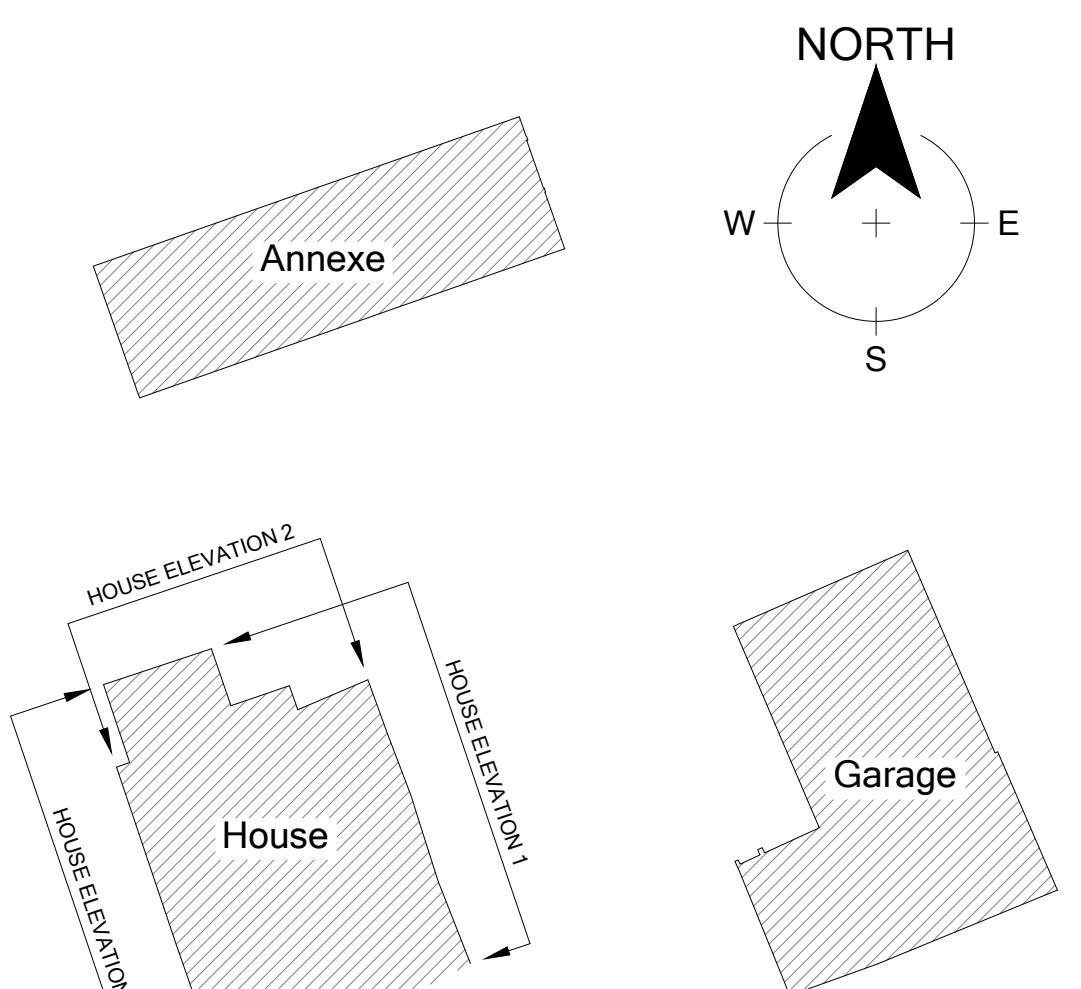

LOCATION PLAN

Not to Scale

Grid and levels are related to National Grid
OSGM015 & OSTN15

NOTES
Level Datum: OS National Grid OSGM15
Grid Orientation: OS National Grid OSTN15
Scale Factor: Scale Factor 1
Scale Factor 1 is based on a true OS National Grid co-ordinate at:
S1 423006.550, 161439.133, 160.423

The contractor is to check and verify all critical dimensions and levels before work starts.
Every effort is made to identify all visible above ground features. However, it may be possible that certain features are obscured at the time of survey.



Unit 59, Shrivensham Hundred Business Park
Watchfield, Swindon, Wiltshire, SN6 8TY
EMAIL : admin@brunelsurveys.com
WEB : www.brunelsurveys.com
TEL : 01793 784700

CLIENT

A L Associates Ltd.

JOB TITLE

113 High Street
Burbage
SN8 3AA

House Elevations

REVISIONS

SCALE

A1 Sheet @ 1 to 50

DATE

Nov 2023

SURVEYED BY

SH

DRAWN BY

PJR

CHECKED BY

PJA

DRAWING No.
25209-50-02HOUSE

