




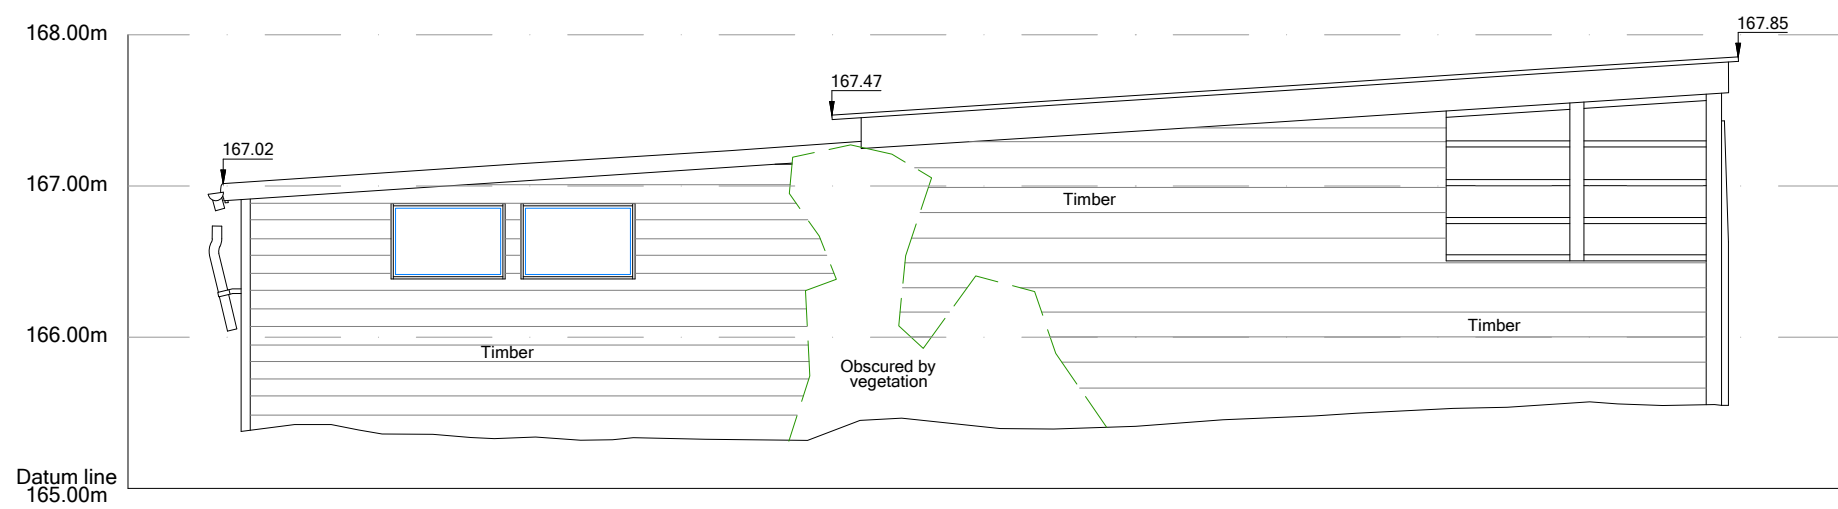


GARAGE ELEVATION 1

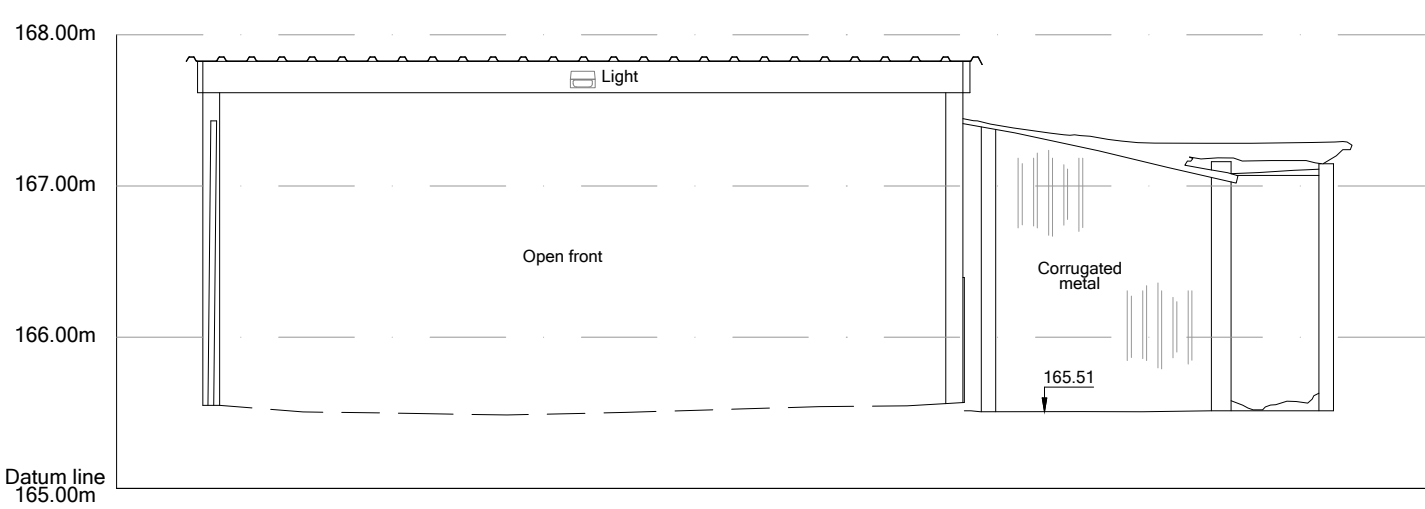


GARAGE ELEVATION 2

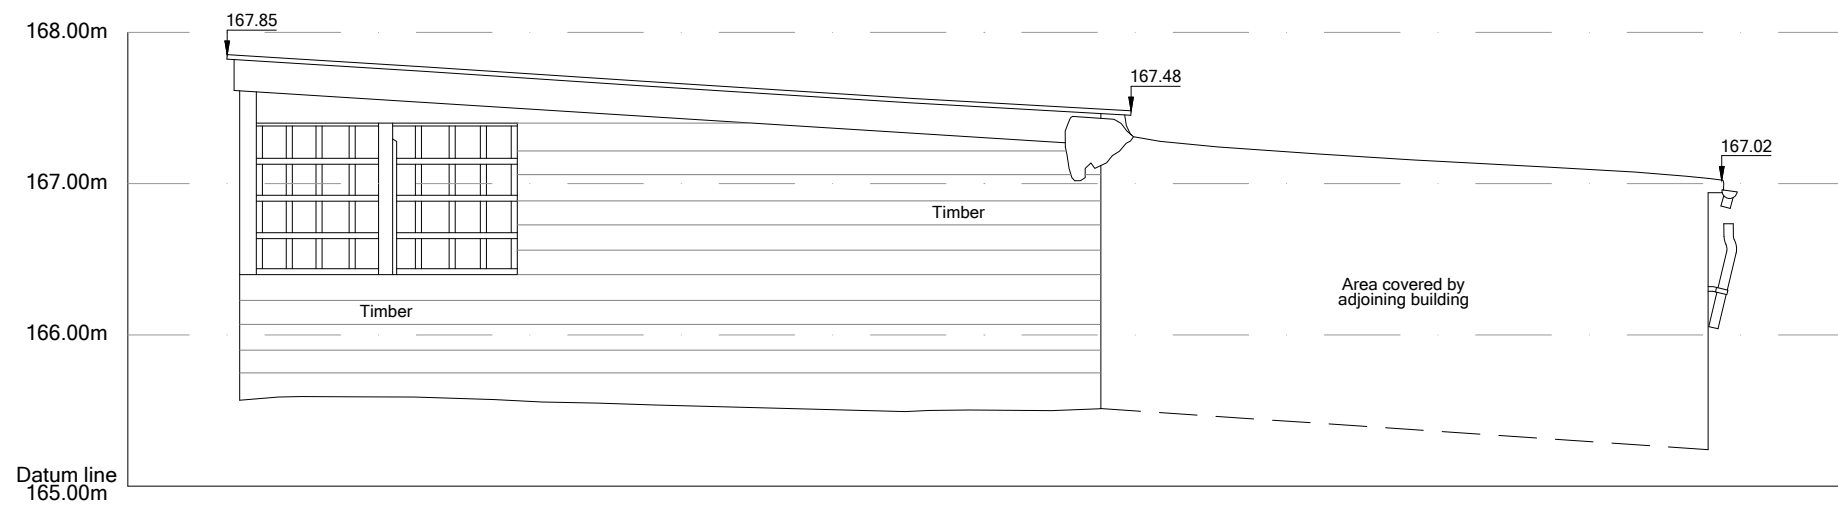




GARAGE ELEVATION 3

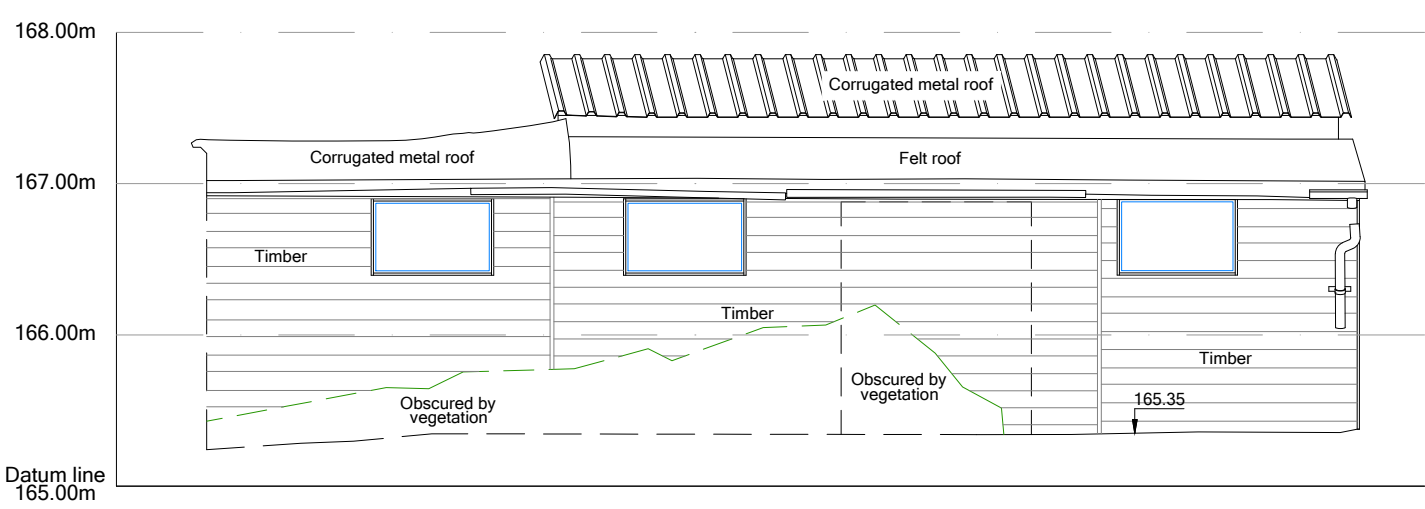

GARAGE ELEVATION 4

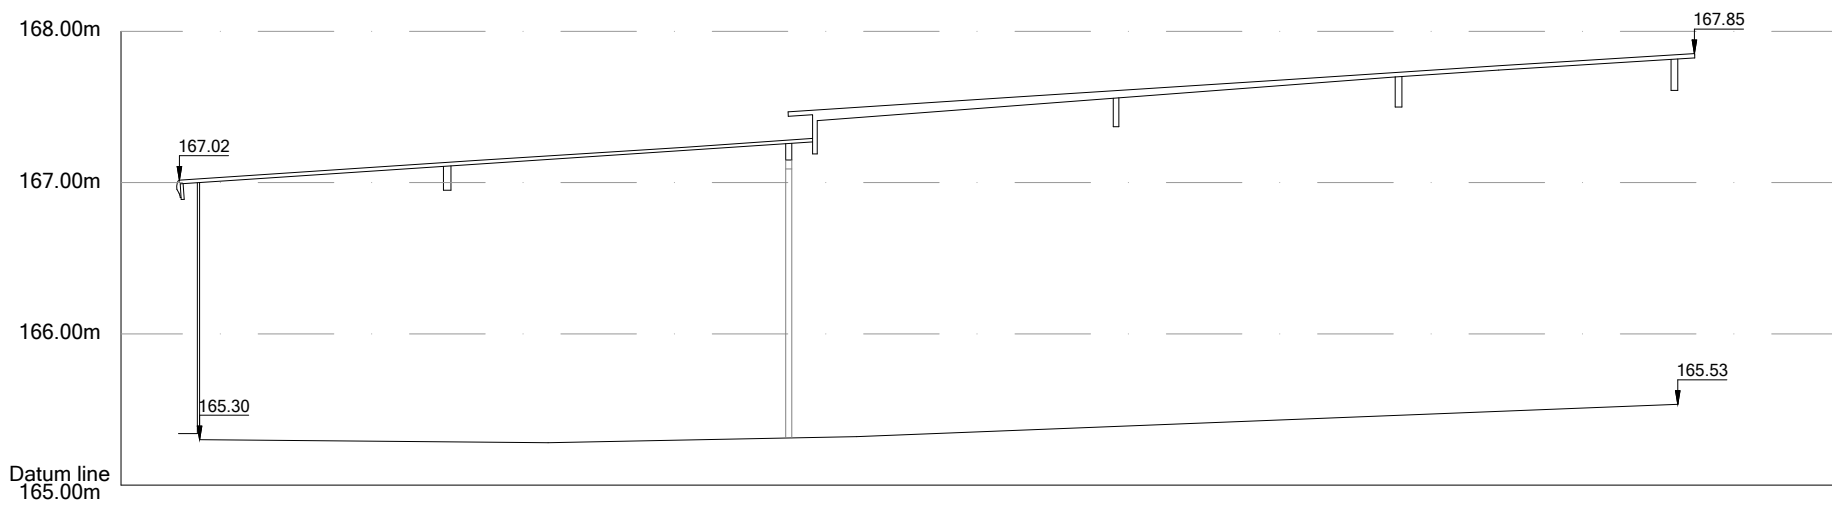

SECTION C

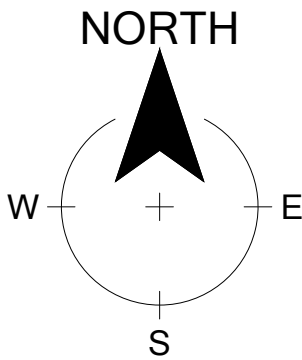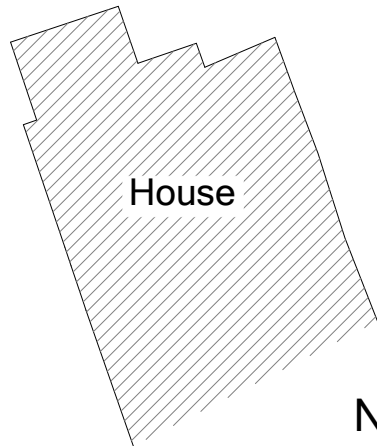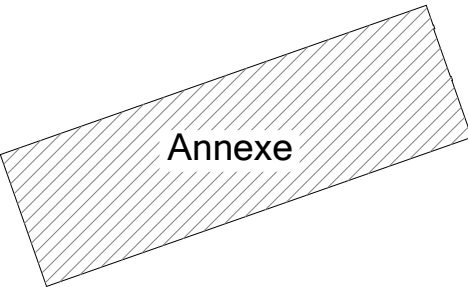

LOCATION PLAN
Not to Scale

Grid and levels are related to National Grid
OSGM015 & OSTN15

NOTES

Level Datum: OS National Grid OSGM15

Grid Orientation: OS National Grid OSTN15

Scale Factor: Scale Factor 1

Scale Factor 1 is based on a true OS National Grid co-ordinate at:
Either (Station Name) OR XY=origin from n4ce transformation file

The contractor is to check and verify all critical dimensions and levels before work starts.

Every effort is made to identify all visible above ground features. However, it may be possible that certain features are obscured at the time of survey.



Unit 59, Shrivenham Hundred Business Park
Watchfield, Swindon, Wiltshire, SN6 8TY
EMAIL : admin@brunelsurveys.com
WEB : www.brunelsurveys.com
TEL : 01793 784700

CLIENT	A L Associates Ltd.		REVISIONS
JOB TITLE	113 High Street Burbage SN8 3AA		SCALE A2 Sheet @ 1 to 50
	Garage Elevations & SECTION		DATE Nov 2023
			SURVEYED BY SH
			DRAWN BY PJR
			CHECKED BY PJA
		DRAWING No. 25209-50-04GARAGE	

