




Existing North Elevation

1 : 100

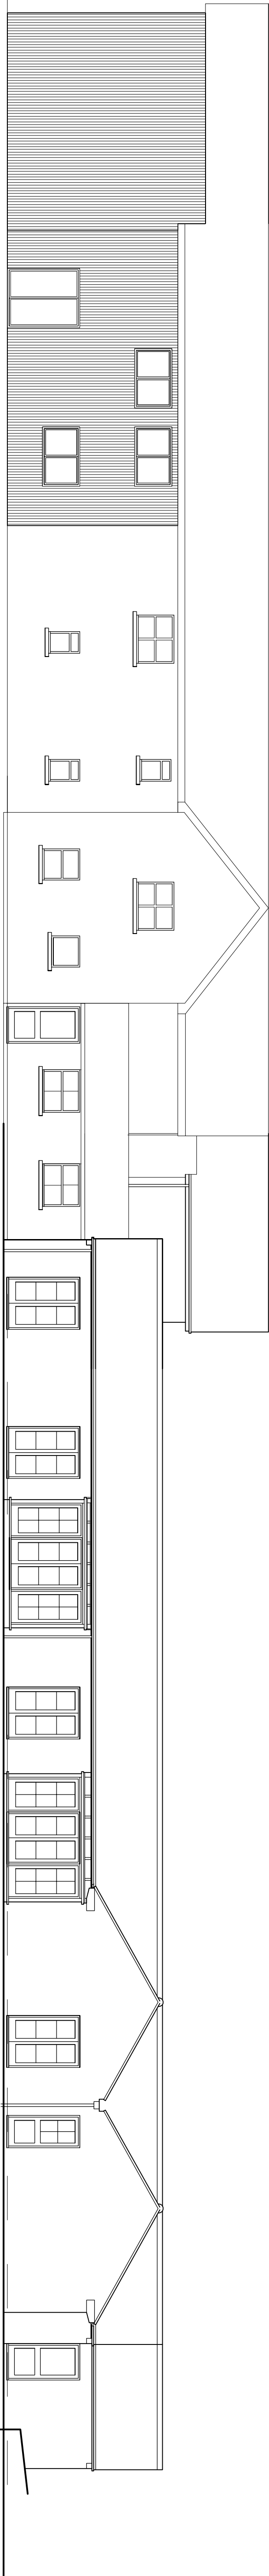


Proposed North Elevation

1:100

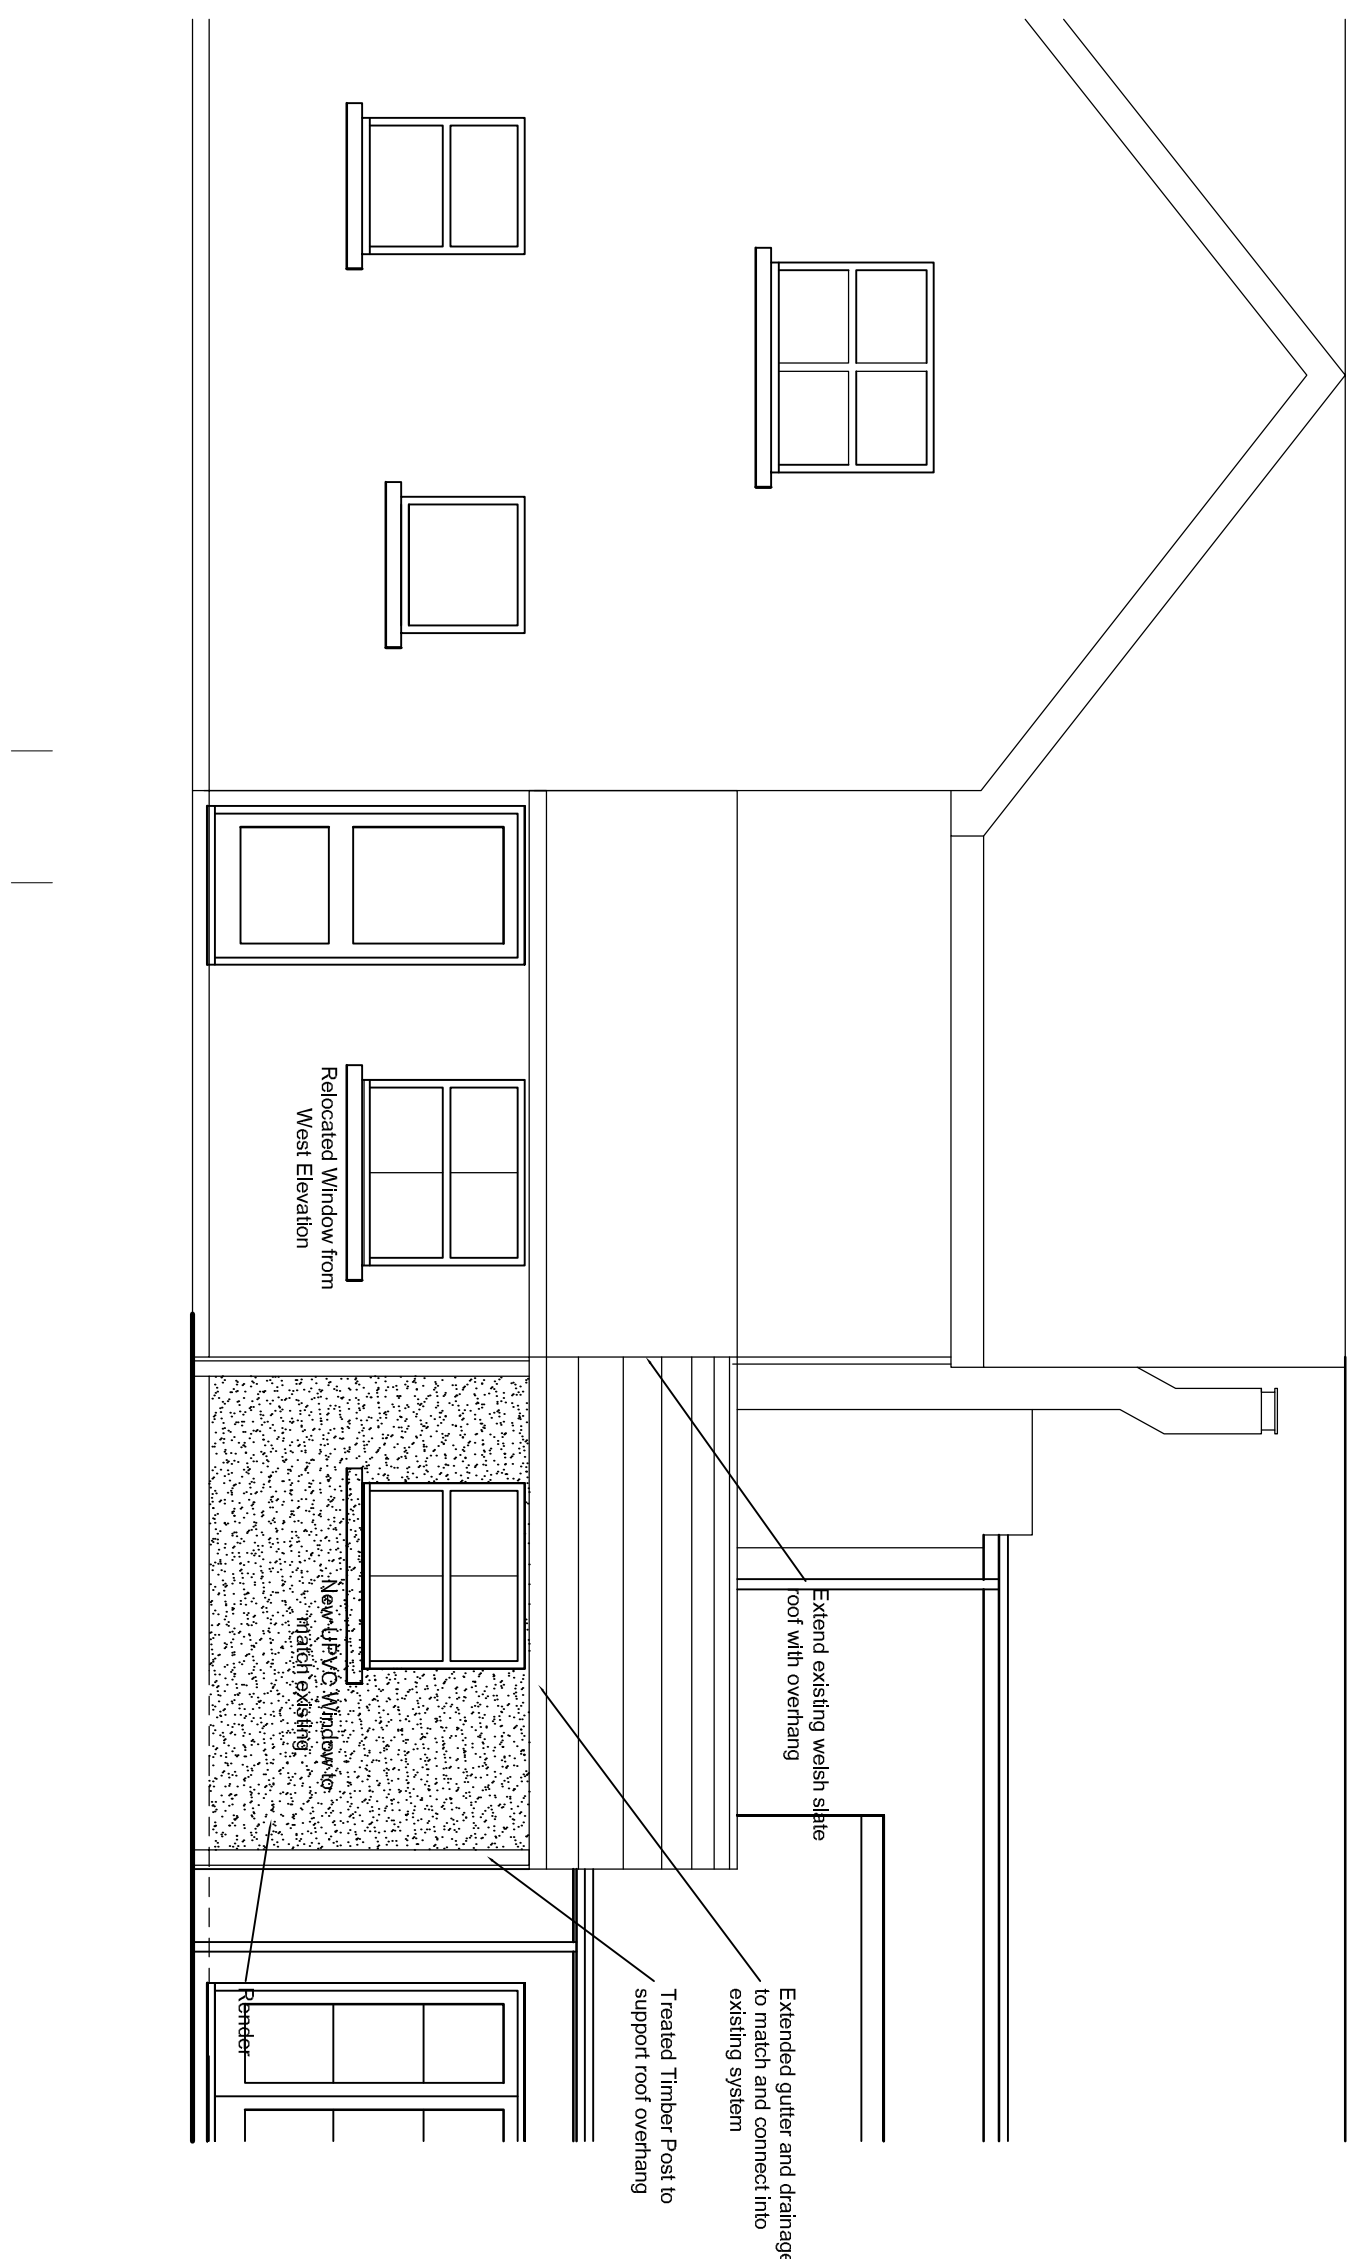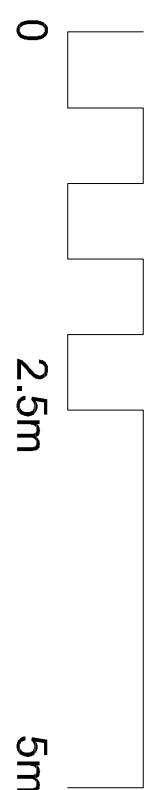

Proposed North Elevation

3 1:50

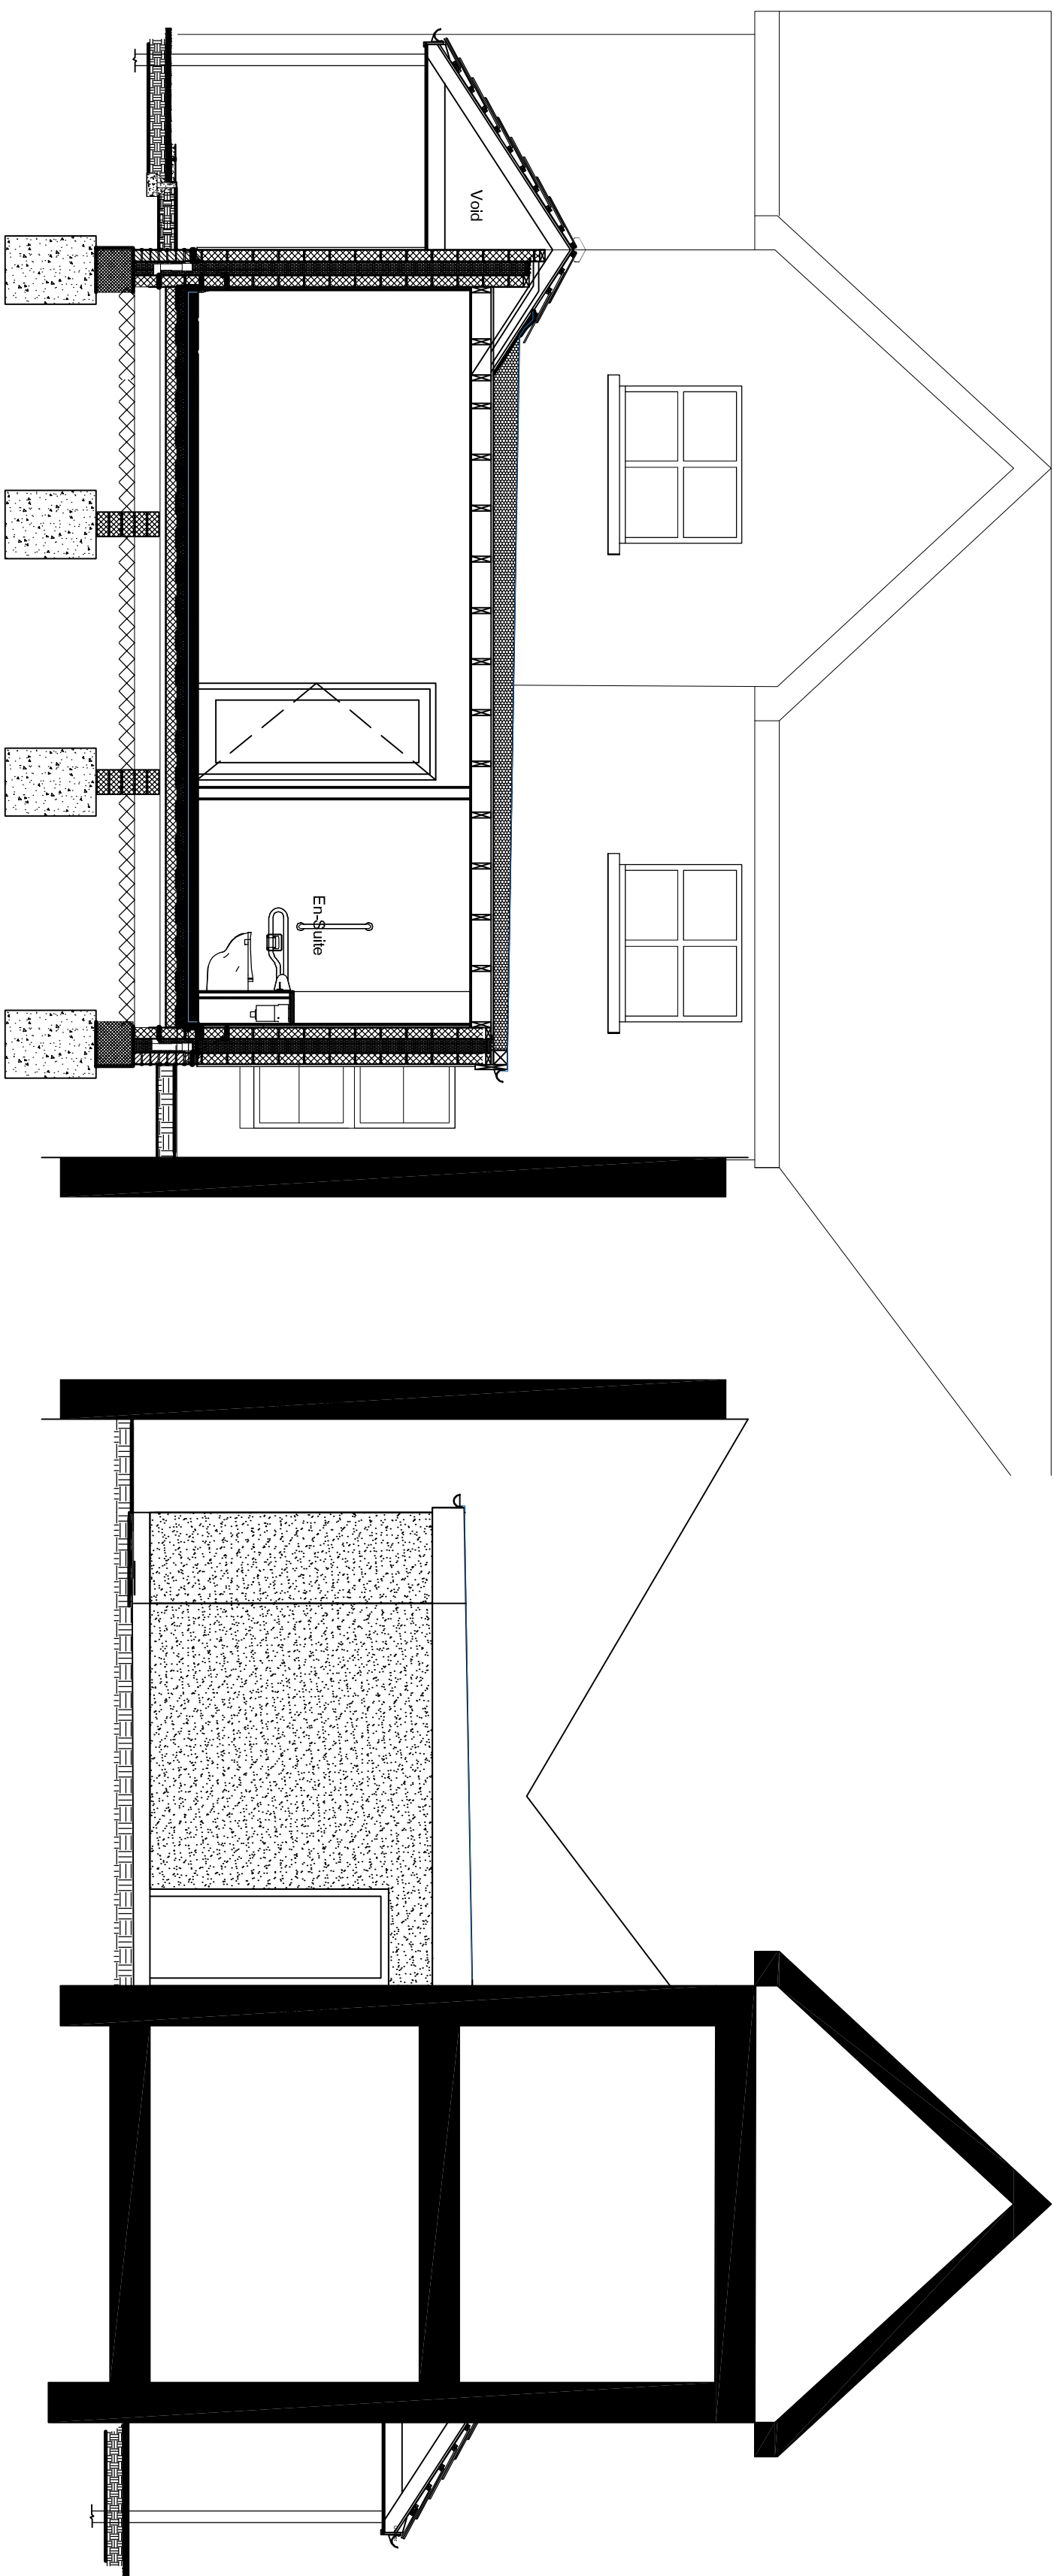

Proposed Section

1:50

Proposed East Sectional Elevation

1:50

[illegible]