


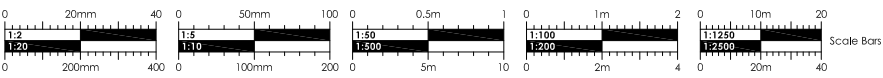

This drawing is copyright of CLARK & MASLIN Ltd & may not be copied or reproduced without permission. Figured dimensions are to be taken in preference to scaled dimensions. Large scale dwgs to have preference to small scale dwgs. Dimensions for fixed-in items are to be checked on site prior to manufacture.

REV	DETAIL OF REVISION	BY	DATE
A	AMENDED SITE BOUNDARY	EM	25/10/22
B	AMENDED TO PLANNERS COMMENTS	EM	07/11/22
C	RED BOUNDARY AMENDED TO MATCH LAND REGISTRY	BJ	09/11/22
D	RED BOUNDARY AMENDED	DN	02/12/22
E	AMENDED PROJECT DESCRIPTION	DN	09/06/23
F	AMENDED TITLE BLOCK	EM	26/01/26



SURVEY DRAWING

CLARK & MASLIN
Unit 5, Charlton Business Park
Crudwell Road, Malmesbury
Wiltshire, SN16 9RU
Telephone: 01666 822911
www.clarkandmaslin.co.uk
Planning Architecture Conservation

Project
PROPOSED EXTENSION & ALTERATIONS,
HARDINGE FARM, UPPER SEAGRY,
CHIPPENHAM, SN15 5HA

Description
SITE LOCATION PLAN

Client
MR & MRS R SCROPE

Scale 1:1250	PG Size A1	Drawn -	Date SEP '22
-----------------	---------------	------------	-----------------

Drawing No 5313/09	Revision F
-----------------------	---------------