





OS MAP EXTRACT
Scale: not to scale

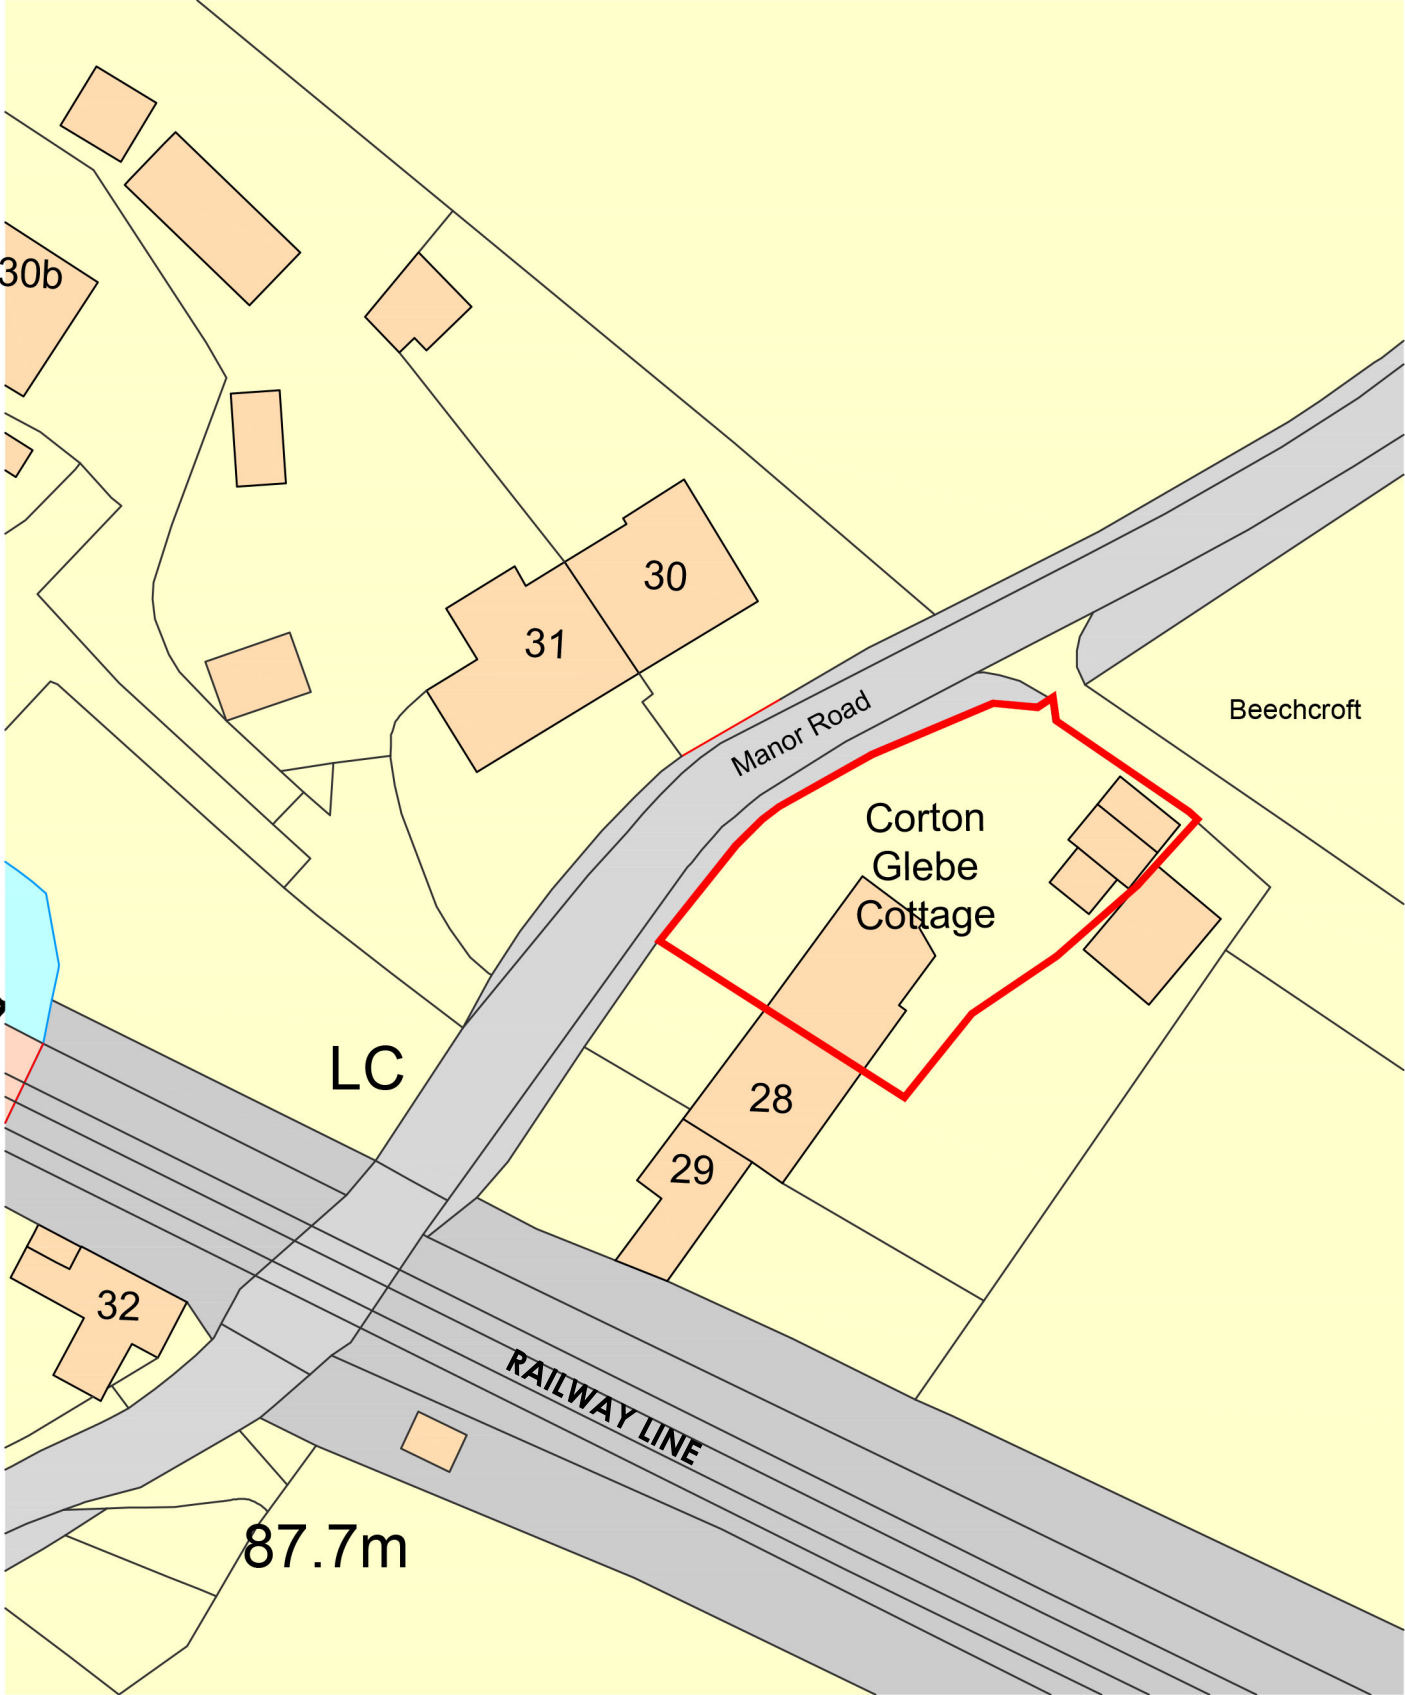

Ordnance Survey, (c) Crown Copyright 2025. All rights reserved. Licence number 100022432

LOCATION PLAN
Scale 1:500 @ A3

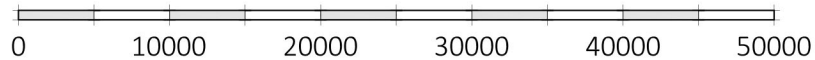

Revision:		
CORTON GLEBE COTTAGE Upton Lovell, BA12 0JW for C Kemp and A Bridgewater		
Proposed Extension, alterations and replacement garage		
LOCATION PLAN		
Date: Jan 26	Scale: AS SHOWN	Drawn: MTL
Drawing No. 23-03-001	Status 2	Revision
 Affinity Architects 56 North Street Wilton SP2 0HH		
01722 741683 admin@affinityarchitects.co.uk Affinity Architects Ltd. Reg no. 08807599		