

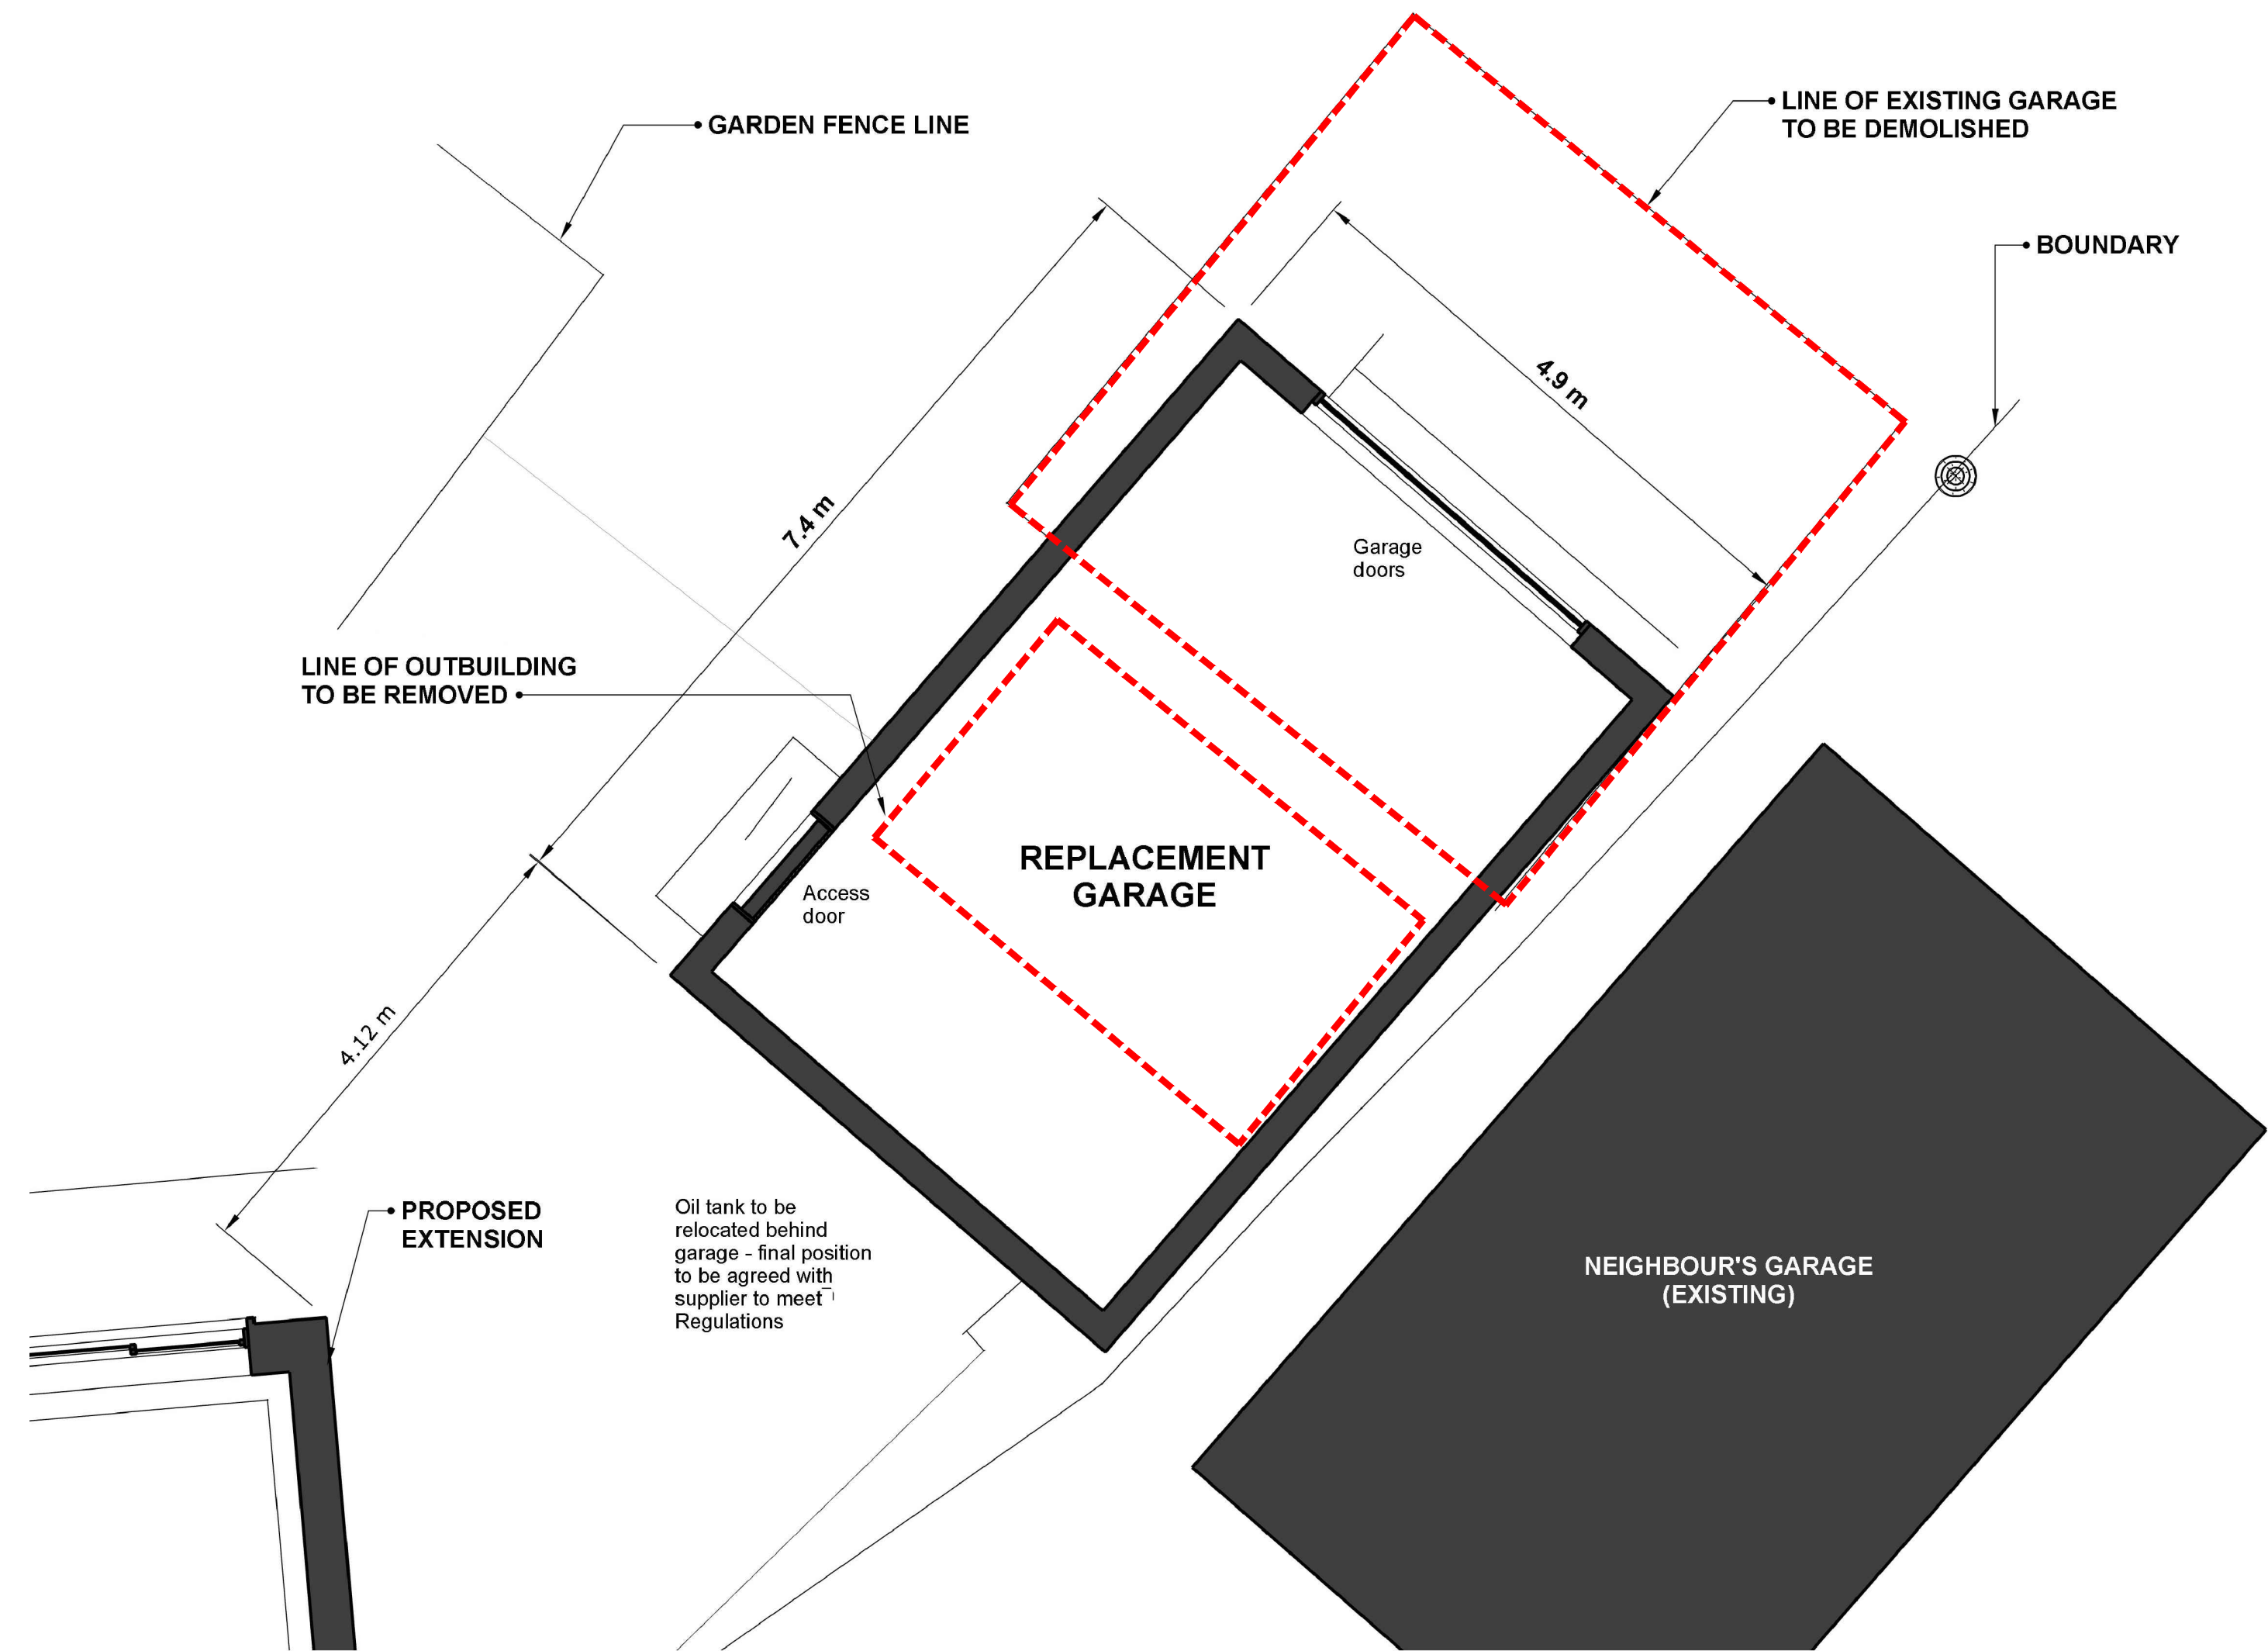


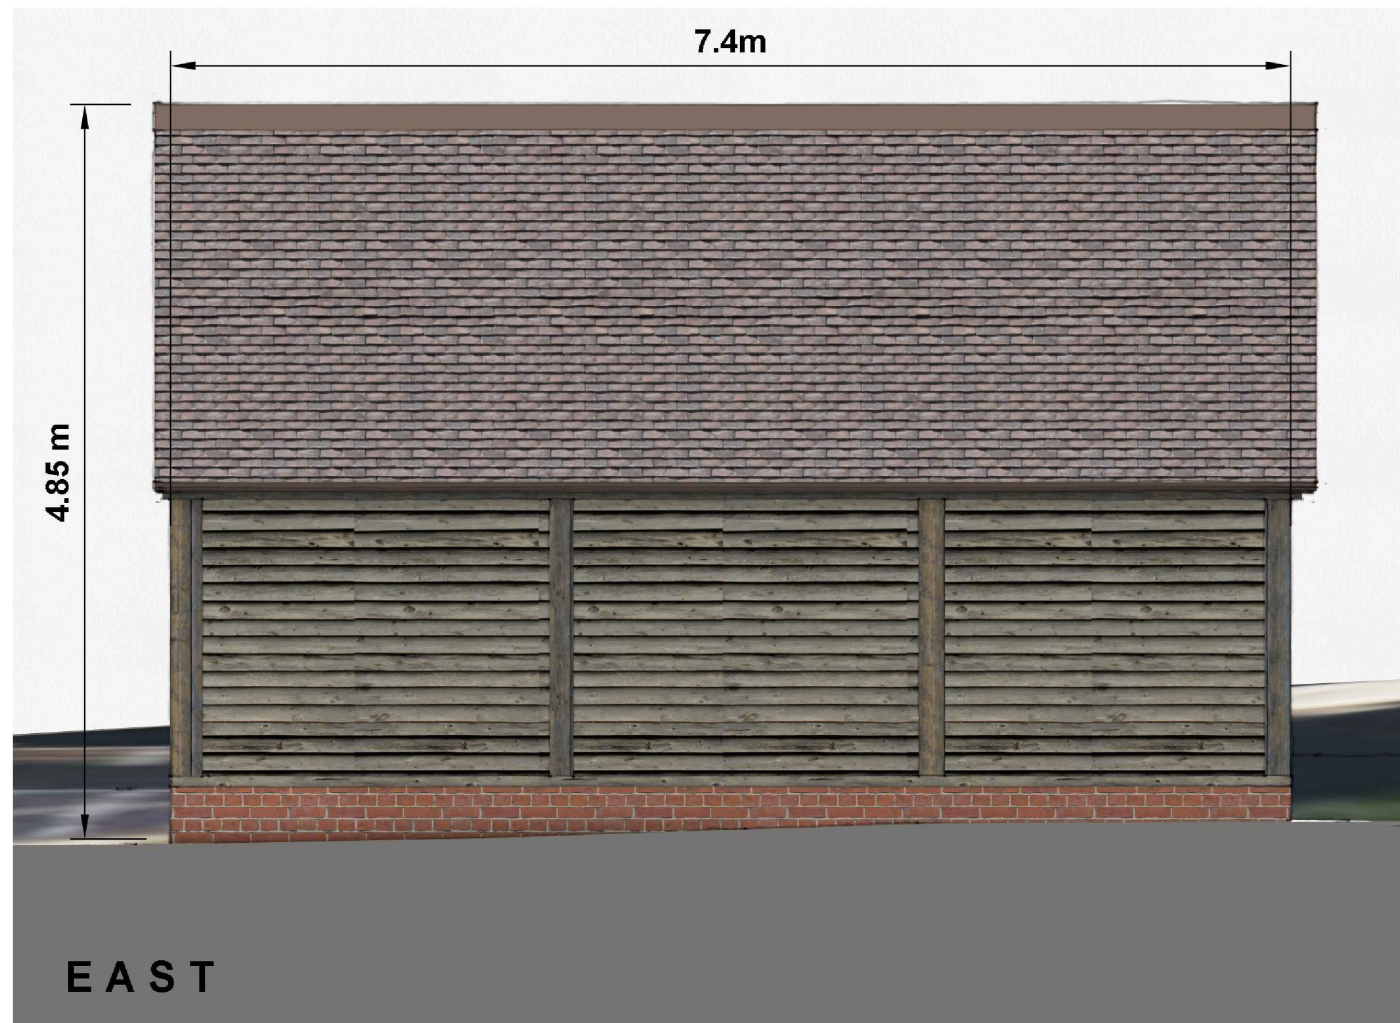

MATERIALS:
Roof - Concrete plain tiles
Walls - Red brickwork forming base plinth, timber cladding unfinished above
Rainwater goods: UPVC black

GARAGE PLAN

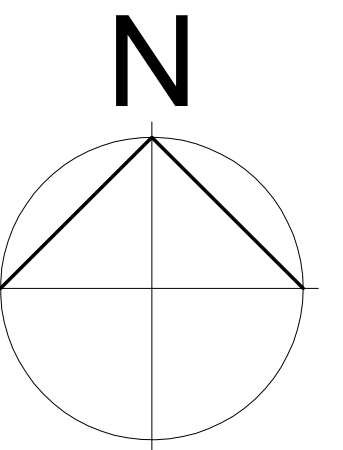

GARAGE DETAILS AS PROPOSED

Scale: 1:50 @ A1, 1:100 @ A3

0 1000 2000 3000 4000 5000

Revision:

Corton Glebe
Cottage
Upton Lovell, BA12 0JW
For C Kemp & A Bridgewater

Proposed Extension,
alterations and
replacement garage

GARAGE DETAILS
AS PROPOSED

Date: Jan 2026	Scale: 1:50 @ A1	Drawn: JEK
Drawing No. 23-03-008	Status 2	Revision *

 **Affinity
Architects**
43 Albany Road Salisbury Wiltshire SP1 3YQ

01722 741683
admin@affinityarchitects.co.uk
Affinity Architects Ltd. Reg no: 08801029