
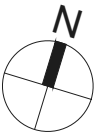
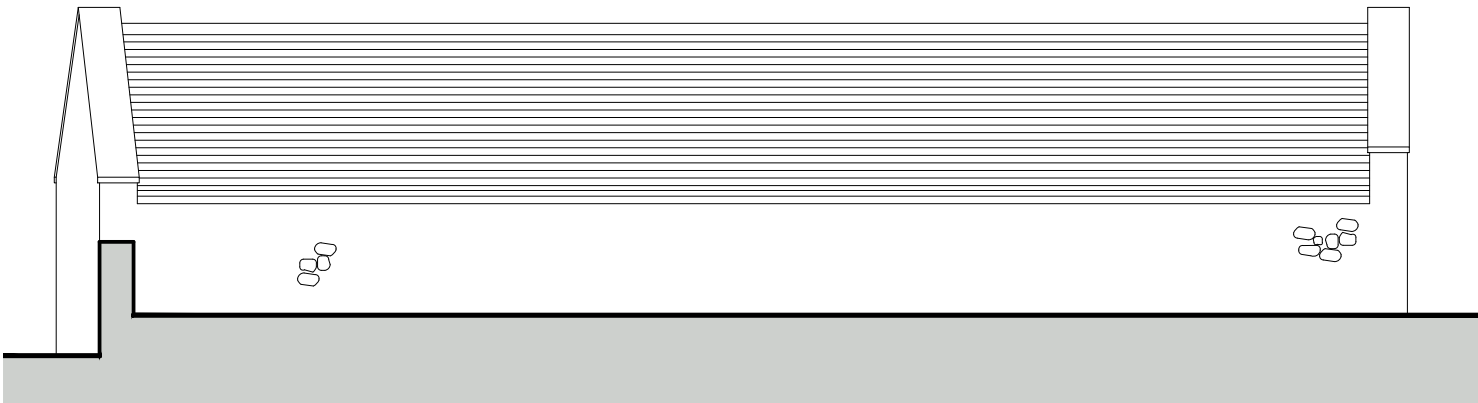
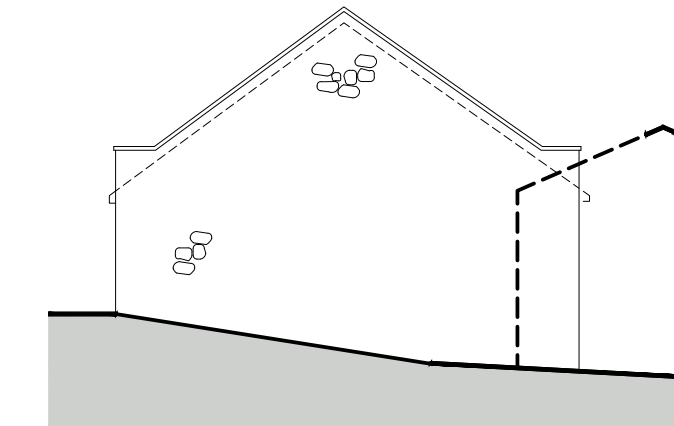
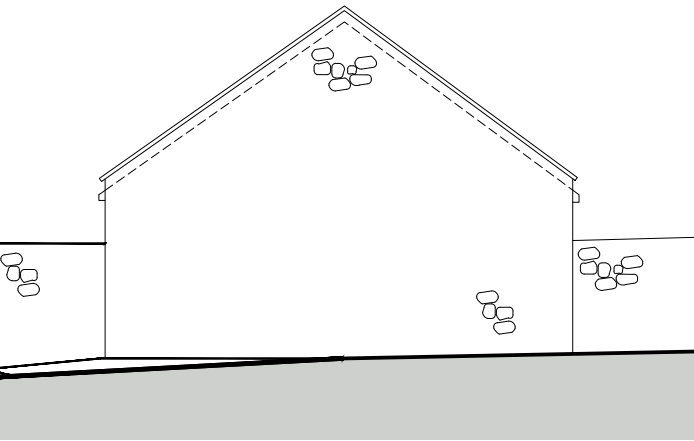
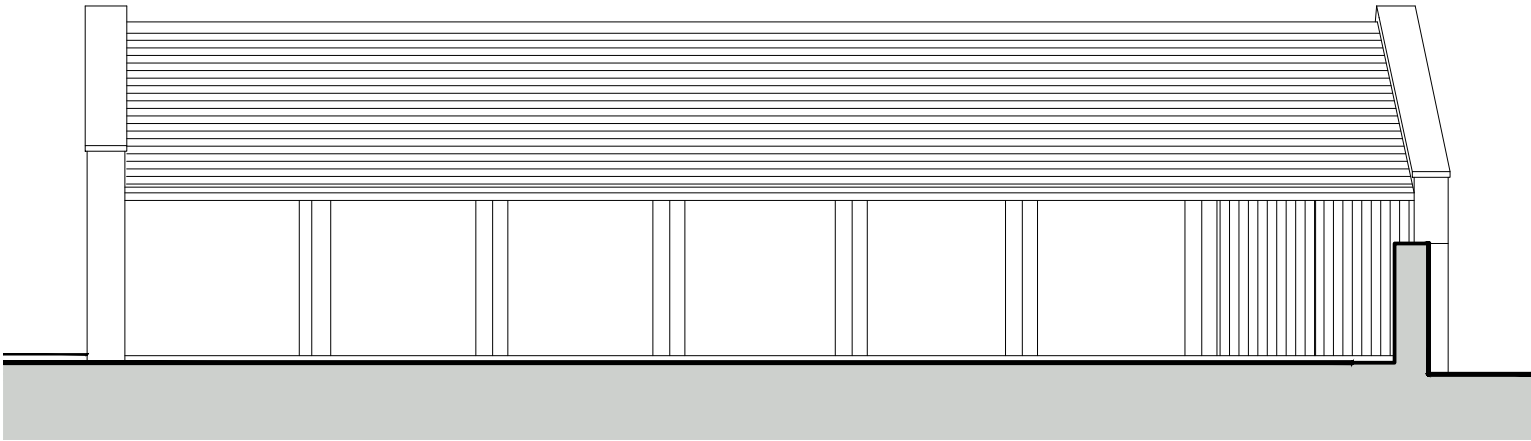
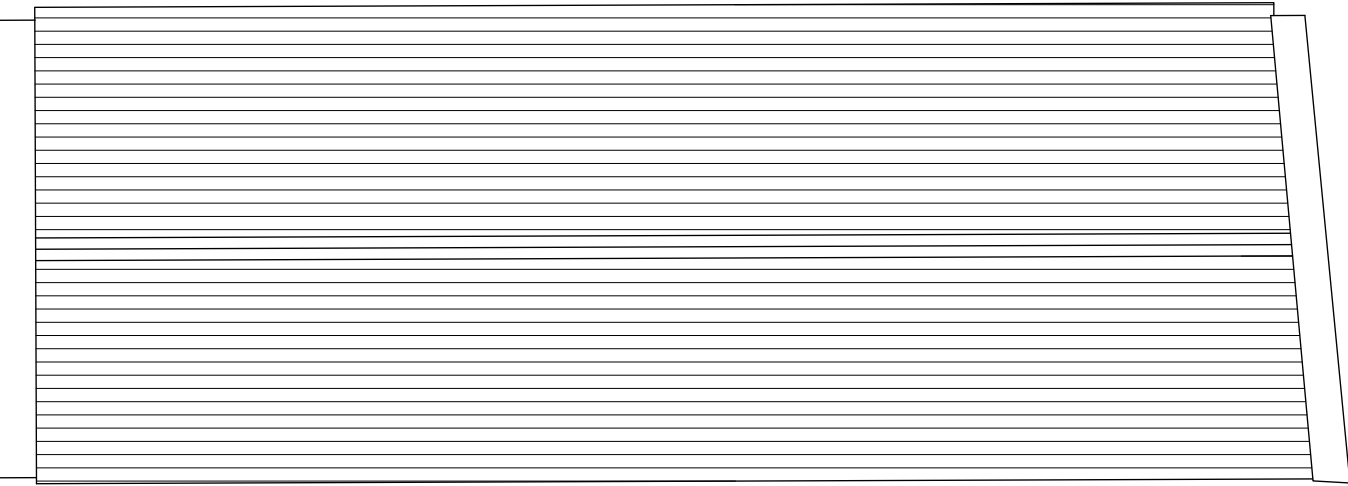


PROPOSAL SUBJECT TO:
SITE SURVEY;
STATUTORY APPROVALS;
DESIGN DEVELOPMENT.

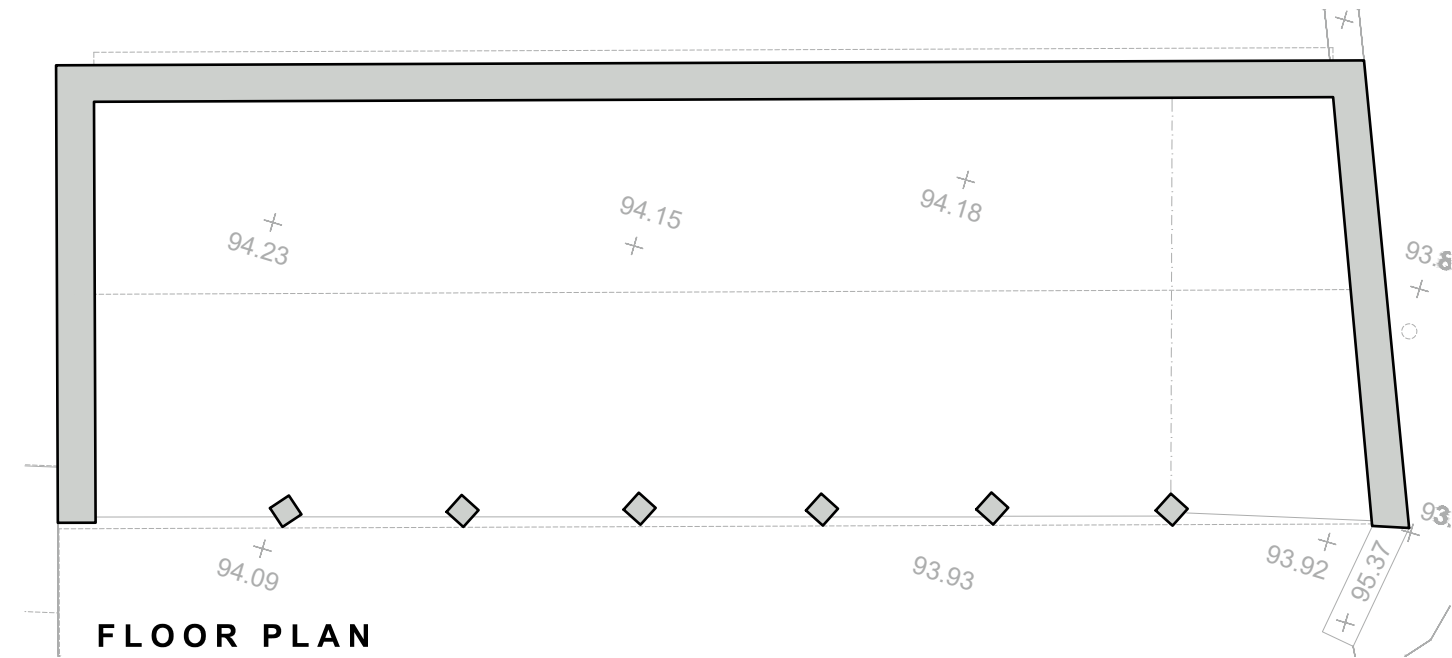

PLANNING

Project Title
Land of off 36 Bath Road
Bradford-on-Avon BA15 1SR
Drawing Title
Existing Garage
Plans and Elevations

Date
January 2026
Drawn
AB
Checked
AT

Scale
1:200@A3

Not to be reproduced in part or whole, without consent. Any discrepancies to be reported to the architect. Contractors to verify all dimensions and sizes on site.

Date	Description	Drawn	Checked	Rev.
ANGUS MEEK ARCHITECTS				
Cedar Yard, 290A Gloucester Road, Bristol, BS7 8PD T 0117 942 82 86 E architecture@angusmeek.co.uk				
Project No.	Drawing No.	Rev.		
2834	E300	/		