



Notes
Report any discrepancies to the author.
Scale for planning purposes only
This drawing is copyrighted to Temple Ford Design LTD.

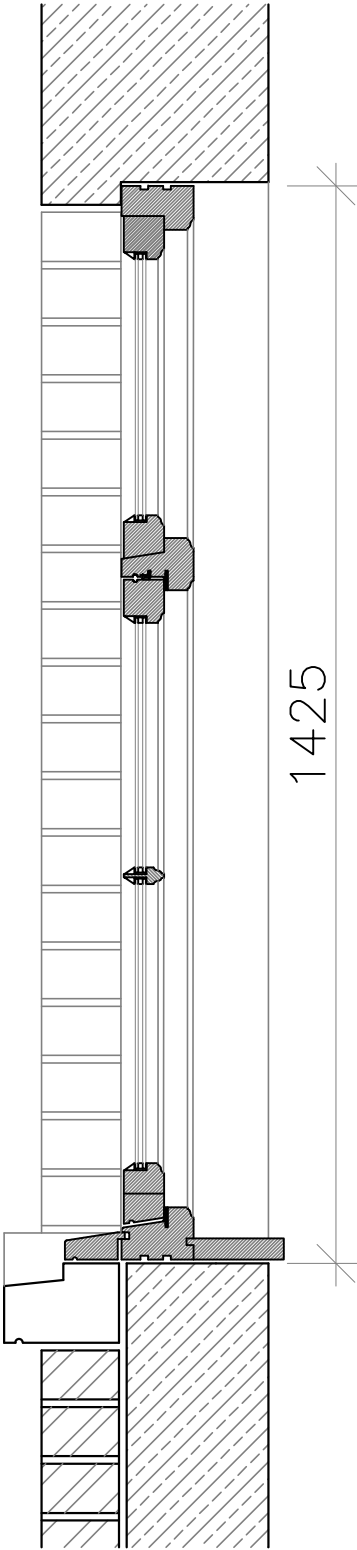

1425

Section

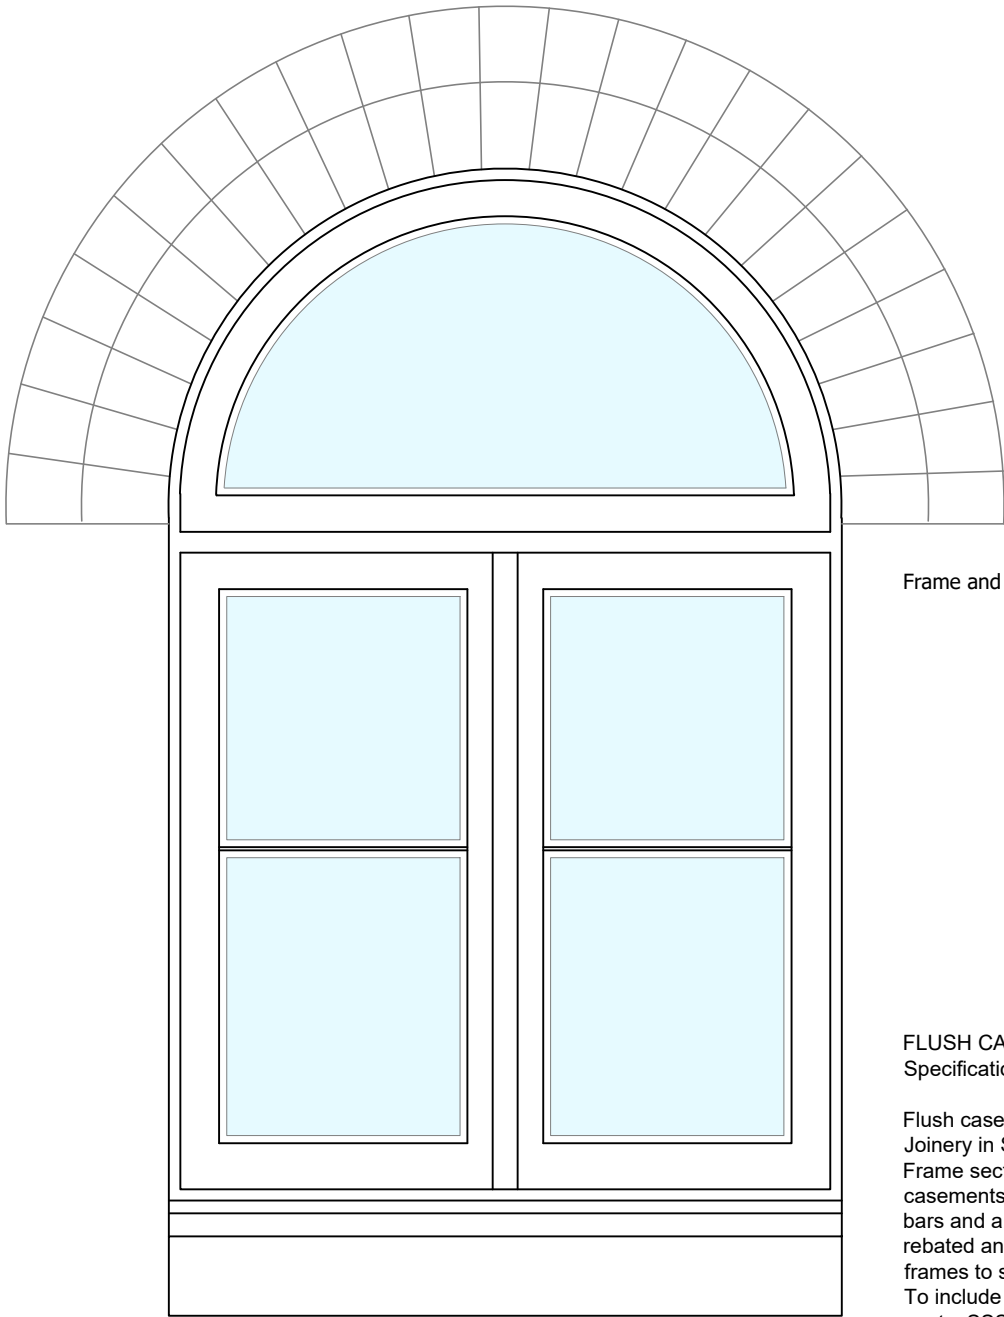


Frame and toplight retained

FLUSH CASEMENT WINDOW - CONSERVATION + Specification:


Flush casement windows from Salisbury Joinery in Sapele or European oak timber. Frame sections generally retained and new casements 53mm thick with true solid glazing bars and a lambs tongue mould internally, rebated and beaded for double glazing and frames to suit.
To include draught excluders, face fix trickle vents, SSS butt hinges, espagnolette locks, polished brass ironmongery (fasteners and stays).
To be fully spray paint finished (using three coat micro porous paint system) and glazed with 4-6-4 low 'e' krypton gas filled double glazed units (1.5 centre pane U-value)

Elevation

890

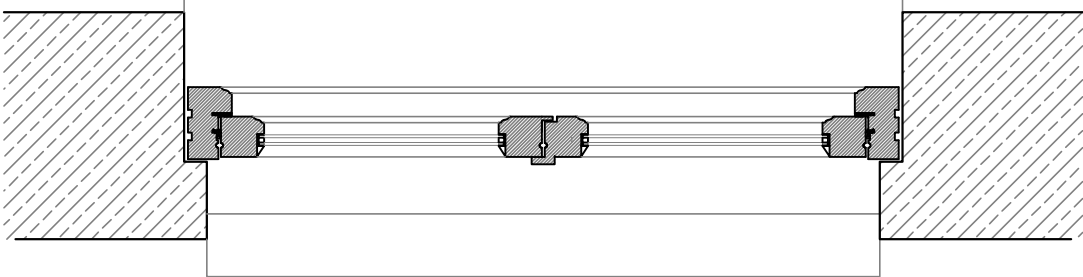

Plan

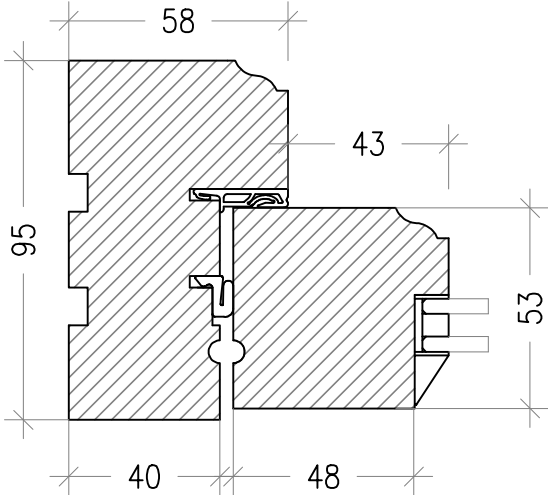

Frame Section 1:2

Rev:	Date:	Description:
------	-------	--------------

Client:
Mr & Mrs Scrimgeour

Project:
Beech Knoll, Crooked Corner,
Aldbourne, Wiltshire

Drawing Title:
Coach House, Arched Casement
Windows as Proposed

Project: 2327	Dwg No: D104	Rev:
------------------	-----------------	------

Status: Design	Drawn: CW	Checked: DMM
-------------------	--------------	-----------------

Date: Dec 2025	Scale @ A3: 1:10 / 1:2
-------------------	---------------------------

Temple Ford Design Ltd
architects



T 023 8027 6393
E templeforddesign@gmail.com W templeforddesign.co.uk