


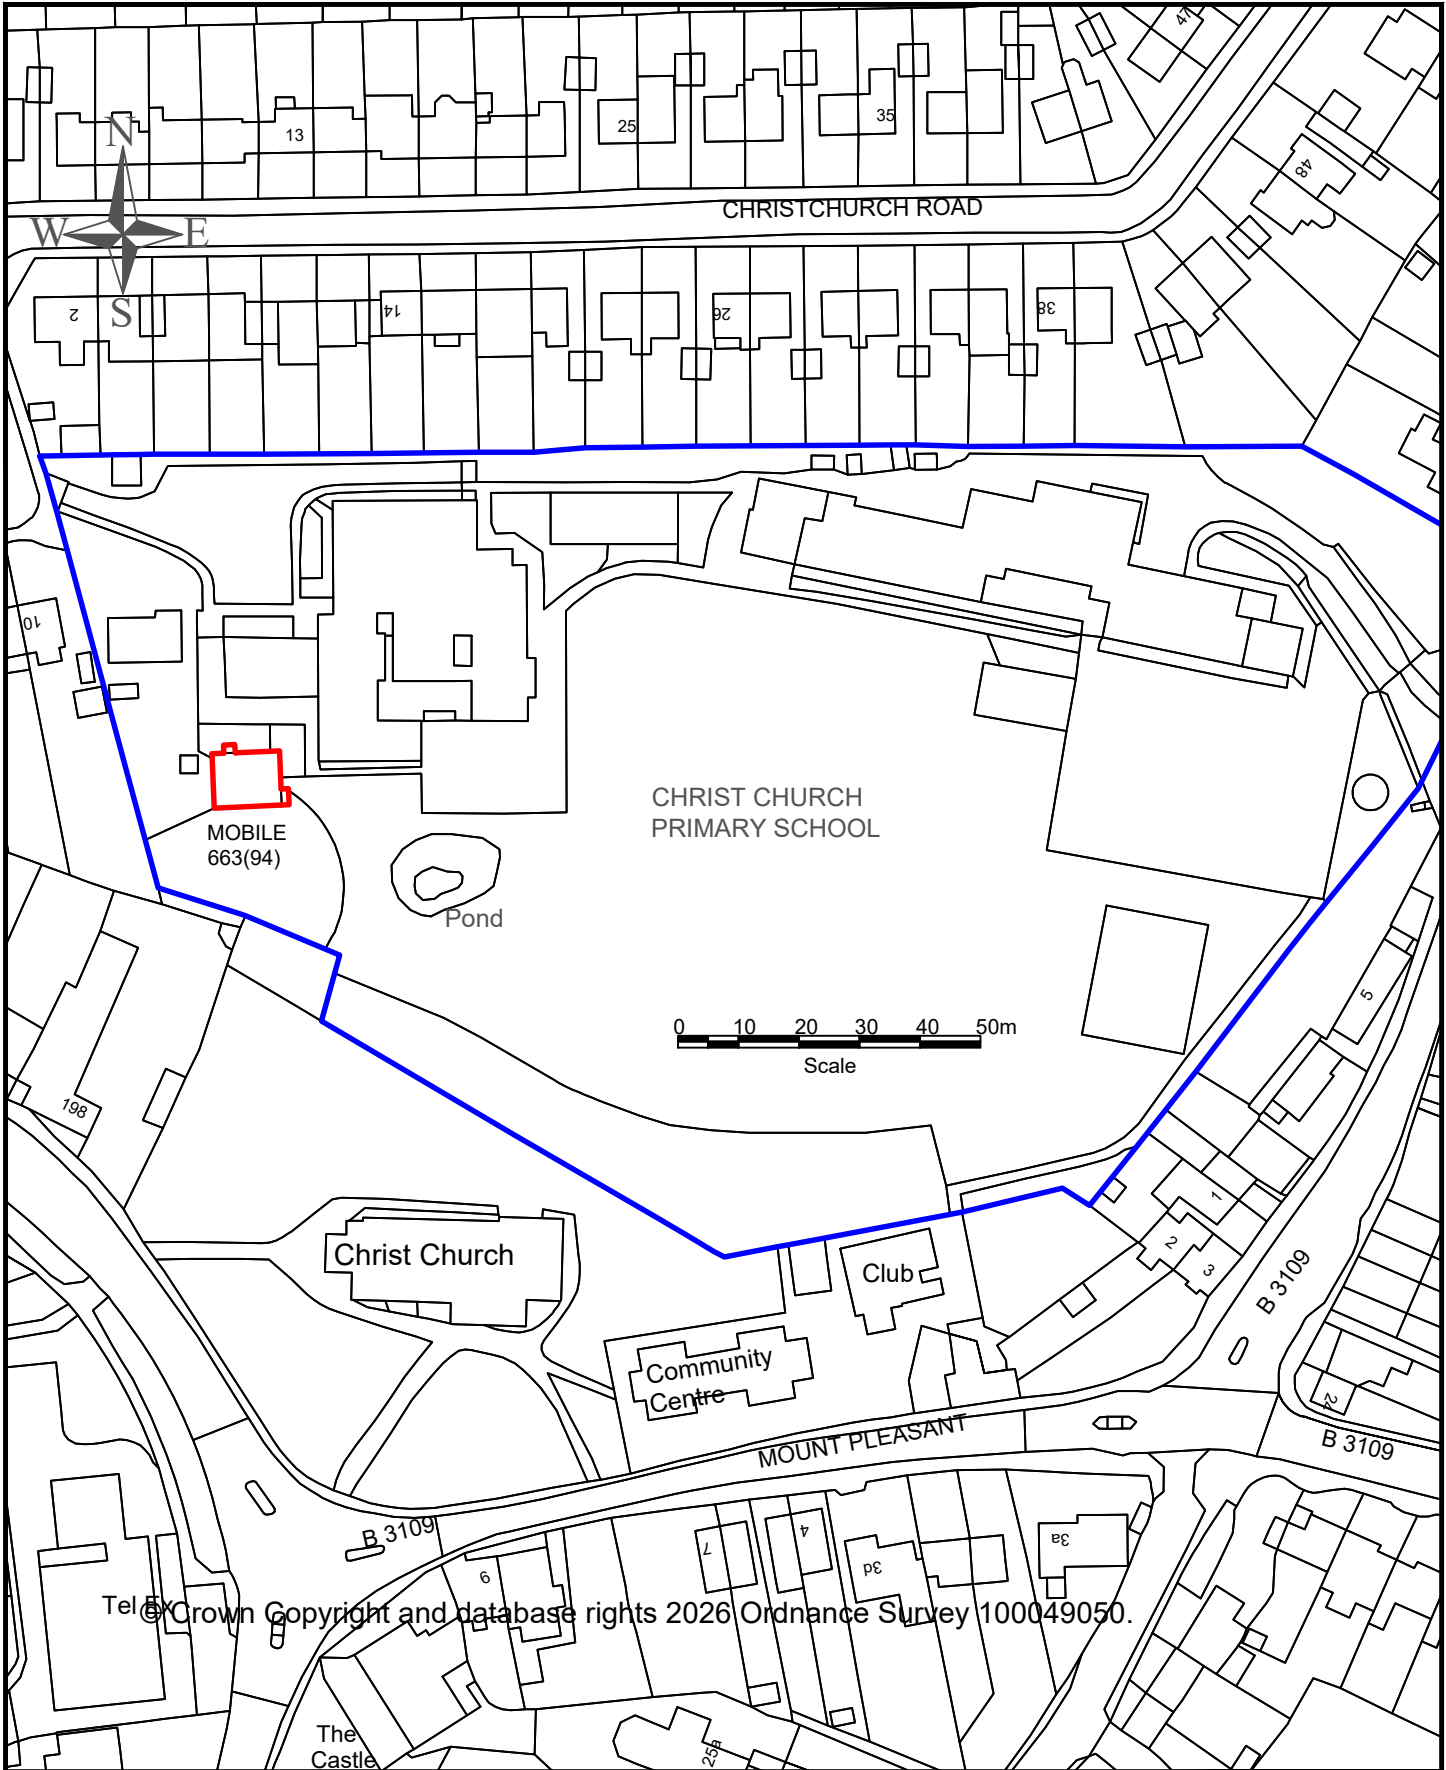

Wiltshire Council

NOTES:

J					
H					
G					
F					
E					
D					
C					
B					
A					
O	Jan 2026	PFS			Original
REV	DATE	DRAWN	CHECK	APPROV	DESCRIPTION

PROJECT:
Bradford on Avon
Christchurch Primary School
Mobile 663(94)

DRAWING TITLE:
Location Plan

SCALES: 1:1250 @A4

DRAWING No. 1443/25

REV: O

FILE REF: