
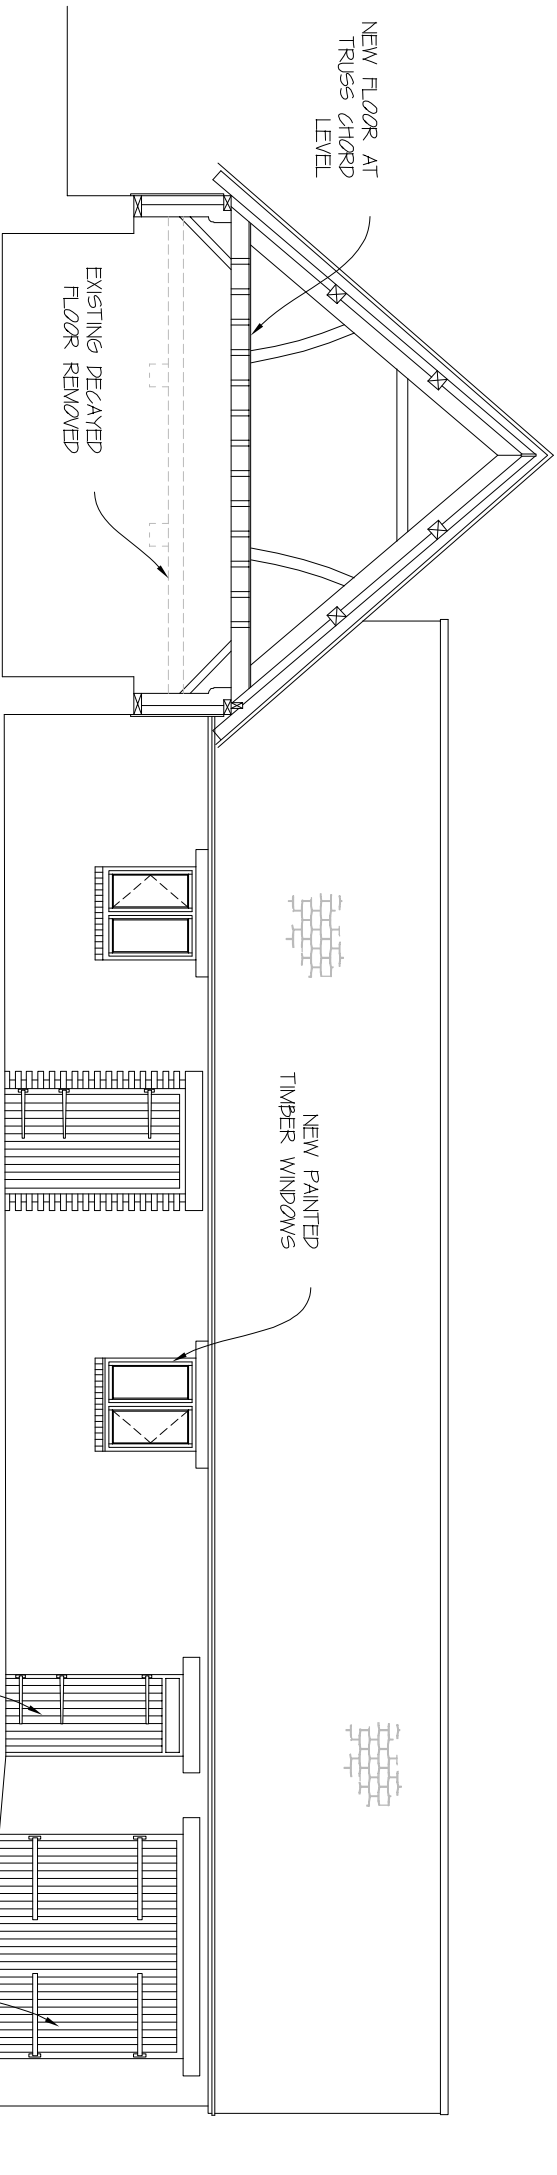
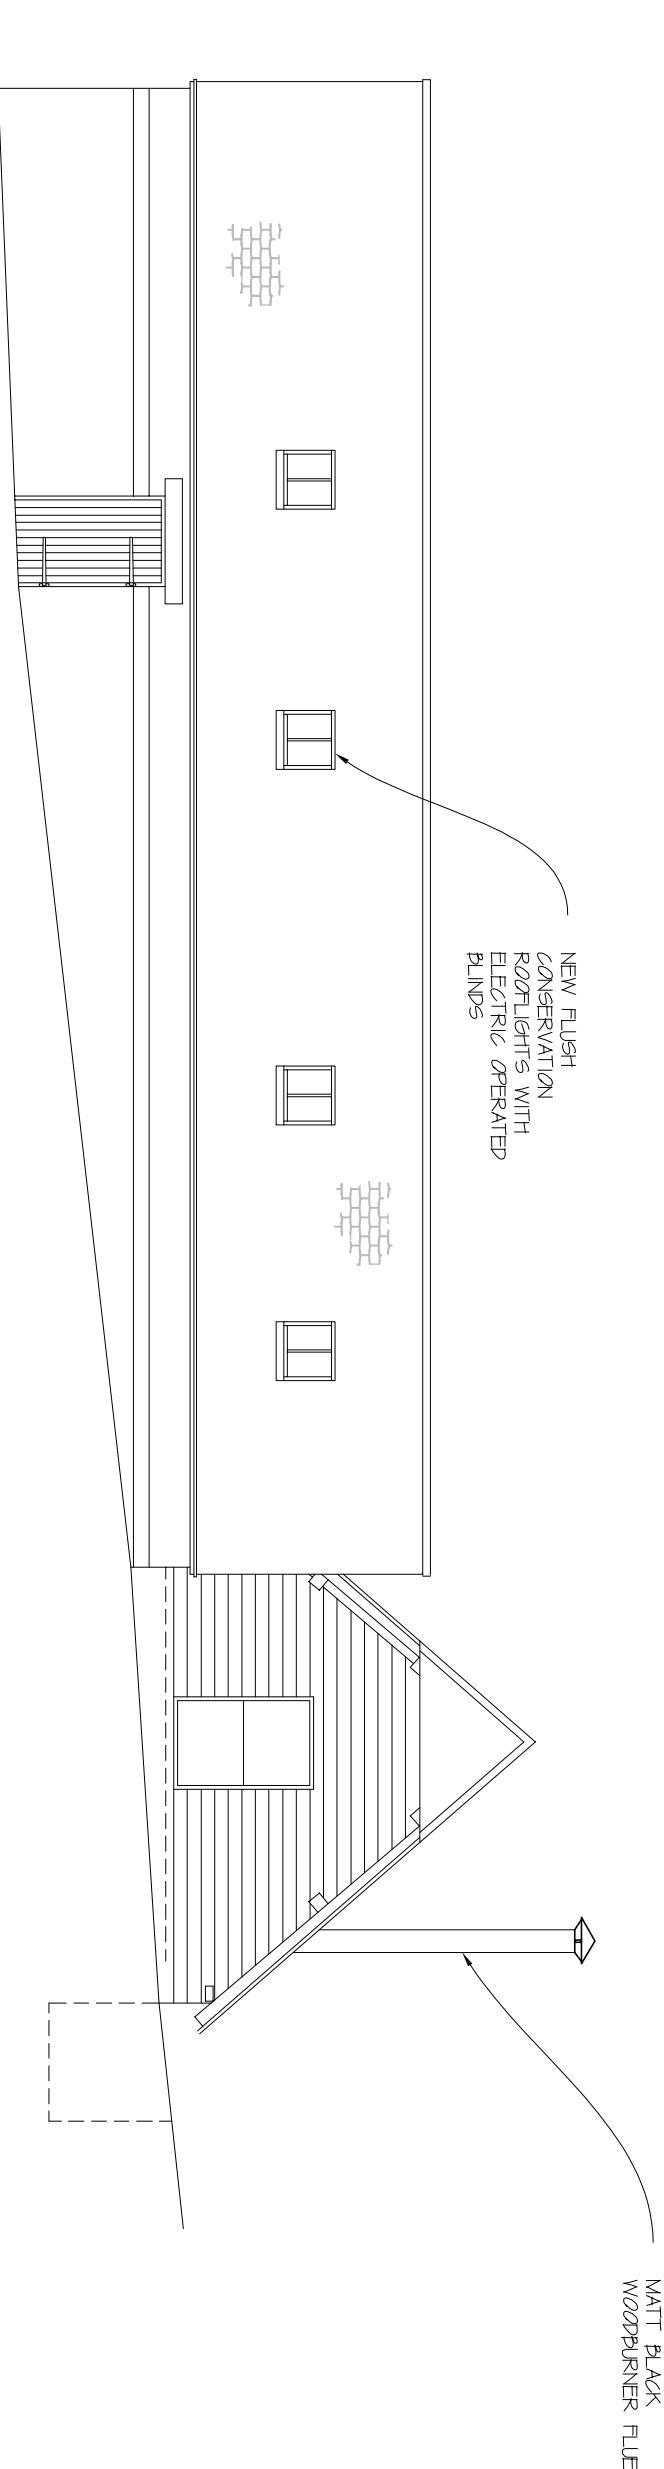
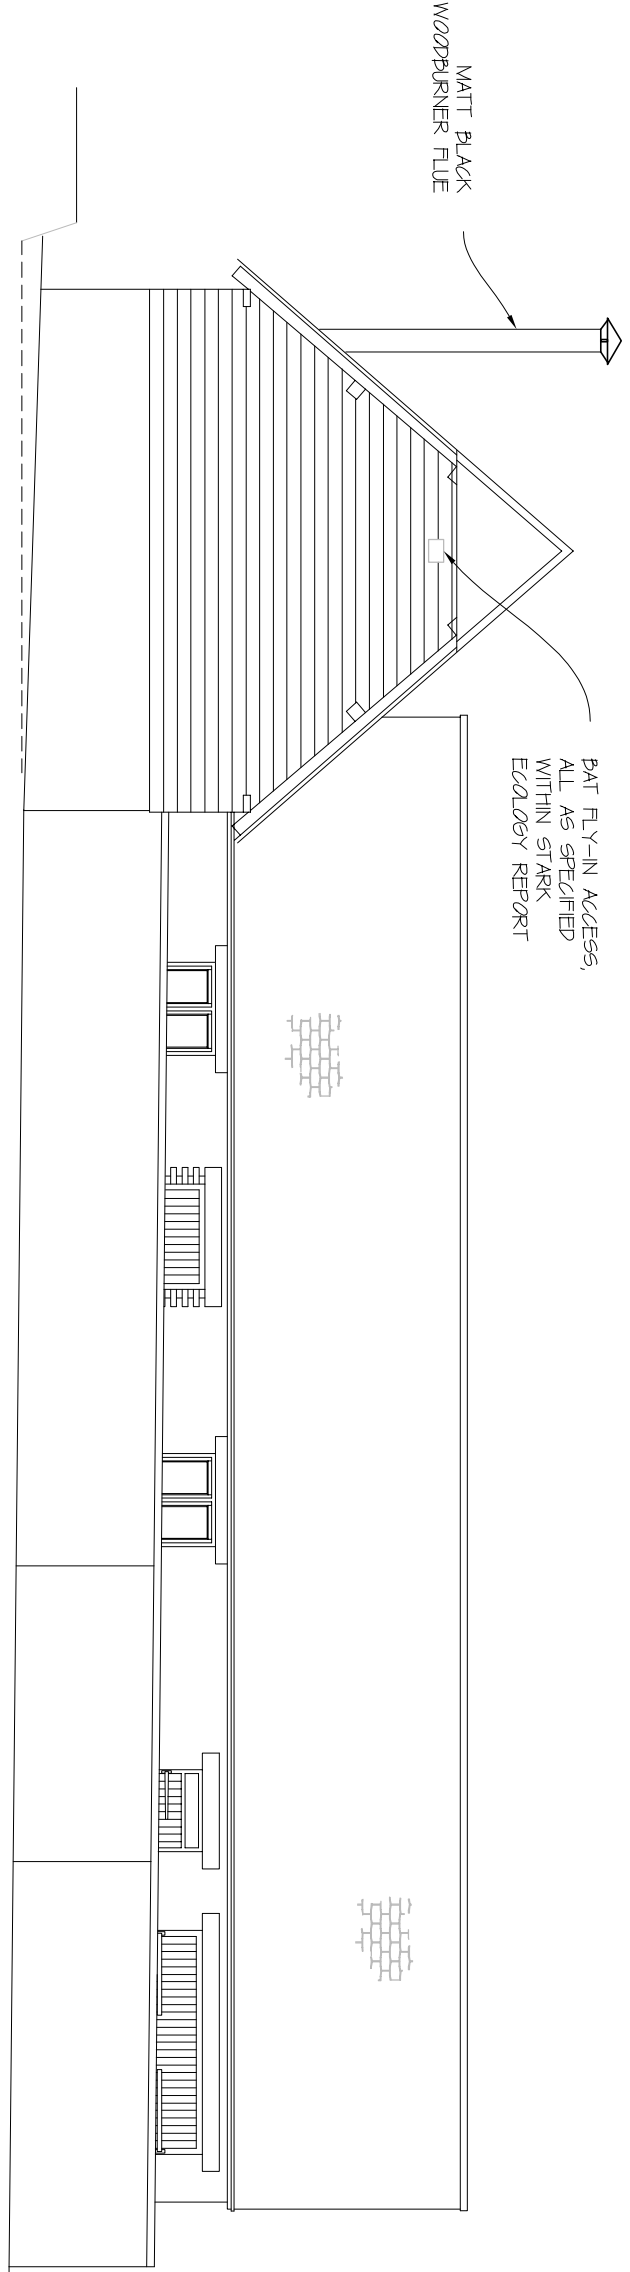
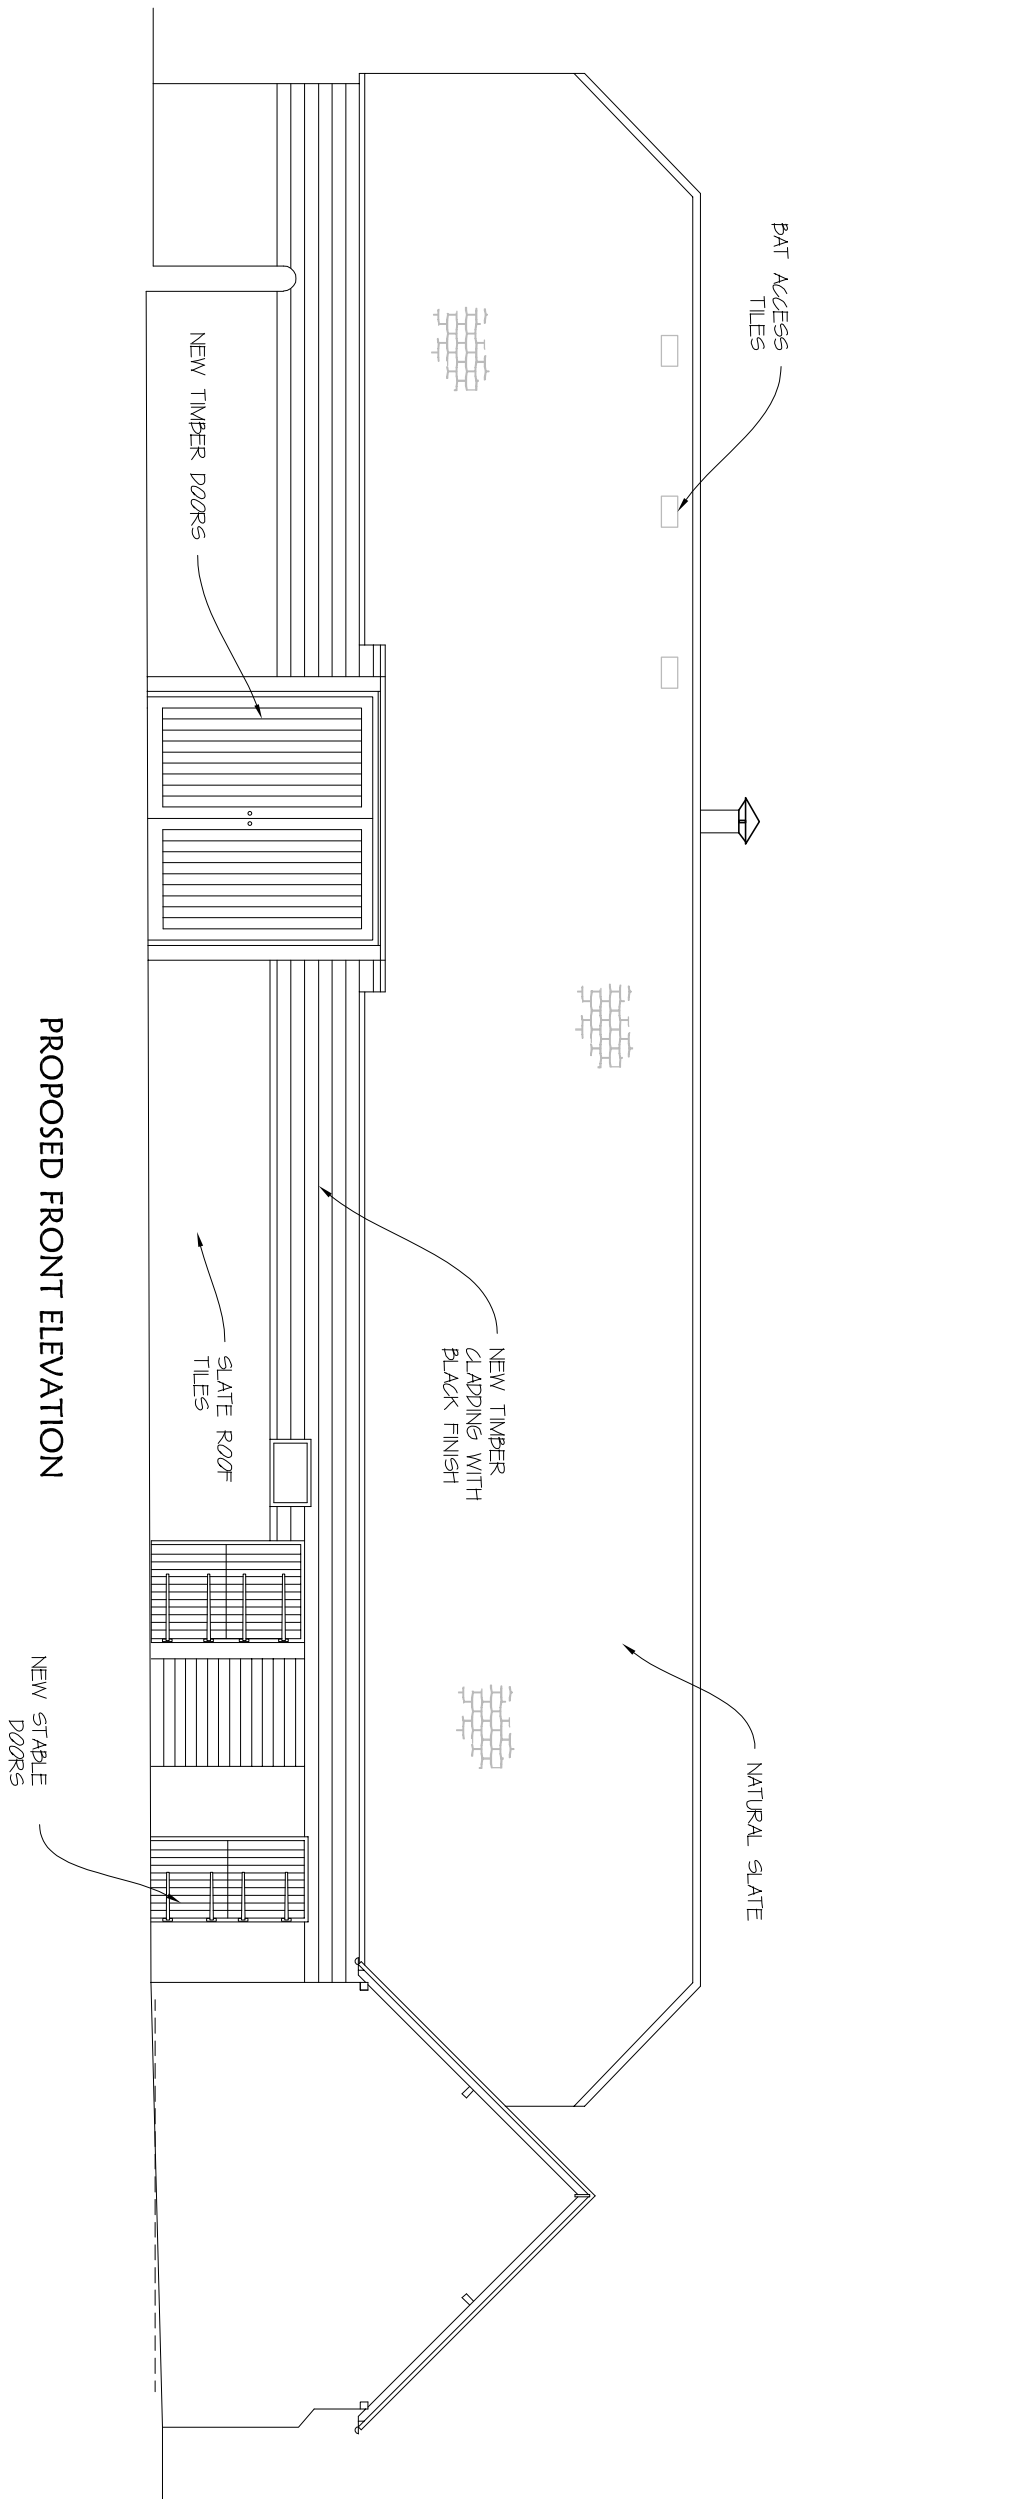
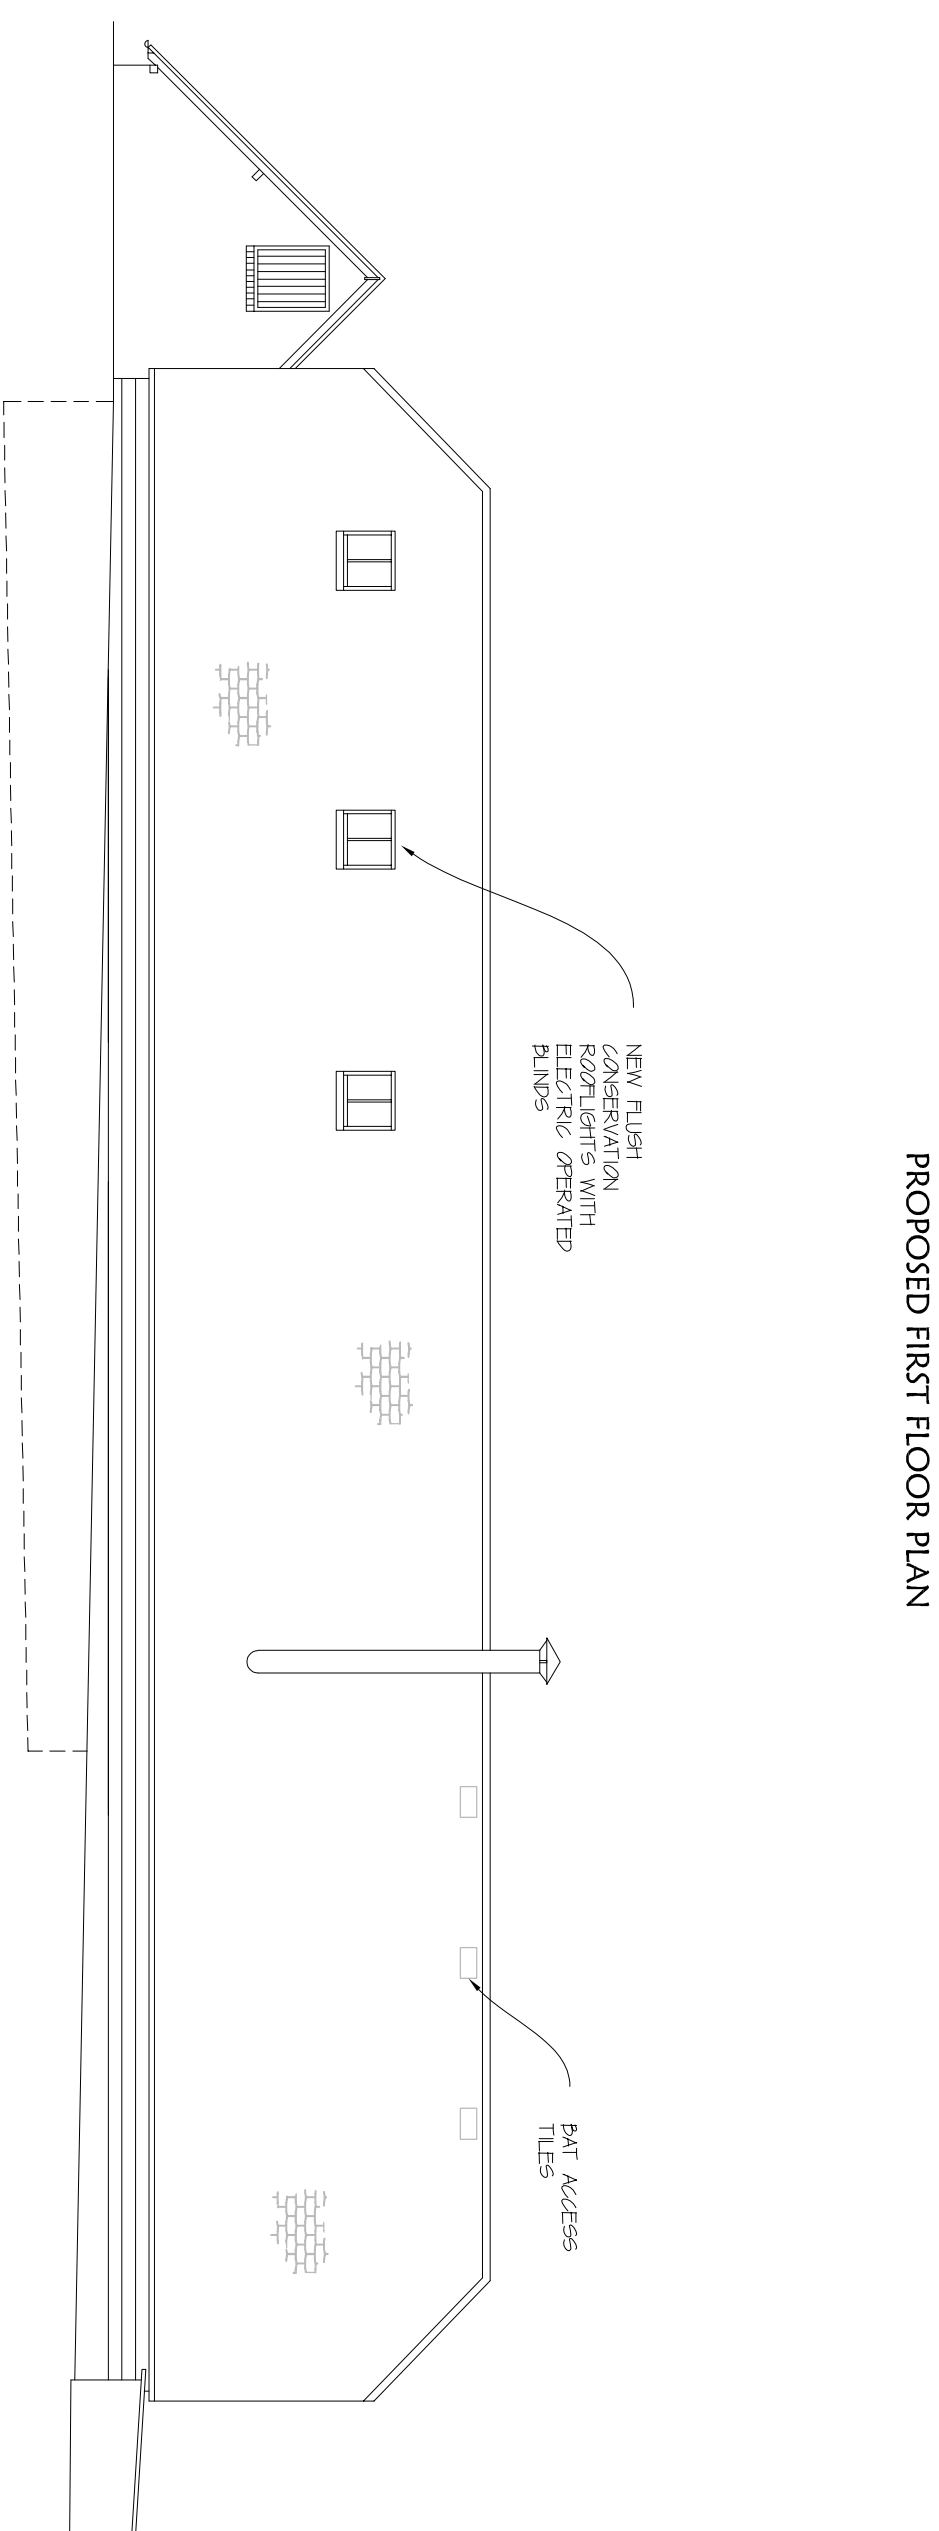
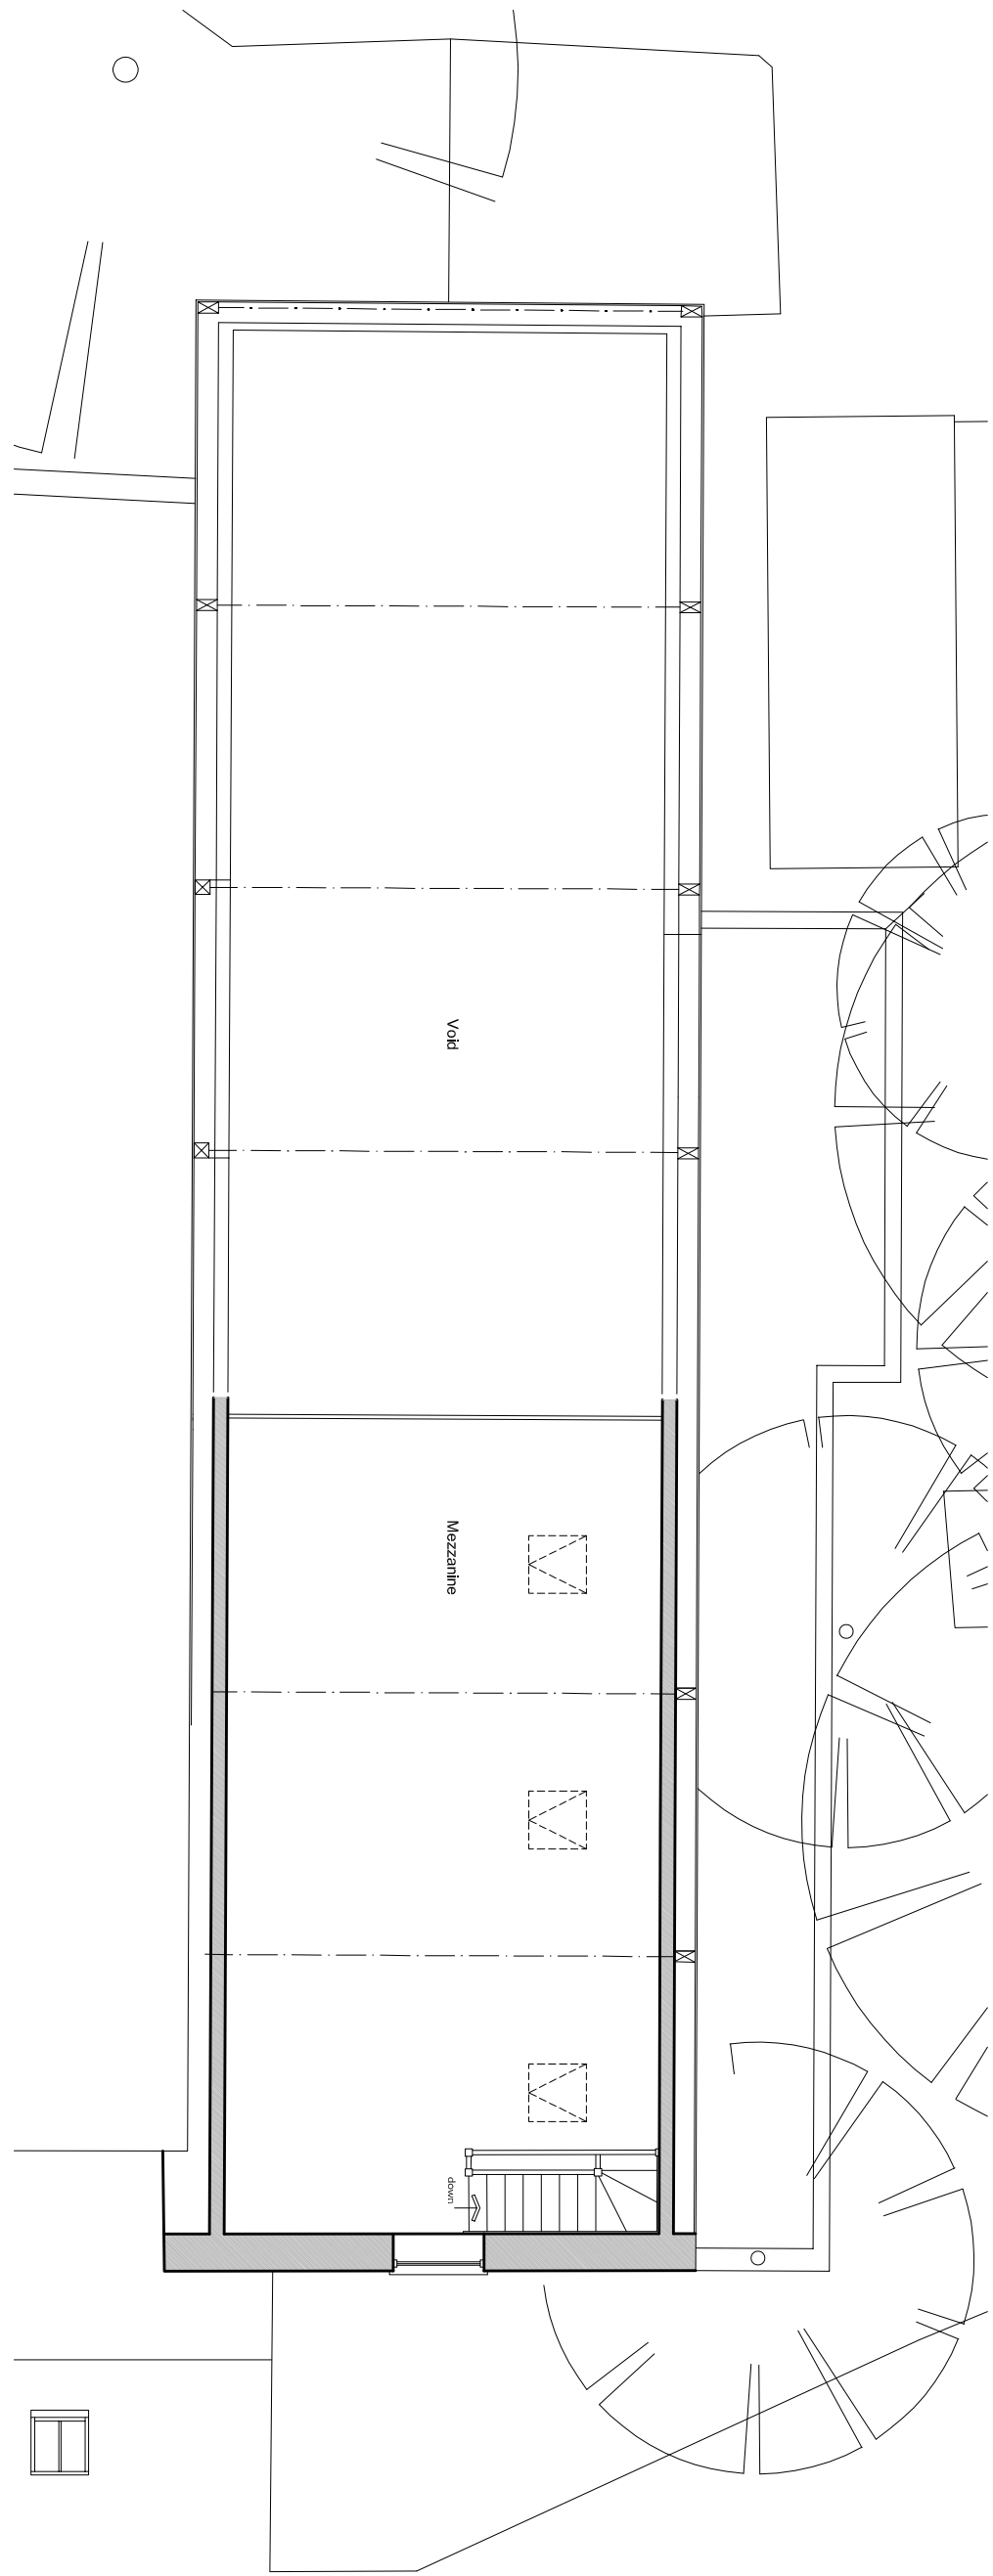


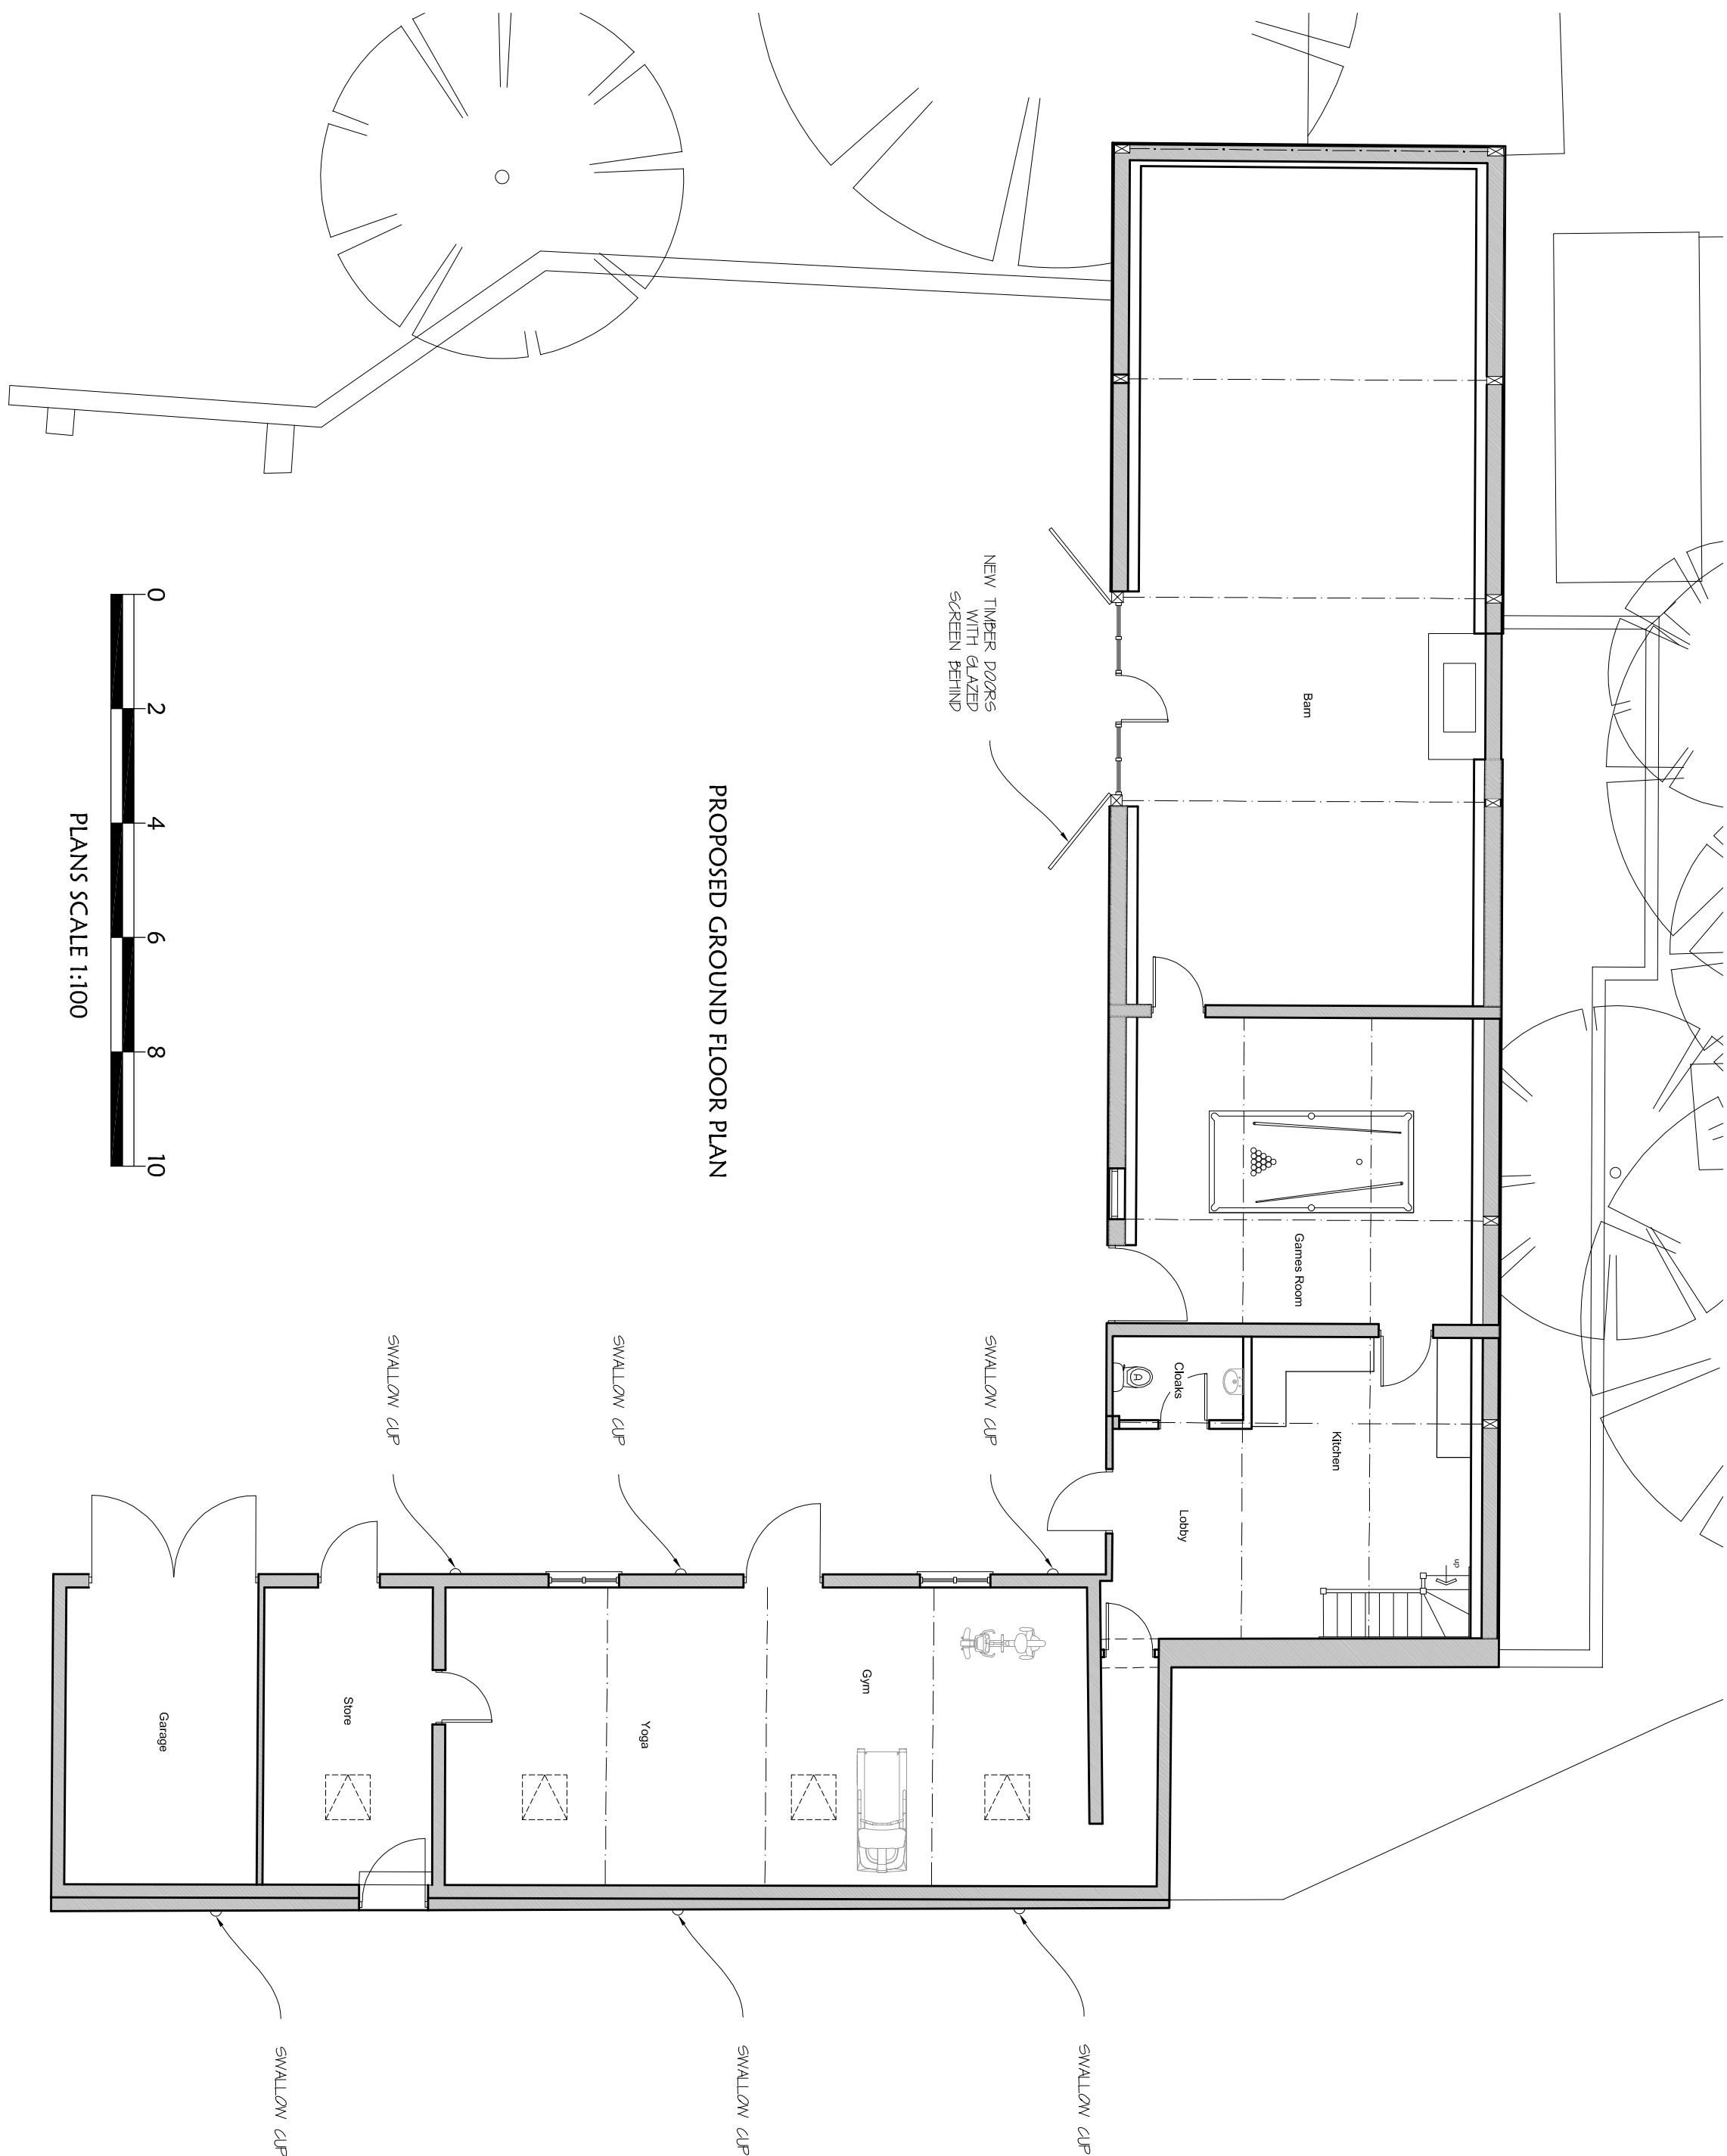

PROPOSED SIDE ELEVATION

SECTION THROUGH BARN

PROPOSED SIDE ELEVATION