


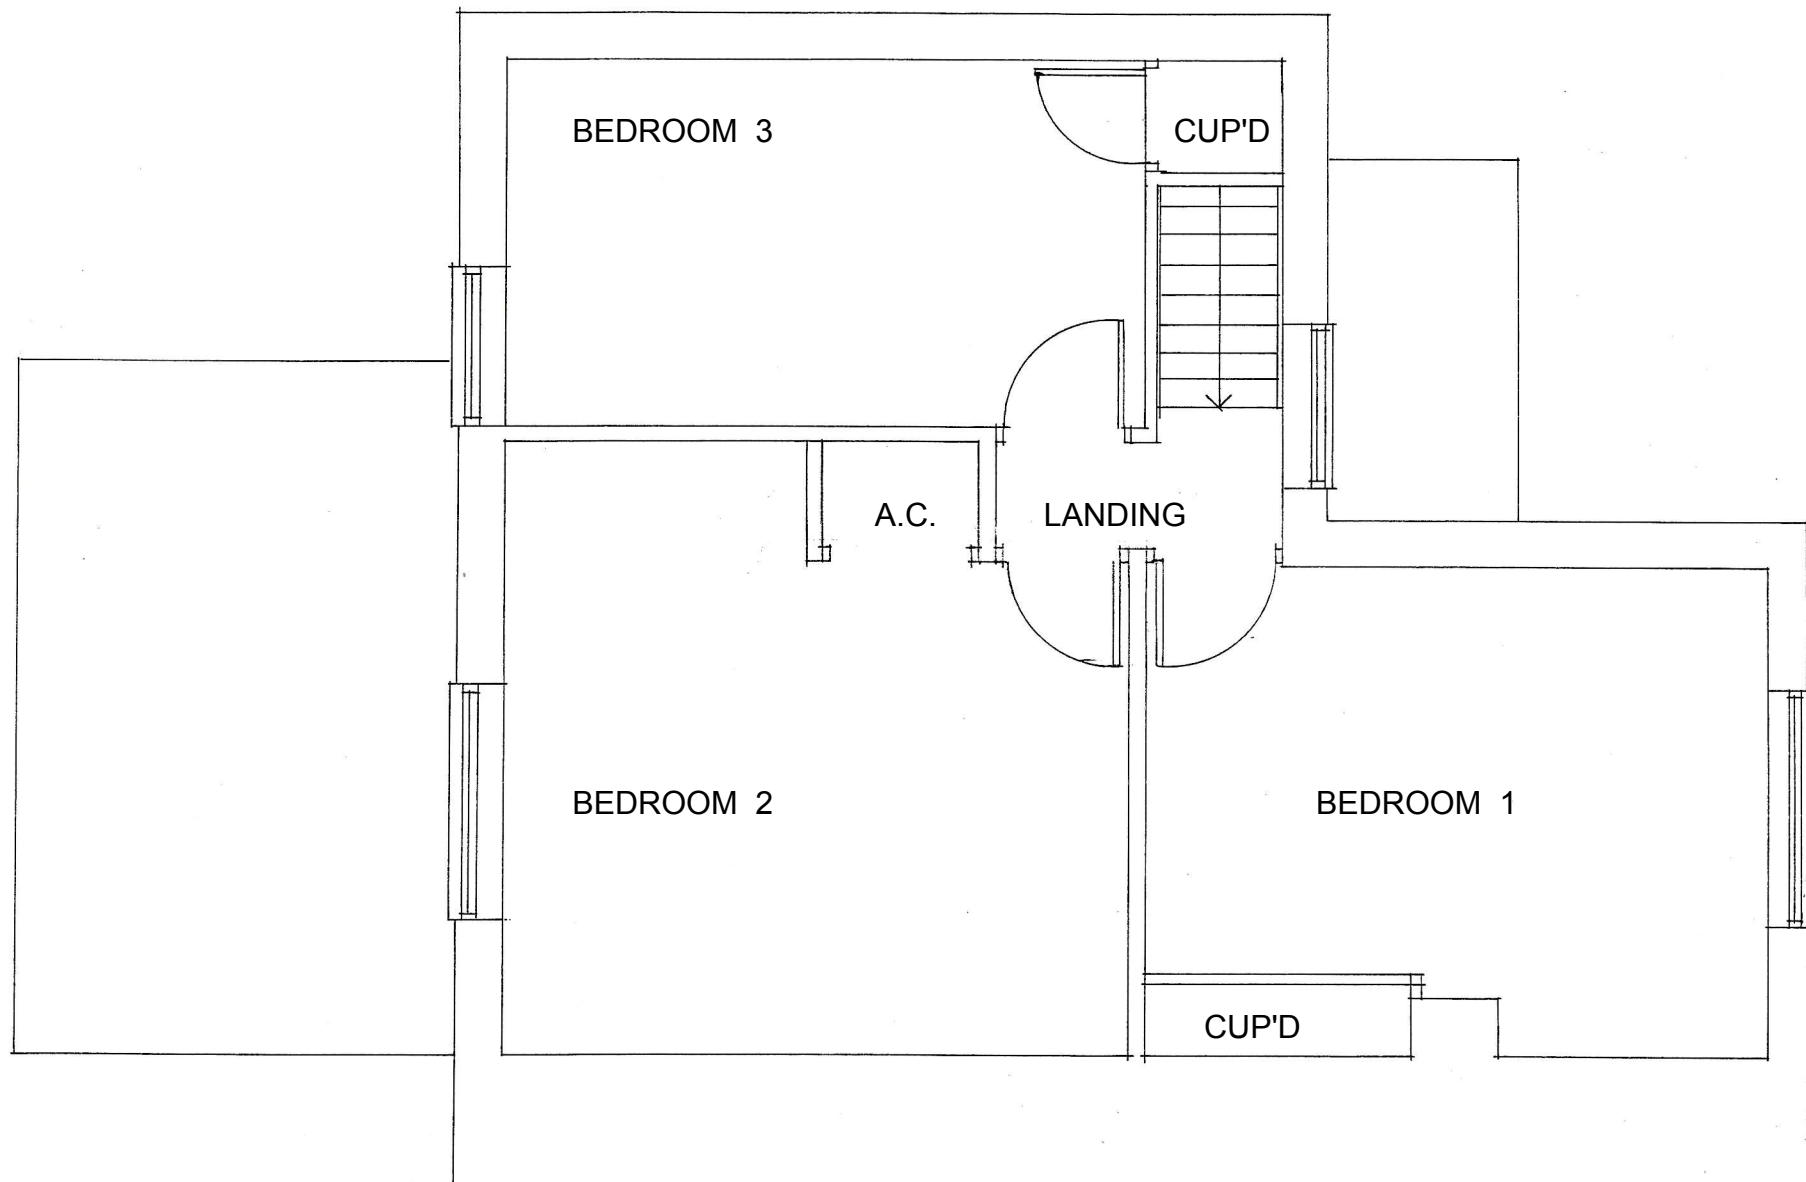

1 2 3 m.

Mr. Owen Windsor
 4 . SNOW HILL . HILMARTON . CALNE. SN11 9HU
 First floor plan . existing



vaughan lipscombe
 architectural + planning
 boyers house . black horse lane . westbury leigh
 westbury . wiltshire . BA13 3SJ
 0794 1234 245 vaughanlipscombe@tiscali.co.uk

SCALE 1/ 50 . @ A4

DATE JANUARY 2026

DWG VL.2026 /02 / 03