


Mr. Owen Windsor
4 . SNOW HILL . HILMARTON . CALNE. SN11 9HU
Ground floor plan . **proposed**

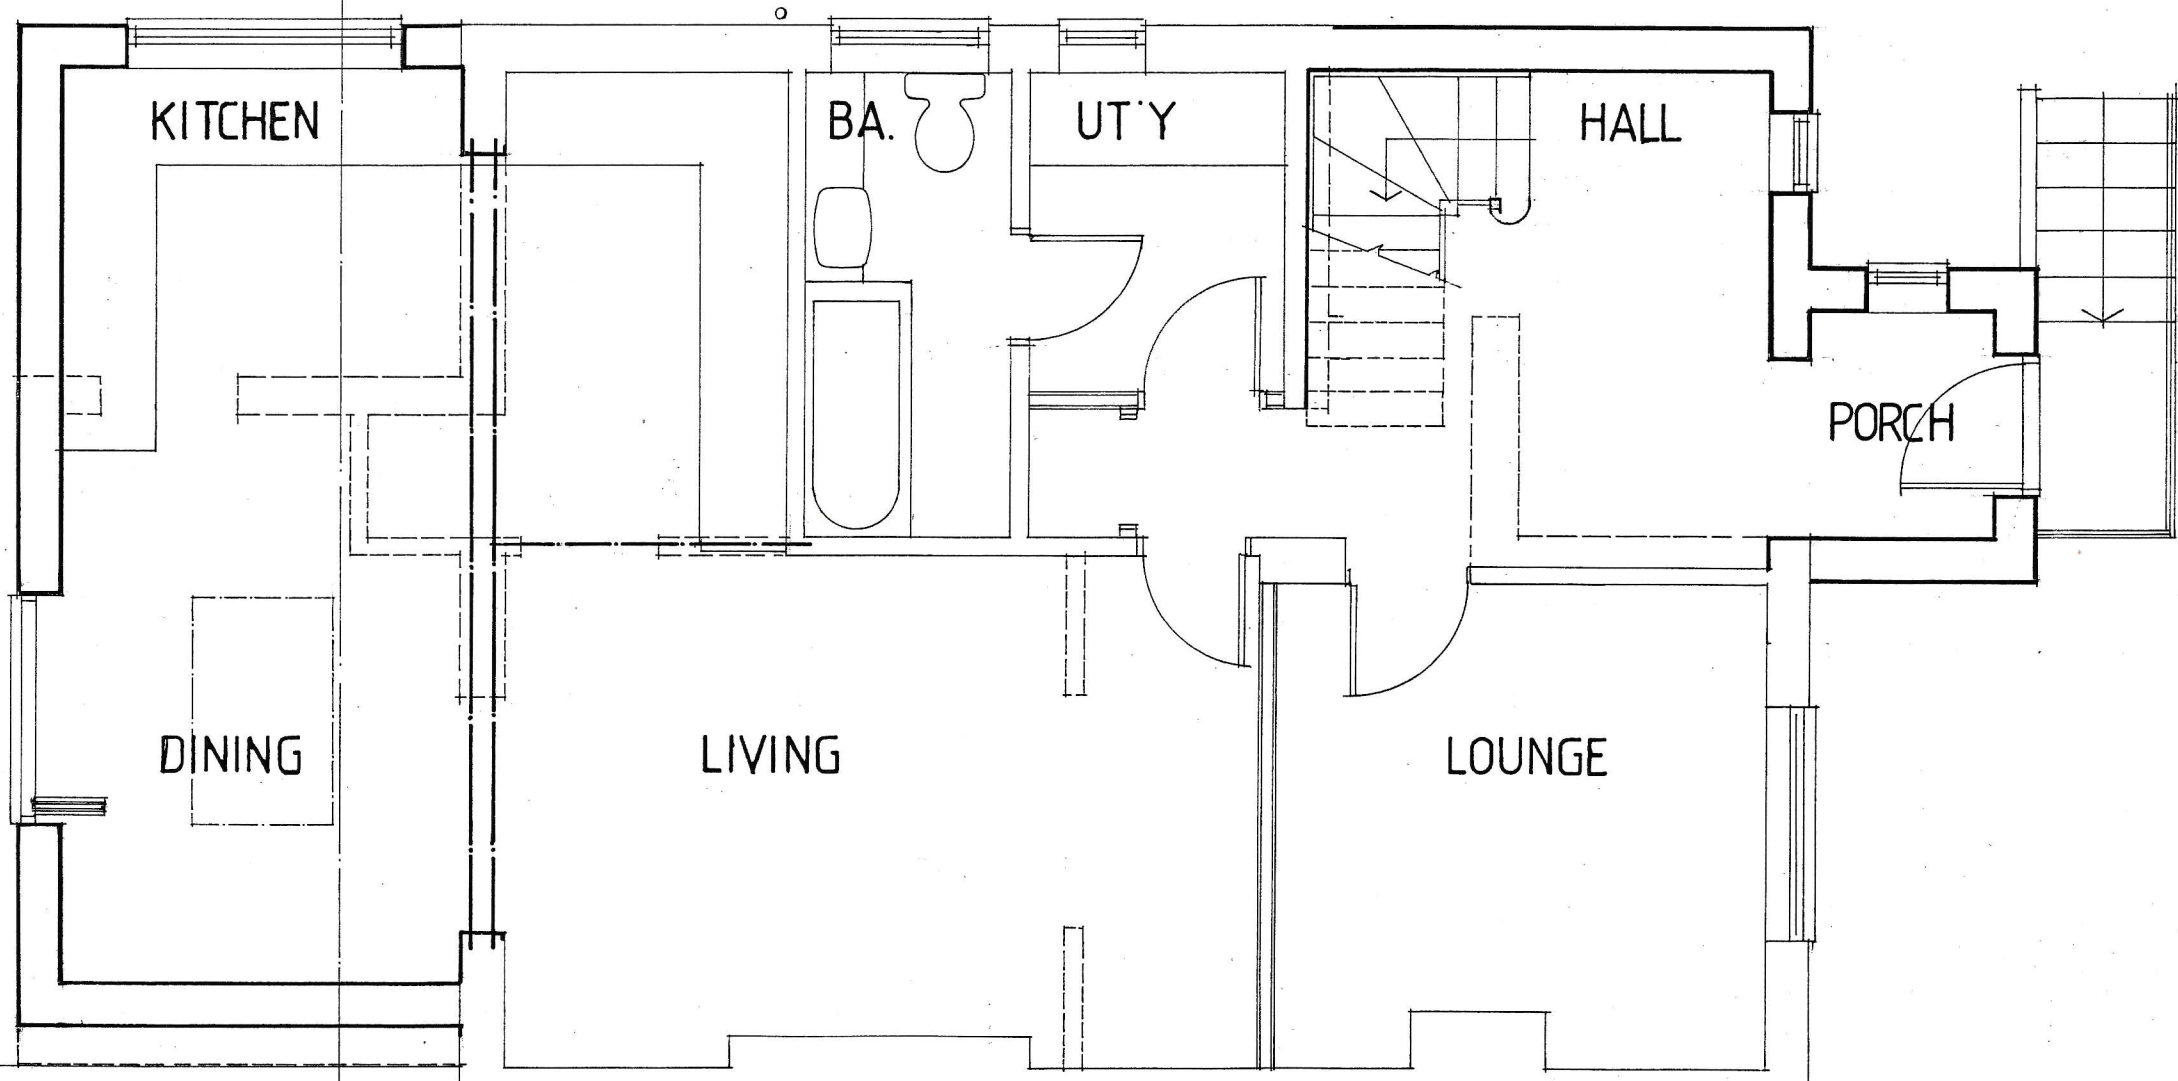

vaughan lipscombe
architectural + planning
boyers house . black horse lane . westbury leigh
westbury . wiltshire . BA13 3SJ
0794 1234 245 vaughanlipscombe@hotmail.co.uk

SCALE 1 / 50 . @ A4
DATE JANUARY 2026
DWG VL.2026 /02 / 06